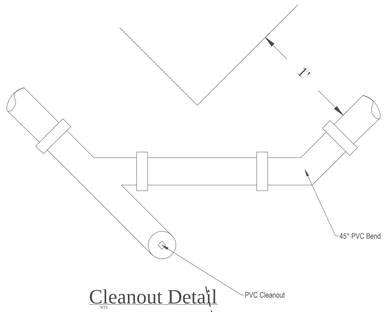

Cleanout Detail

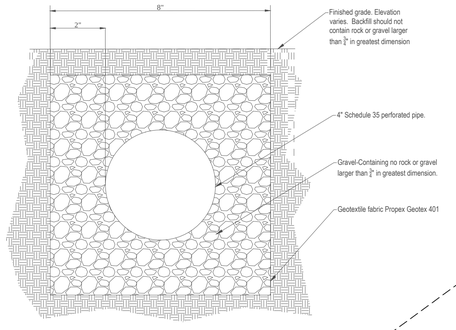

Trench Detail

Scale 1"=20'

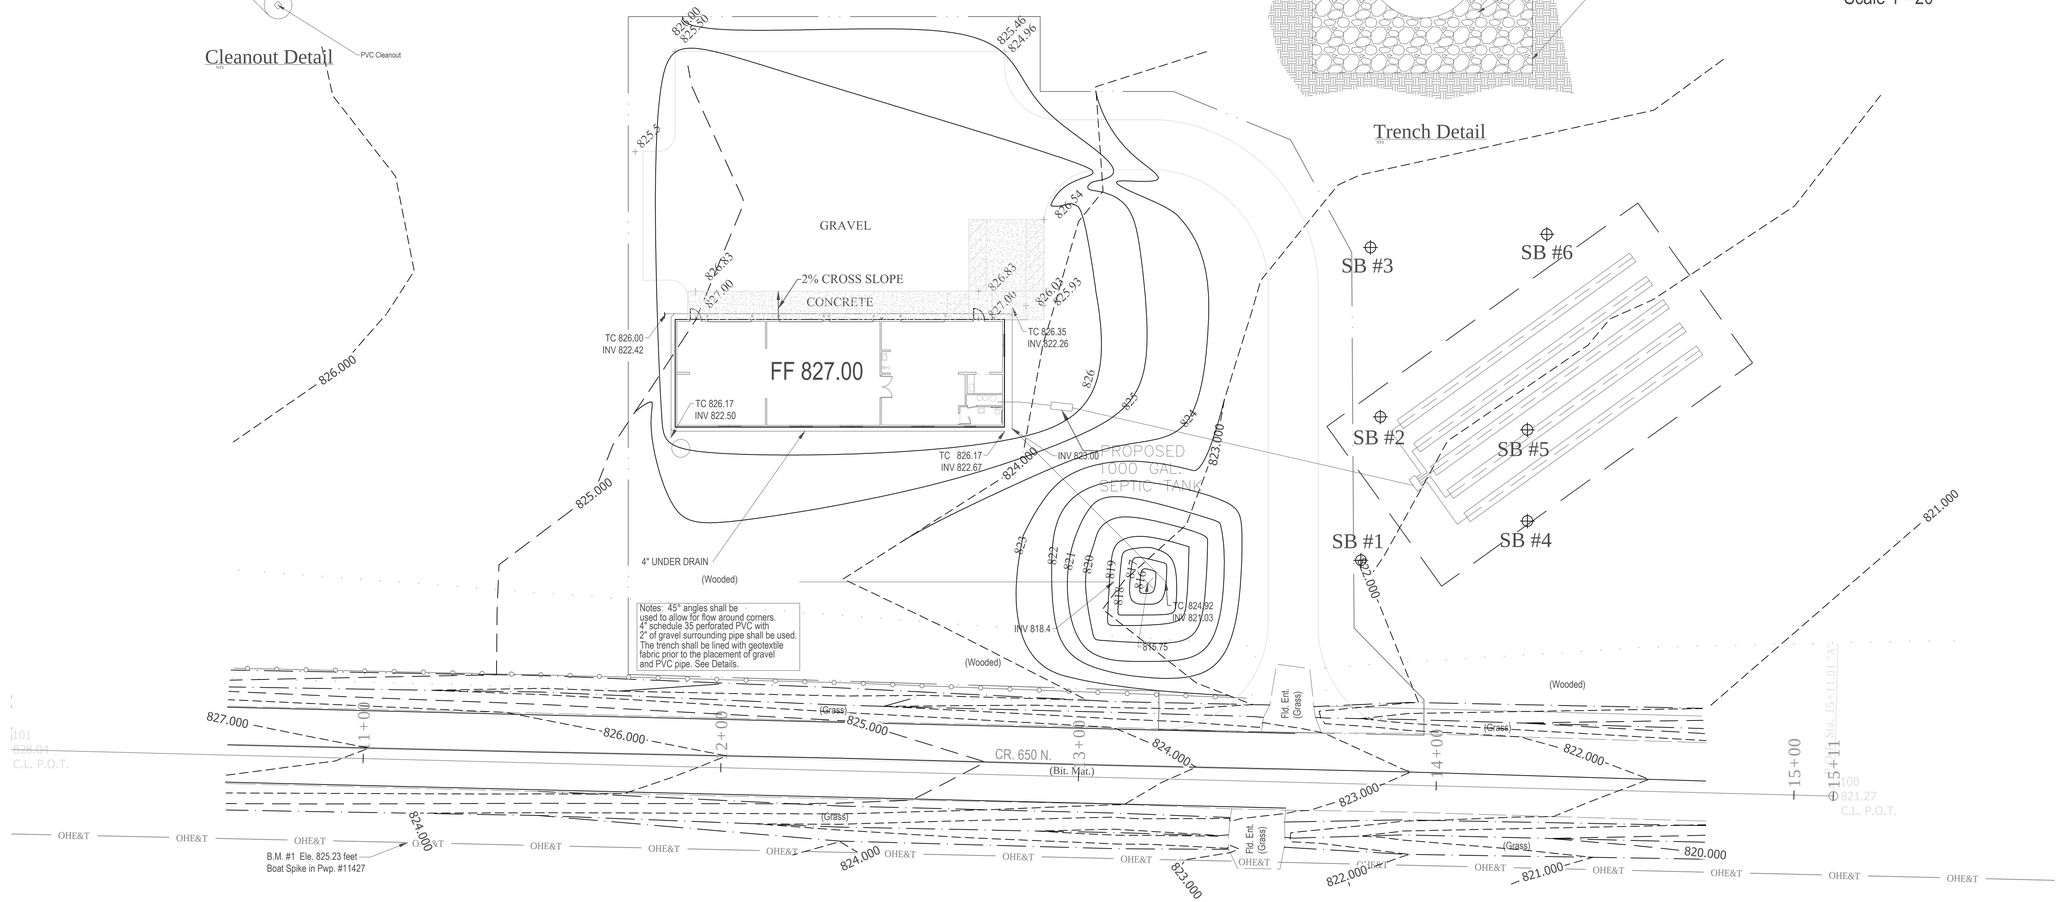

LARRY D. WAYLAND
REGISTERED
No. 17515
STATE OF INDIANA
PROFESSIONAL ENGINEER
Certified by:

STORAGE BUILDING

MORAINE NATURE PRESERVE
275 E 650 N
VALPARAISO, IN 46383

DEPT. OF NATURAL RESOURCES

STATE OF INDIANA
DEPARTMENT OF NATURAL RESOURCES
DIVISION OF ENGINEERING
ROOM W399, INDIANA GOVERNMENT CENTER SOUTH
402 WEST WASHINGTON STREET
INDIANAPOLIS, INDIANA 46204
TEL 317-232-4150, FAX 317-233-1305

Revisions:
REV 1 - 10/4/17

Project Number: E160010
Requisition Number: Requisition#
Designer: D.K. | Drawing Date: 07-26-17
Drafter: D.K. | Drawing Scale: AS NOTED
DNR Approval:
Client Approval:
File Number: 400-071
Drawing Number: C-2
Sheet: 3 of 12