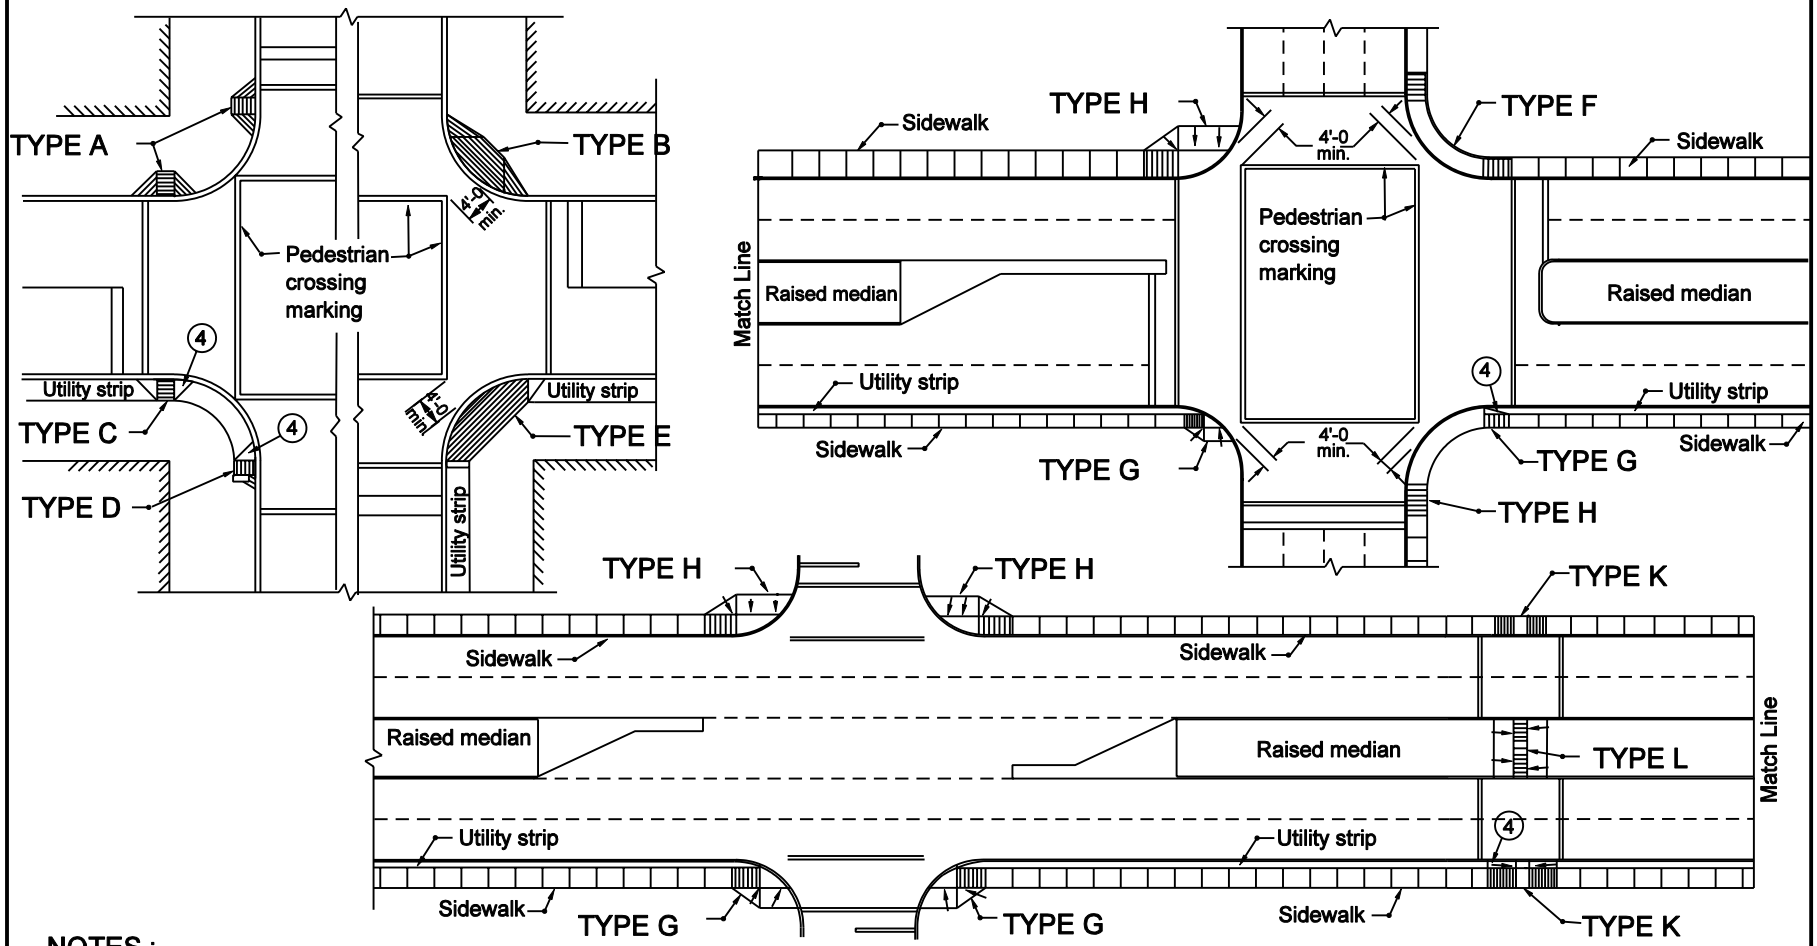

NOTES :

1. The curb ramp type includes the ramp and flared sides as indicated by the hatched lines on the details. A top level landing for every curb ramp shall be provided.
2. For details of sidewalk curb types see Standard Drawings E 604-SWCR-03 to -11.
3. The curb ramps shall be placed within the marked crosswalk area.

④ Flared side of sidewalk curb ramp next to utility strip shall be sodded.

5. See Standard Drawings E 604-SWCR-02 for General Notes.

INDIANA DEPARTMENT OF TRANSPORTATION

LOCATION PLAN FOR SIDEWALK CURB RAMPS

SEPTEMBER 2003

STANDARD DRAWING NO. E 604-SWCR-01

ANTHONY L. UREMOVICH REGISTERED No. 18095 STATE OF INDIANA PROFESSIONAL ENGINEER

DESIGN STANDARDS ENGINEER

/s/ Anthony L. Uremovich 9-02-03
DESIGN STANDARDS ENGINEER DATE

/s/ Richard K. Smutzer 9-02-03
CHIEF HIGHWAY ENGINEER DATE