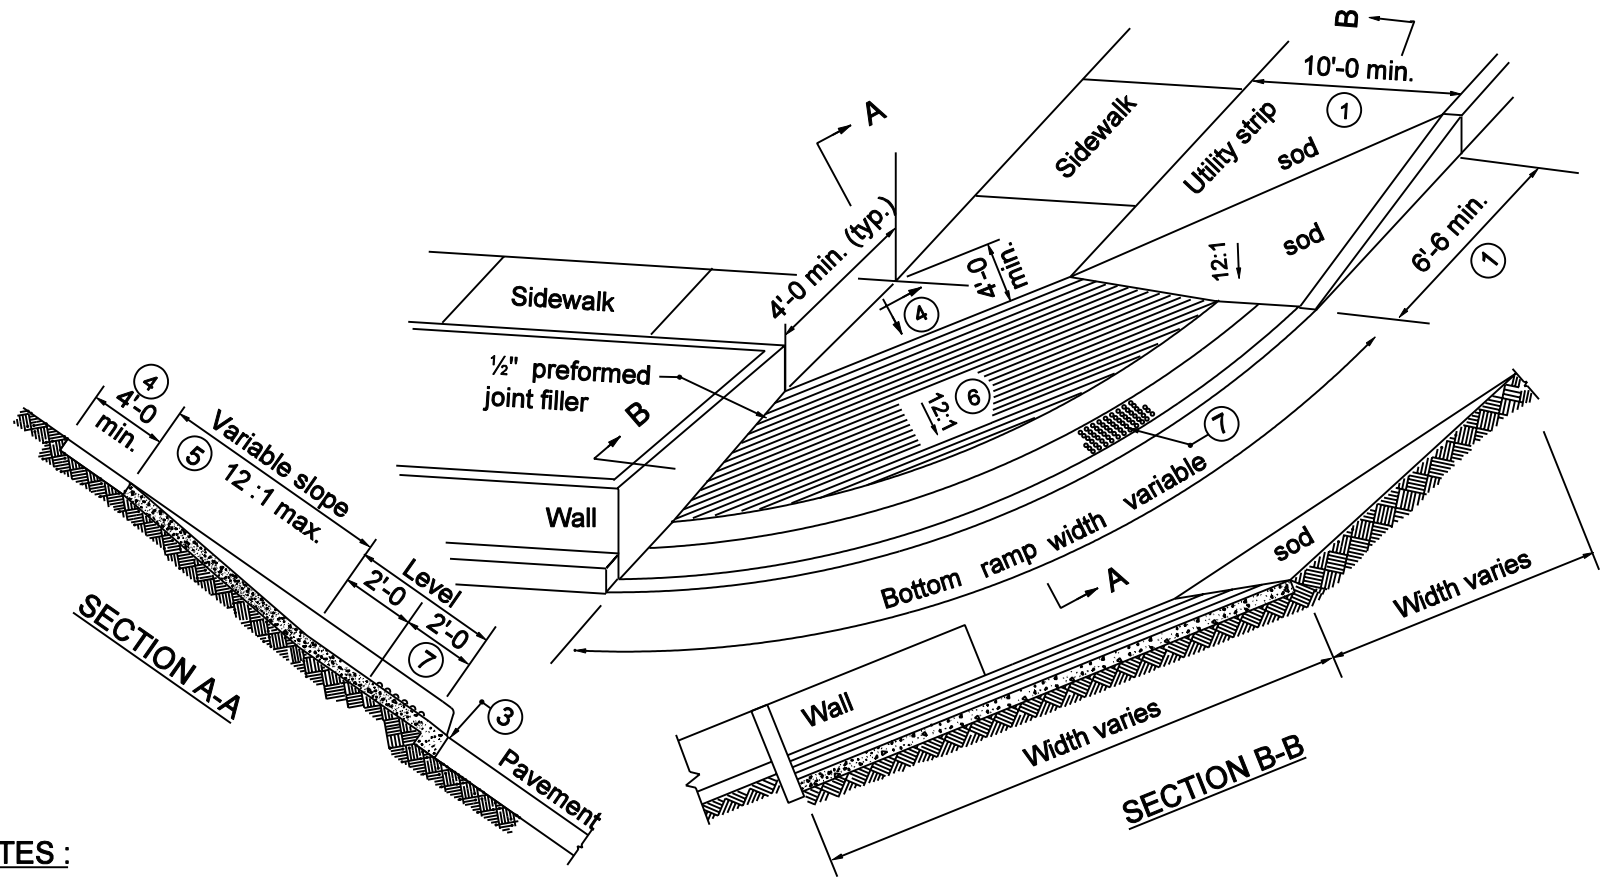

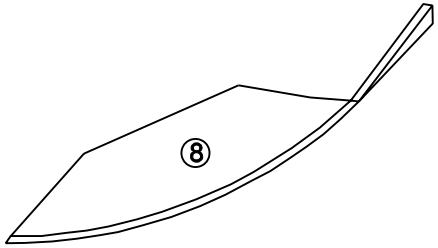

NOTES :

6. See Standard Drawing E 604-SWCR-02 for groove details.
7. See Standard Drawing E 604-SWCR-02 for details of detectable warning surface.
8. Indicated area denotes pay limits.
9. See Standard Drawing E 604-SWCR-03 for typical ramp construction details.
10. See Standard Drawing E 604-SWCR-01 and -02 for Plan Location and General Notes respectively.

INDIANA DEPARTMENT OF TRANSPORTATION

SIDEWALK CURB RAMPS
TYPE E

SEPTEMBER 2003

STANDARD DRAWING NO. E 604-SWCR-07

ANTHONY L. UREMOVICH REGISTERED No. 18095 STATE OF INDIANA PROFESSIONAL ENGINEER

DESIGN STANDARDS ENGINEER

/s/ Anthony L.Uremovich 9-02-03
DESIGN STANDARDS ENGINEER DATE

/s/ Richard K.Smutzer 9-02-03
CHIEF HIGHWAY ENGINEER DATE