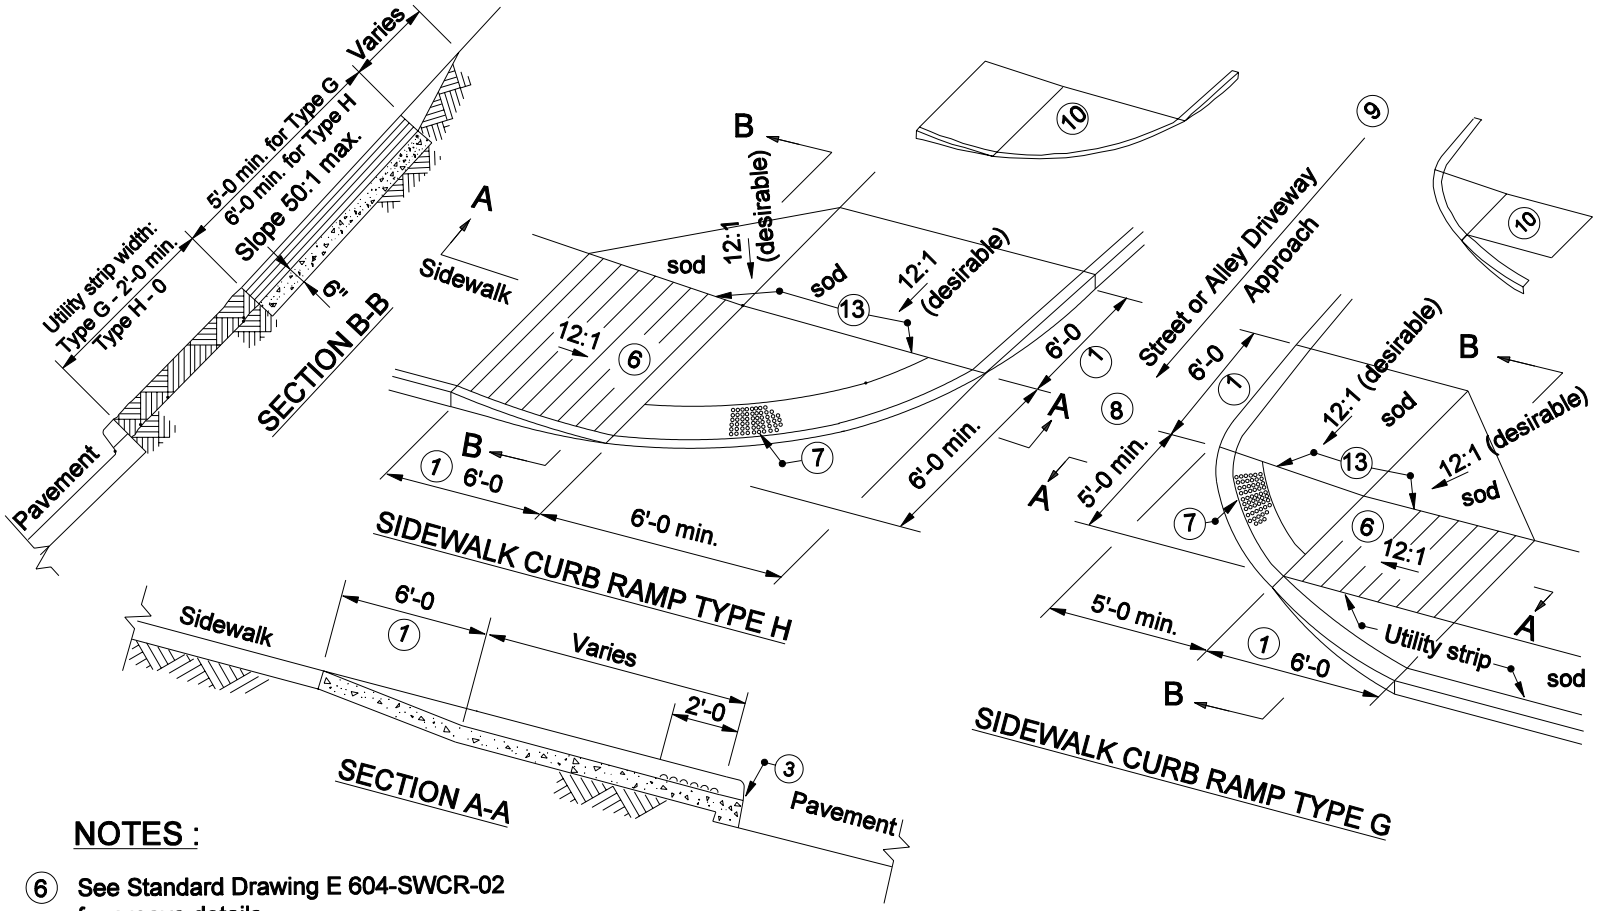

NOTES :

(6) See Standard Drawing E 604-SWCR-02 for groove details.

(7) See Standard Drawings E 604-SWCR-02 for details of the detectable warning surface.

(8) Sidewalk across approach shall be sloped at 50:1 maximum transversely.

(9) In case of concrete driveway there will be no curbs present. This side shall be adjusted accordingly.

(10) Indicated area denotes pay limits.

11. See Standard Drawing E 604-SWCR-03 for typical ramp construction details.

12. See Standard Drawing E 604-SWCR-01 and -02 for Location Plan and General Notes respectively.

(13) Vertical face curb optional.

INDIANA DEPARTMENT OF TRANSPORTATION

SIDEWALK CURB'S RAMP'S TYPE G AND TYPE H

MARCH 2005

STANDARD DRAWING NO. E 604-SWCR-09

REGISTERED RICHARD L. VanCLEAVE No. 9750 STATE OF INDIANA PROFESSIONAL ENGINEER

DESIGN STANDARDS ENGINEER

/s/ Richard L. VanCleave 3-01-05
DESIGN STANDARDS ENGINEER DATE

/s/ Richard K. Smutzer 3-01-05
CHIEF HIGHWAY ENGINEER DATE