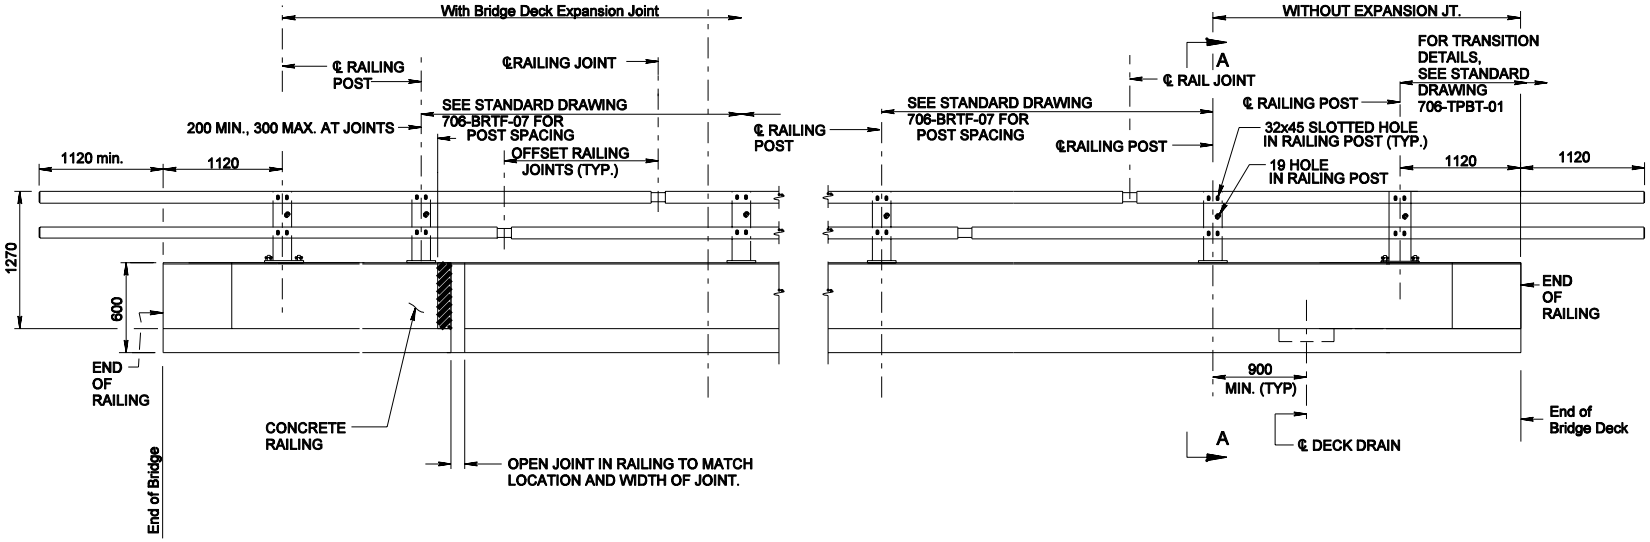

CONCRETE BRIDGE RAILING TYPE TF-2

ELEVATION

NOTES:

1. See Standard Drawing 706-BRTF-02 FOR SECTION A - A.
2. See Standard Drawing 703-BRST-01 for bending details and reinforcing steel notes.
3. Pay limits for concrete bridge railing Type TF-2 to end of railing.

All dimensions are in mm unless otherwise specfied

INDIANA DEPARTMENT OF TRANSPORTATION

CONCRETE BRIDGE RAILING TYPE TF-2

SEPTEMBER 2005

STANDARD DRAWING NO. 706-BRTF-01

RICHARD L. VanCLEAVE REGISTERED No. 9750 STATE OF INDIANA PROFESSIONAL ENGINEER

DESIGN STANDARDS ENGINEER

/s/ Richard L. VanCleave 9-01-05
DESIGN STANDARDS ENGINEER DATE

/s/ Richard K. Smutzer 9-01-05
CHIEF HIGHWAY ENGINEER DATE