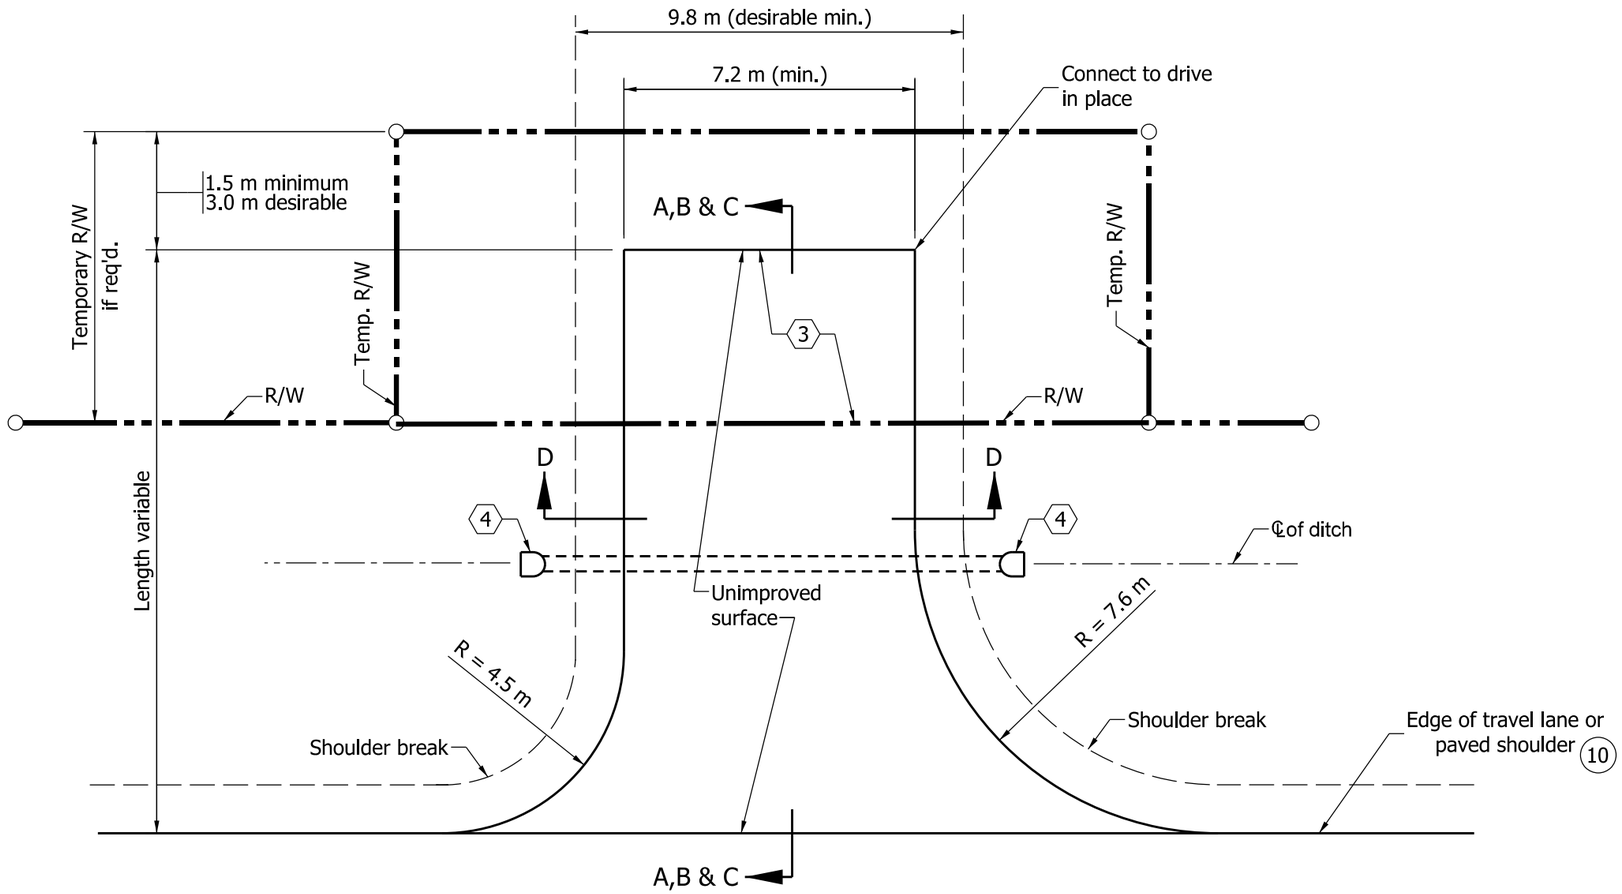

PLAN VIEW

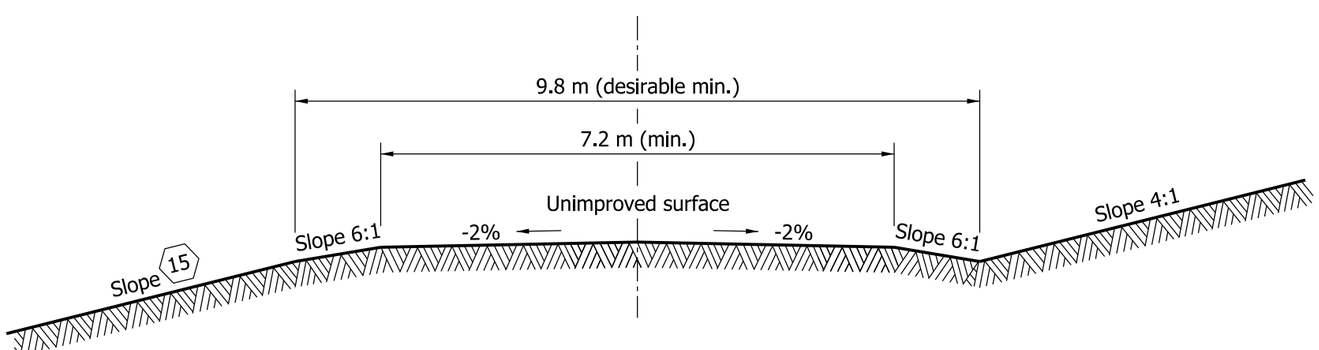

SECTION D-D

Notes:

1. See Standard Drawing 610-DRIV-13 for General Notes.
2. See Standard Drawing 610-DRIV-10 for Section A-A, B-B and C-C.

(10) Where the shoulder is earth or aggregate or the paved width is less than 2.4 m, the drive radii shall be tangent to the edge of the travel lane. Where the paved shoulder width is 2.4 m or more, the drive radii shall be tangent to the edge of the paved shoulder.

All Dimensions are in mm unless otherwise specified.

INDIANA DEPARTMENT OF TRANSPORTATION

CLASS V DRIVE
FIELD ENTRANCE

SEPTEMBER 2010

STANDARD DRAWING NO. 610-DRIV-05

RICHARD L. VanCLEAVE REGISTERED No. 9750 STATE OF INDIANA PROFESSIONAL ENGINEER

DESIGN STANDARDS ENGINEER

/s/ Richard L. VanClaeve 09/01/10
DESIGN STANDARDS ENGINEER DATE

/s/ Mark A. Miller 09/01/10
CHIEF HIGHWAY ENGINEER DATE