COUNTY & STATE	MORGAN COUNTY, INDIANA	COUNTY & STATE
	Indianapolis Power and Light Company	
	1944'	
	34+69.22 N:1545455.46 E:2104663.34 DETL:53°04'53"	
EROSION & SEDIMENT CONTROL	ENTRY / EXIT 42+35 BORE PIT 42+60 BORE SLURRY CONTAINMENT EXCAVATION SPOIL PILE 42+87	EROSION & SEDIMENT CONTROL

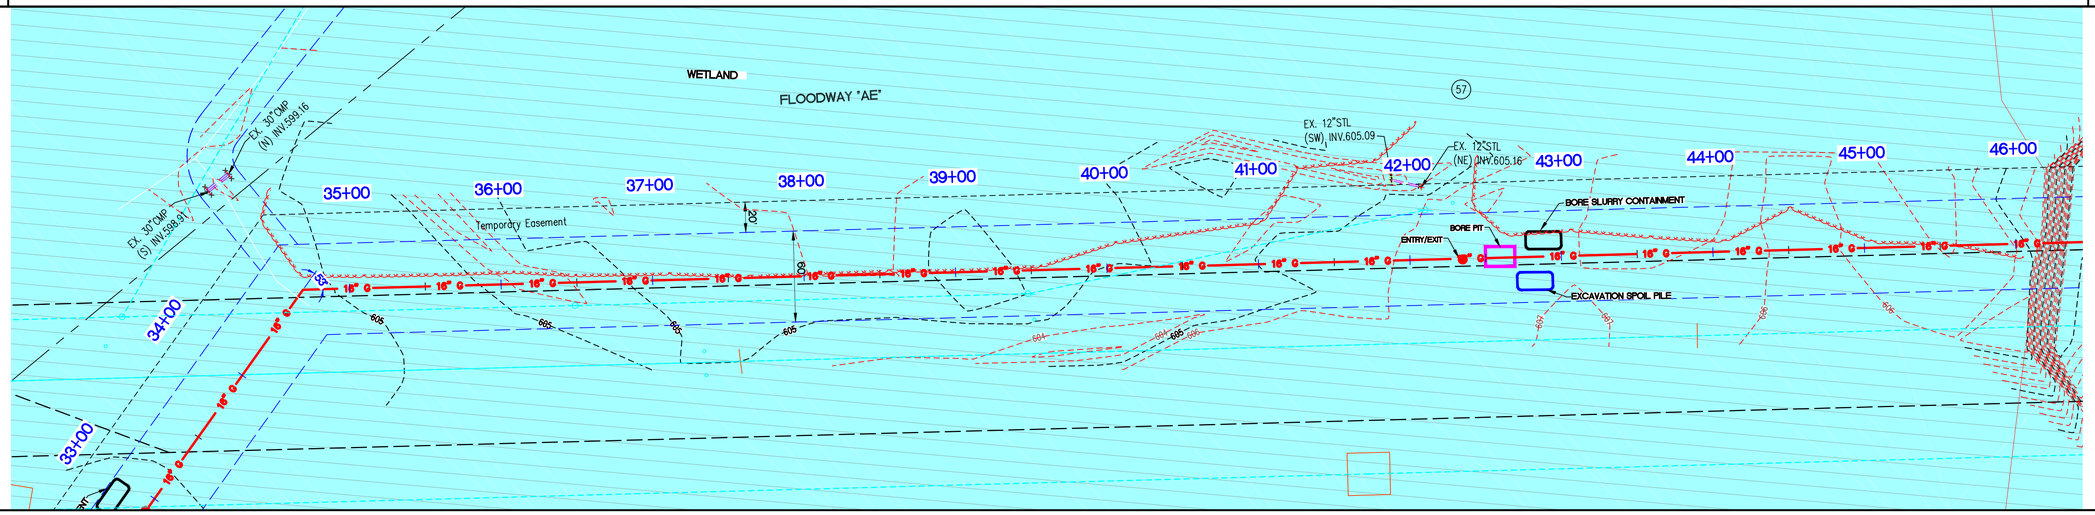

PLAN VIEW

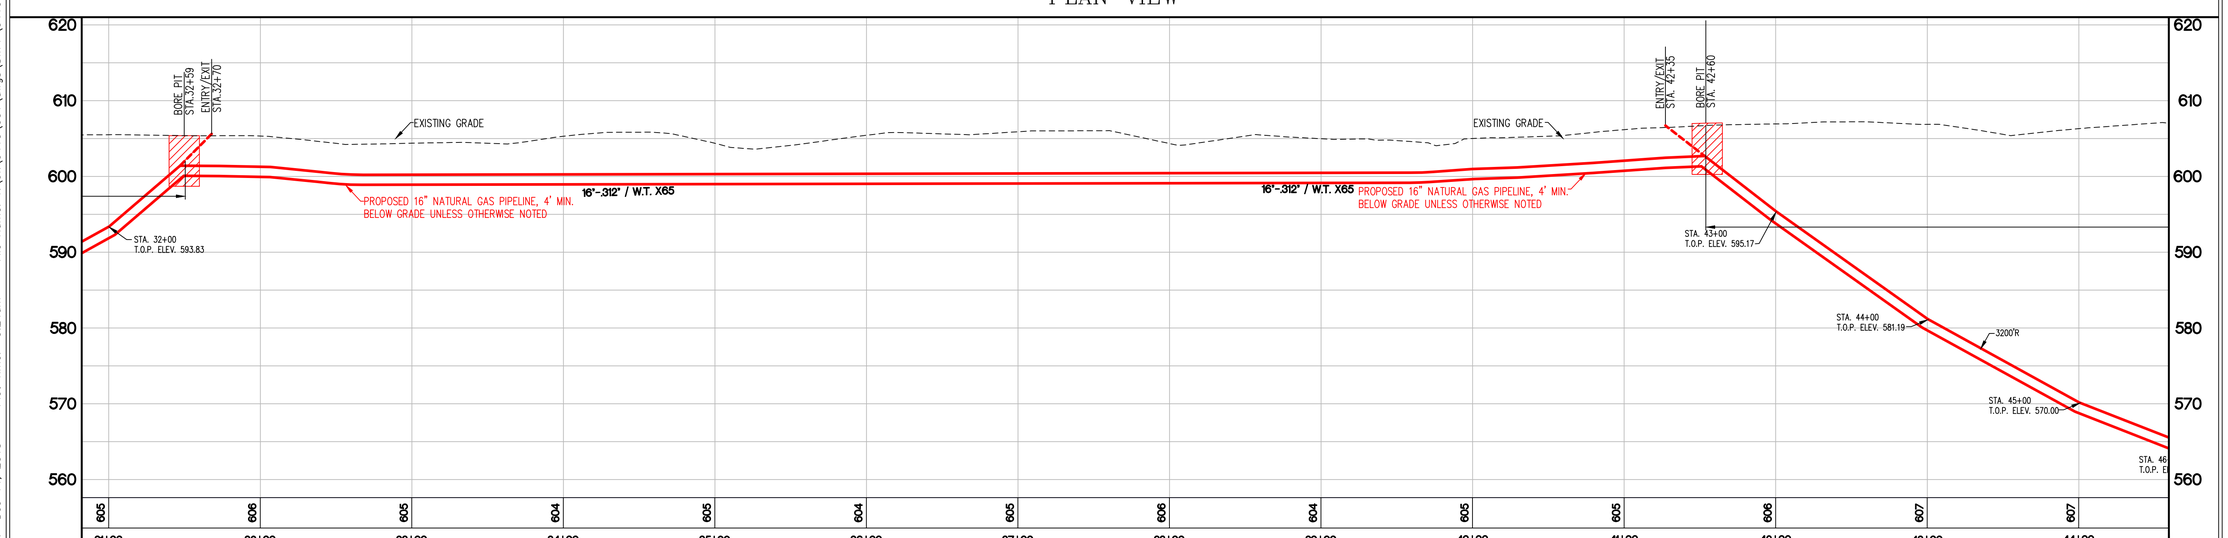

Existing Grade Profile

LEGEND: Existing Grade — Proposed Gas Pipe

Horizontal Scale 1"=50'
Vertical Scale 1"=10'

GRID NORTH
SCALE 1" = 50'
0 25 50 100

NOT FOR CONSTRUCTION
PRELIMINARY

VECTREN
Energy Delivery

Schneider
THE SCHNEIDER CORPORATION
Historic Fort Harrison
8901 Otis Avenue
Indianapolis, IN 46216-1037
Telephone: 317.826.7100
Fax: 317.826.7200
www.schneidercorp.com

PROJECT INFORMATION:
EAGLE VALLEY 16"
NATURAL GAS PIPELINE
CONSTRUCTION PLANS
MORGAN COUNTY, INDIANA

CLIENT INFORMATION:
VECTREN ENERGY DELIVERY
ONE VECTREN SQUARE, EVANSVILLE, INDIANA

DATE: 10/9/15	PROJECT NO.: 9410.001
DRAWN BY: MG	CHECKED BY: KKE
REVISIONS:	
DRAWING FILES: T:\9k\9410\001\dwgs\SWPP\9410001SWPP.dwg	
SHEET NO.: 03	

Plot Date: Dec 14, 2015 Plot Time: 9:24am File Name: T:\9k\9410\001\dwgs\SWPP\9410001SWPP.dwg, Layout: 03 By: mag