COUNTY & STATE	MORGAN COUNTY, INDIANA	COUNTY & STATE
	Douglas F. Johnstone and Cheryl A. Johnstone	Janet V. Milhon (1/2 Int.) Brent M. Milhon (1/4 Int.) Candace Milhon-Baer (1/4 Int.)
	1661'	563'
	L=25.30' N=1547.53'W 68+82.96 N:1548129.29 E:3142605.92 DEFL:45°00'00" 69+06.26 N:1548154.43 E:3142603.05 DEFL:45°00'00" L=61.34' N38°28'02.47"E 69+69.60 N:1548202.46 E:3142641.20 DEFL:34°14'31" L=384.54' N72°42'33.97"E	
EROSION & SEDIMENT CONTROL		EROSION & SEDIMENT CONTROL

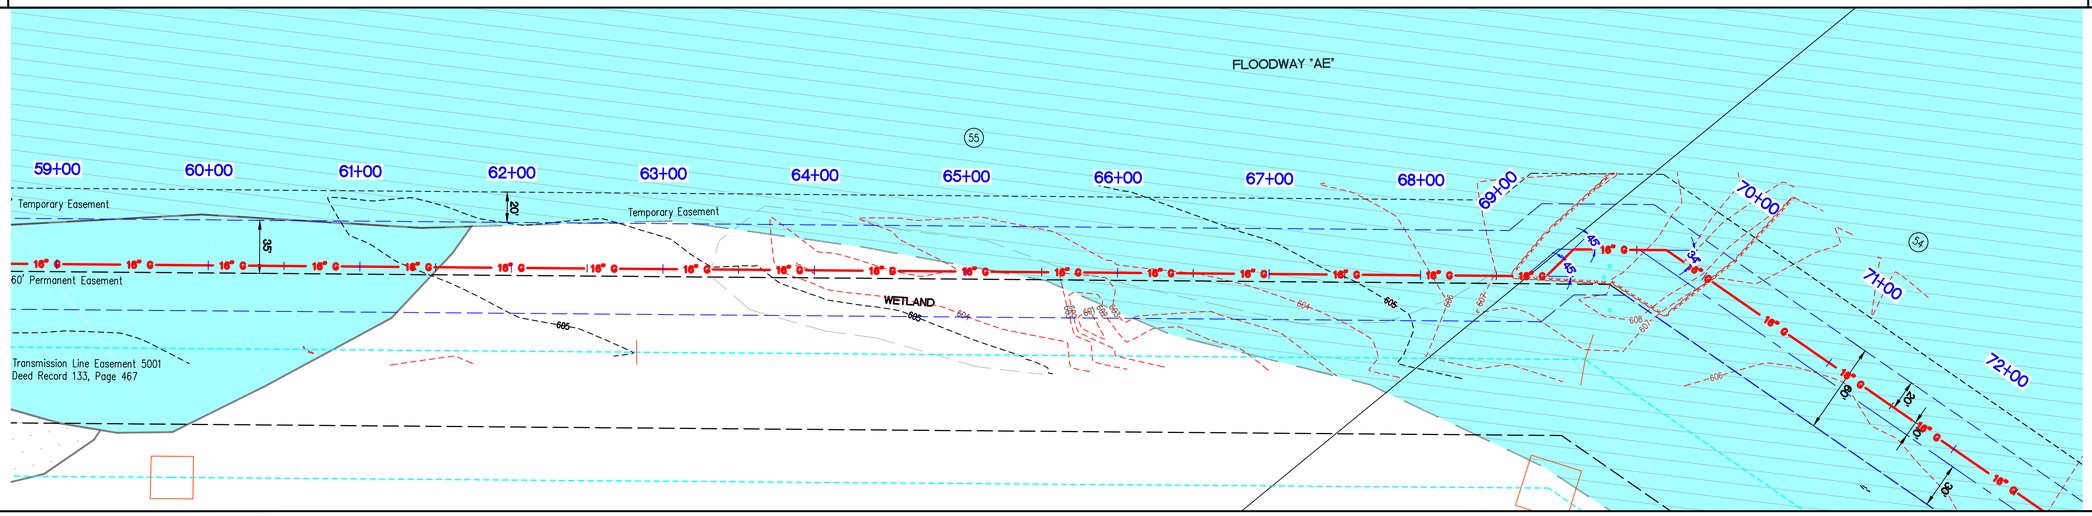

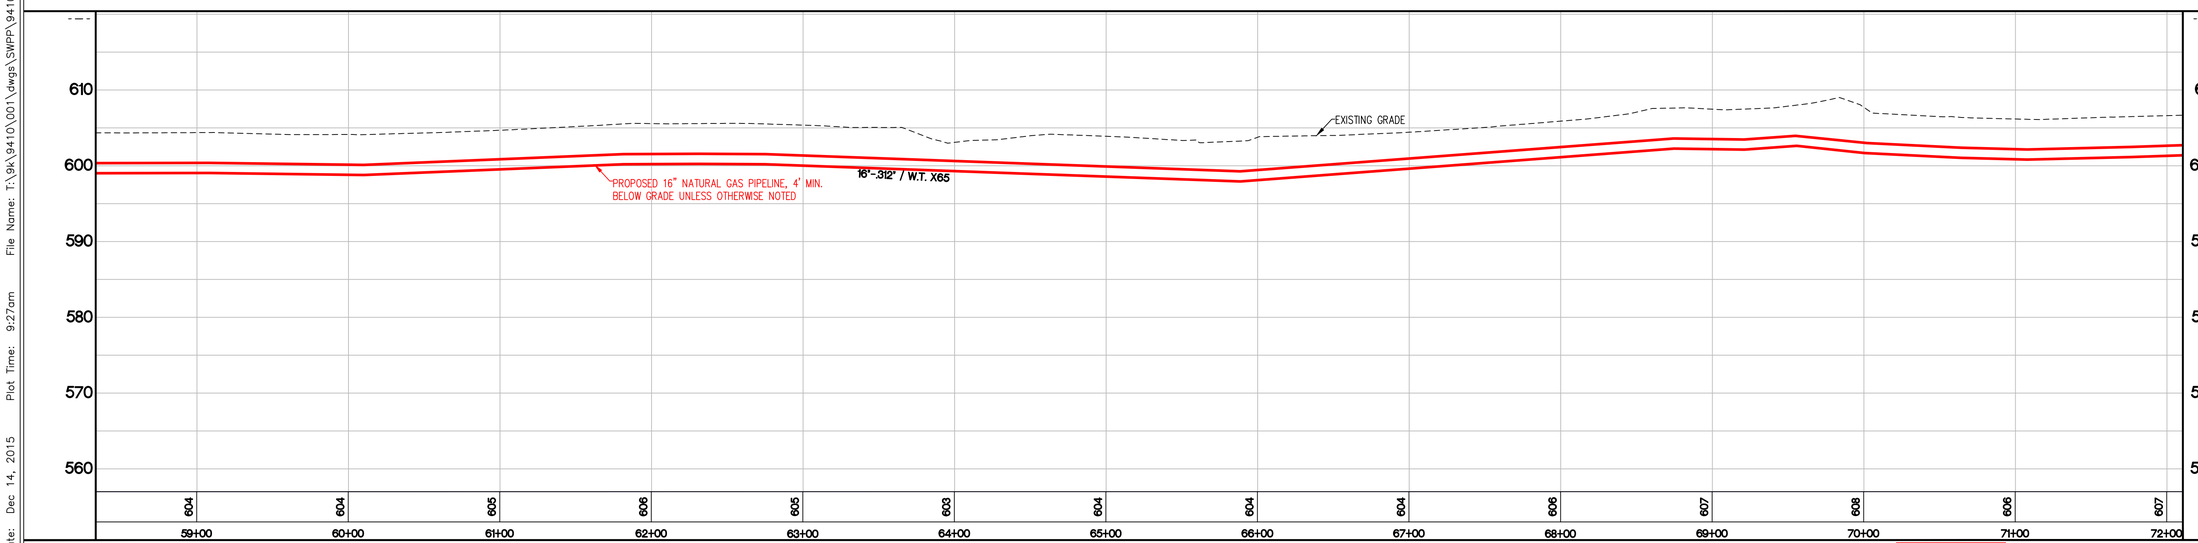

Existing Grade Profile

LEGEND: Existing Grade / Gas / Proposed Gas Pipe

Horizontal Scale 1"=50'
Vertical Scale 1"=10'

GRID NORTH
SCALE 1" = 50'

0 25 50 100

NOT FOR CONSTRUCTION
PRELIMINARY

VECTREN
Energy Delivery

Schneider
THE SCHNEIDER CORPORATION
Historic Fort Harrison
8901 Otis Avenue
Indianapolis, IN 46216-1037
Telephone: 317.826.7100
Fax: 317.826.7200
www.schneidercorp.com

PROJECT INFORMATION:
EAGLE VALLEY 16"
NATURAL GAS PIPELINE
CONSTRUCTION PLANS
MORGAN COUNTY, INDIANA

CLIENT INFORMATION:
VECTREN ENERGY DELIVERY
ONE VECTREN SQUARE, EVANSVILLE, INDIANA

DATE: 10/9/15	PROJECT NO.: 9410.001
DRAWN BY: MG	CHECKED BY: KKE
REVISIONS:	
DRAWING FILES: T:\9k\9410\001\dwgs\SWPP\9410001SWPP.dwg	
SHEET NO.: 05	

Plot Date: Dec 14, 2015 Plot Time: 9:27am File Name: T:\9k\9410\001\dwgs\SWPP\9410001SWPP.dwg, Layout: 05 By: mag

COUNTY & STATE

MORGAN COUNTY, INDIANA

COUNTY & STATE

RESTORATION

DE-COMPACT AND TILL PER OWNER'S SPECIFICATIONS

WOODLAND MIX

63+52

65+00

65+35

70+04

RESTORATION

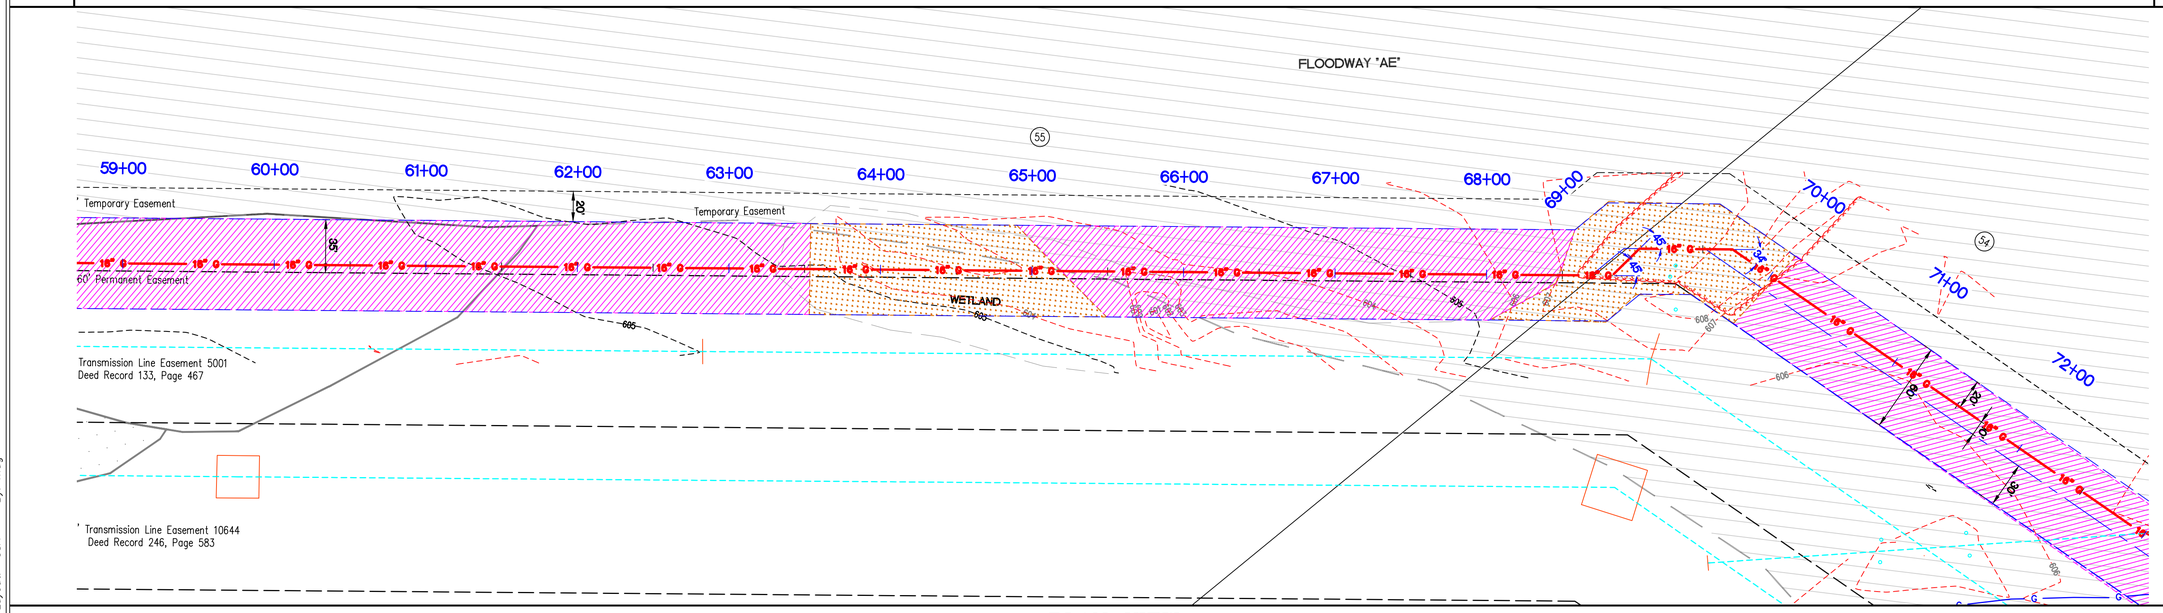

PLAN VIEW

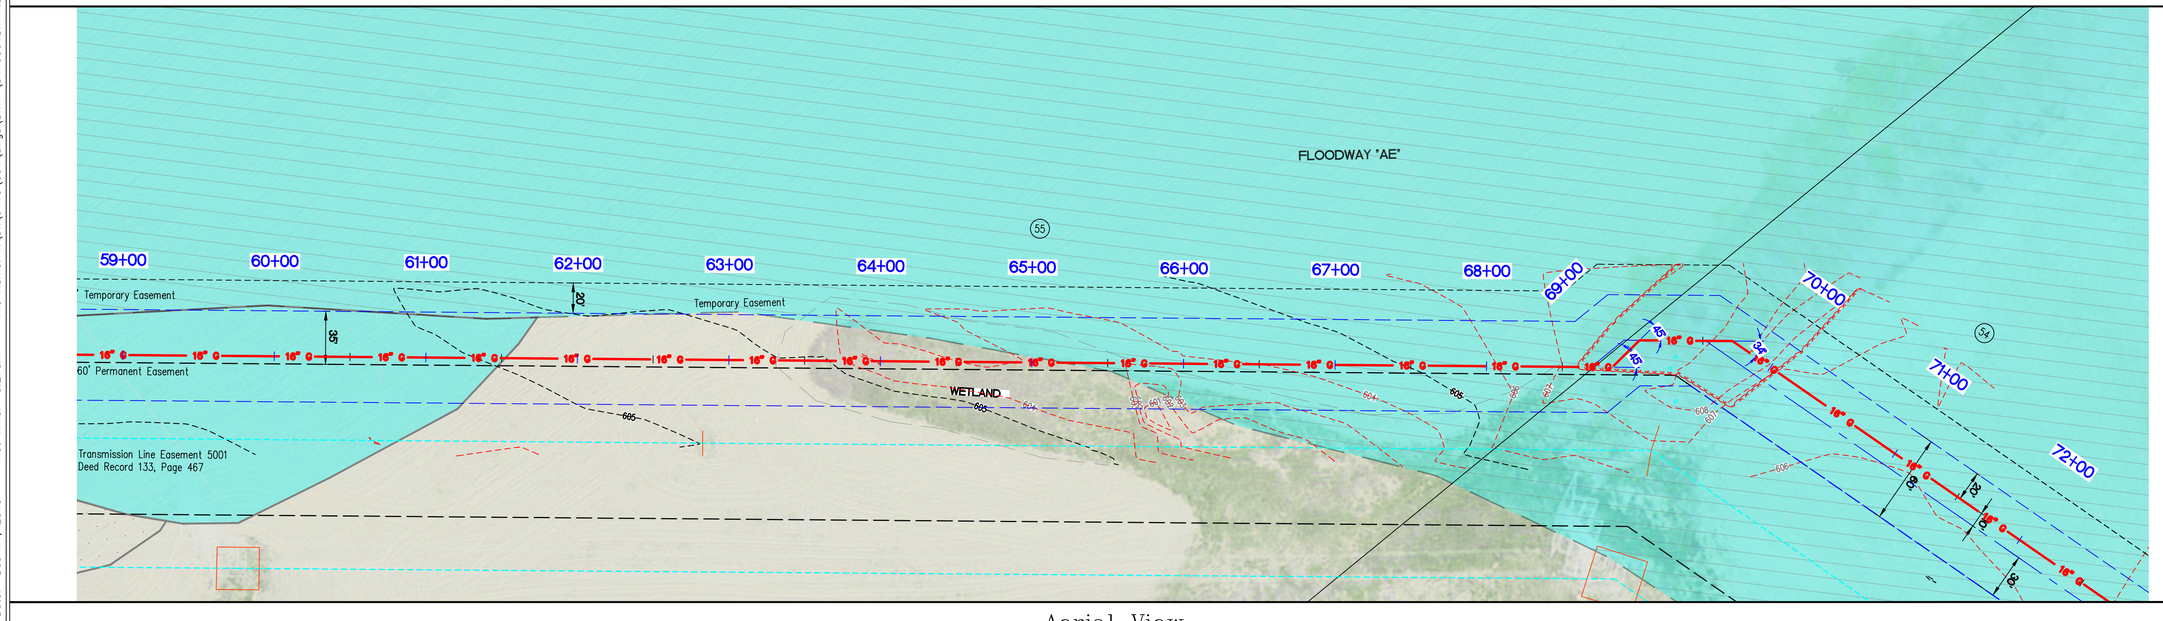

Aerial View

GRID NORTH

SCALE 1" = 50'

0 25 50 100

NOT FOR CONSTRUCTION

PRELIMINARY

VECTREN

Energy Delivery

Schneider

THE SCHNEIDER CORPORATION
Historic Fort Harrison
8901 Otis Avenue
Indianapolis, IN 46216-1037
Telephone: 317.826.7100
Fax: 317.826.7200
www.schneidercorp.com

PROJECT INFORMATION:

EAGLE VALLEY 16"
NATURAL GAS PIPELINE
CONSTRUCTION PLANS

MORGAN COUNTY, INDIANA

CLIENT INFORMATION:

VECTREN ENERGY DELIVERY
ONE VECTREN SQUARE, EVANSVILLE, INDIANA

DATE:	PROJECT NO.:
10/9/15	9410.001
DRAWN BY: MC	CHECKED BY: KKE

REVISIONS:

DRAWING FILES:
T:\9k\9410\001\dwgs\SWPP\9410001SWPP.dwg

SHEET NO.:

05A

Plot Date: Dec 14, 2015 Plot Time: 9:27am File Name: T:\9k\9410\001\dwgs\SWPP\9410001SWPP.dwg, Layout: 05A By: mag