MORGAN COUNTY, INDIANA

COUNTY & STATE						COUNTY & STATE
	Cynthia A. Powell	Max Cain and Jacqueline Cain	Cynthia A. Powell	Gray Road	Patricia A. Wood	Patricia A. Wood	
	664'	8'	664'		390'	390'	

L=90.02'
N1°00'24.00"W

247+12.82
N.1545601.84
E.1315888.32
DEFL=47°19'51"

249+02.85
N.1544702.65
E.1315882.21
DEFL=85°38'00"

EROSION & SEDIMENT CONTROL

BORE SLURRY CON. EXCAVATION SPOIL 246+85
BORE PIT 247+12
BEXCAVATION SPOIL 247+12
BORE SLURRY CON. BORE PIT 248+04
BORE SLURRY CON. EXCAVATION SPOIL 251+40
BORE PIT 251+69
BORE PIT 252+30
BORE SLURRY CON. EXCAVATION SPOIL 252+30

SILT FENCE 248+04 – 251+69

SILT FENCE 252+30 –

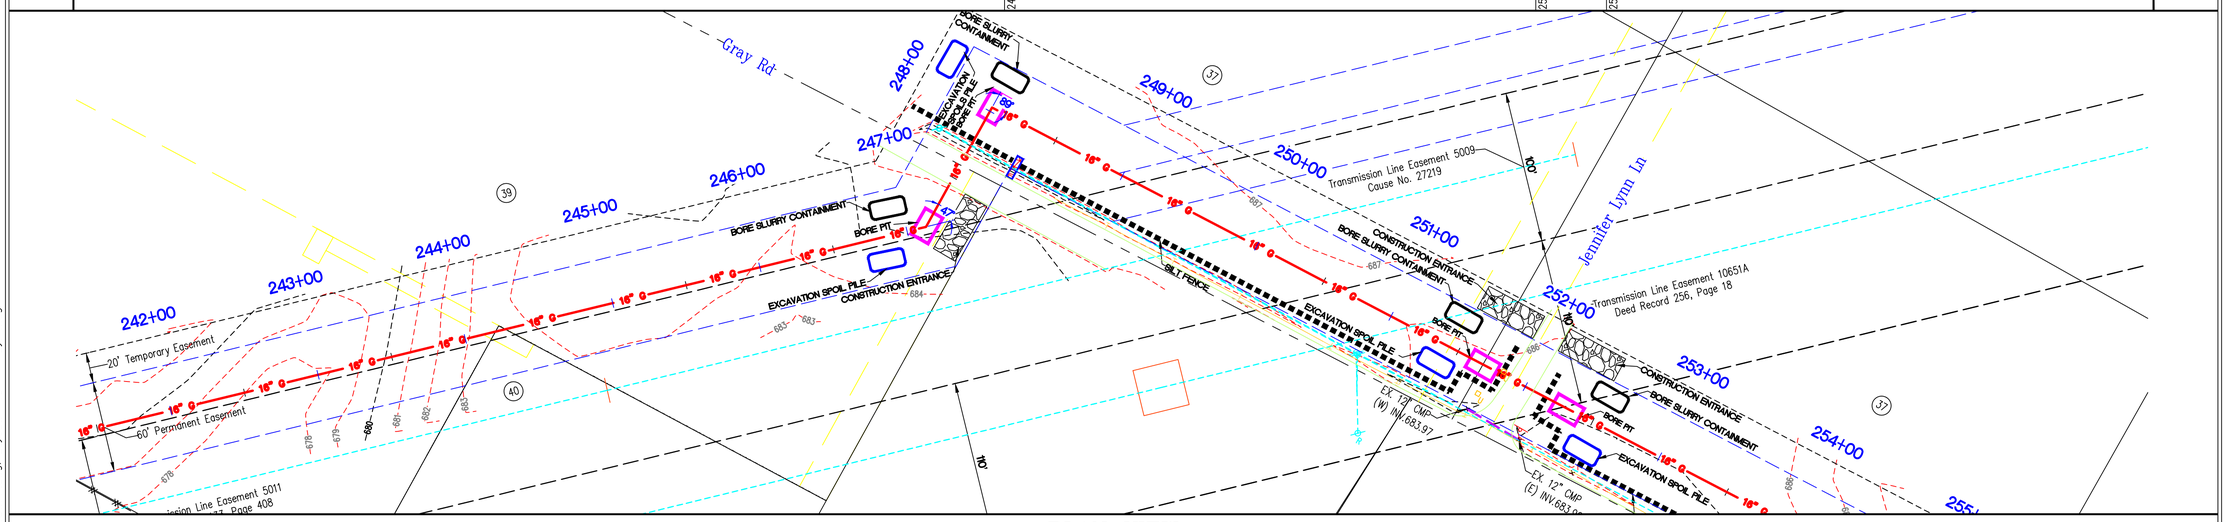

PLAN VIEW

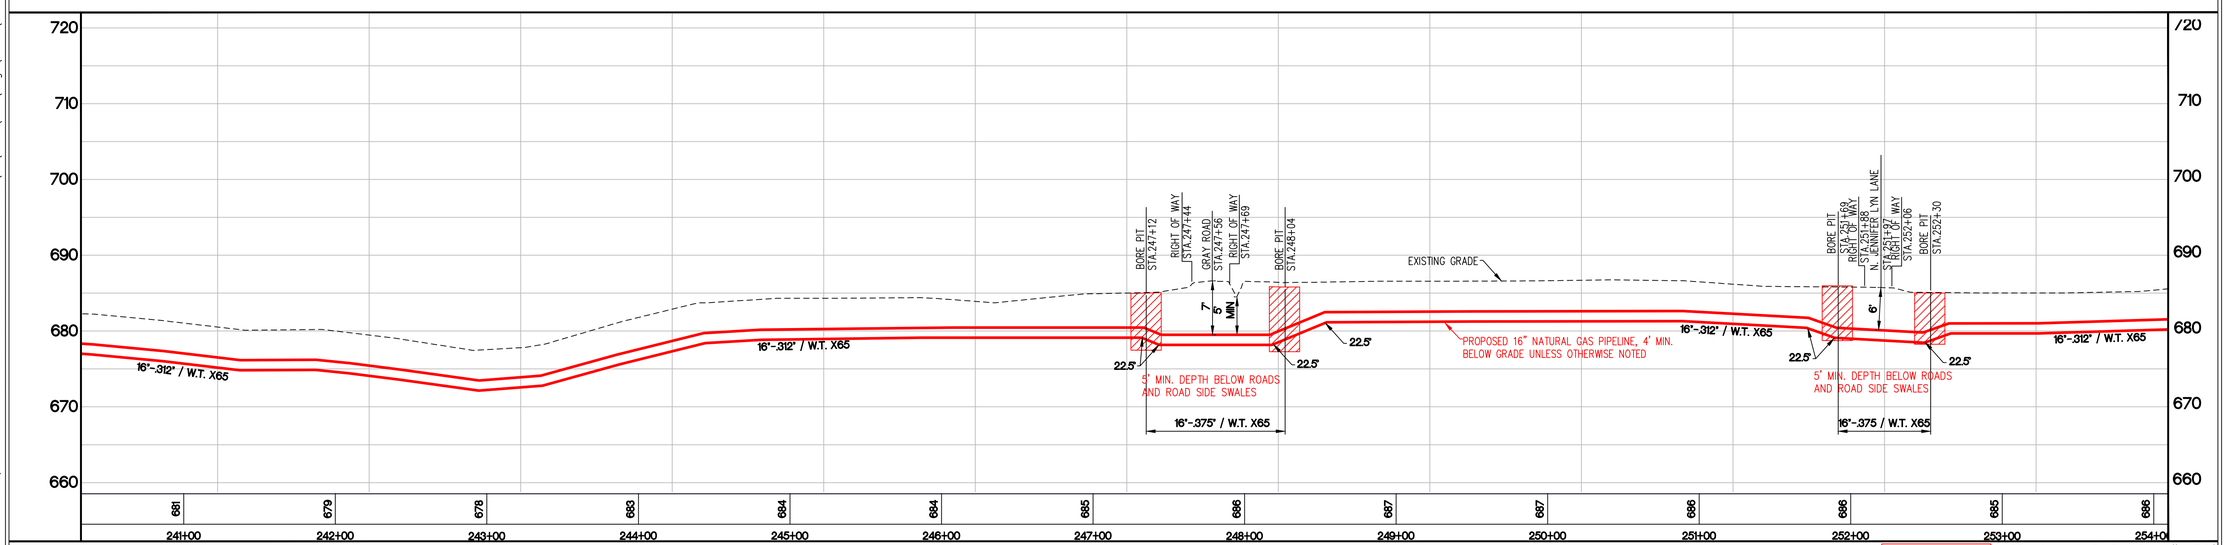

Existing Grade Profile

LEGEND
Existing Grade
Proposed Gas Pipe

Horizontal Scale 1"=50'
Vertical Scale 1"=10'

GRID NORTH
SCALE 1" = 50'
0 25 50 100

NOT FOR CONSTRUCTION
PRELIMINARY

VECTREN
Energy Delivery

Schneider
THE SCHNEIDER CORPORATION
Historic Fort Harrison
8901 Otis Avenue
Indianapolis, IN 46216-1037
Telephone: 317.826.7100
Fax: 317.826.7200
www.schneidercorp.com

PROJECT INFORMATION:
EAGLE VALLEY 16"
NATURAL GAS PIPELINE
CONSTRUCTION PLANS
MORGAN COUNTY, INDIANA

CLIENT INFORMATION:
VECTREN ENERGY DELIVERY
ONE VECTREN SQUARE, EVANSVILLE, INDIANA

DATE: 10/9/15	PROJECT NO.: 9410.001
DRAWN BY: MG	CHECKED BY: KKE

REVISIONS:

DRAWING FILES:
T:\9k\9410\001\dwgs\SWPP\9410001SWPP.dwg

SHEET NO.: 19

Plot Date: Dec 14, 2015 Plot Time: 9:48am File Name: T:\9k\9410\001\dwgs\SWPP\9410001SWPP.dwg, Layout: 19 By: mag

MORGAN COUNTY, INDIANA

COUNTY & STATE

RESTORATION

APPLY PERMANENT SEED AND MULCH — 247+36

DE-COMPACT AND TILL PER OWNER'S SPECIFICATIONS — 248+04 — 251+69

DE-COMPACT AND TILL PER OWNER'S SPECIFICATIONS — 252+30

SILT FENCE — 248+04 — 251+69

SILT FENCE — 252+30

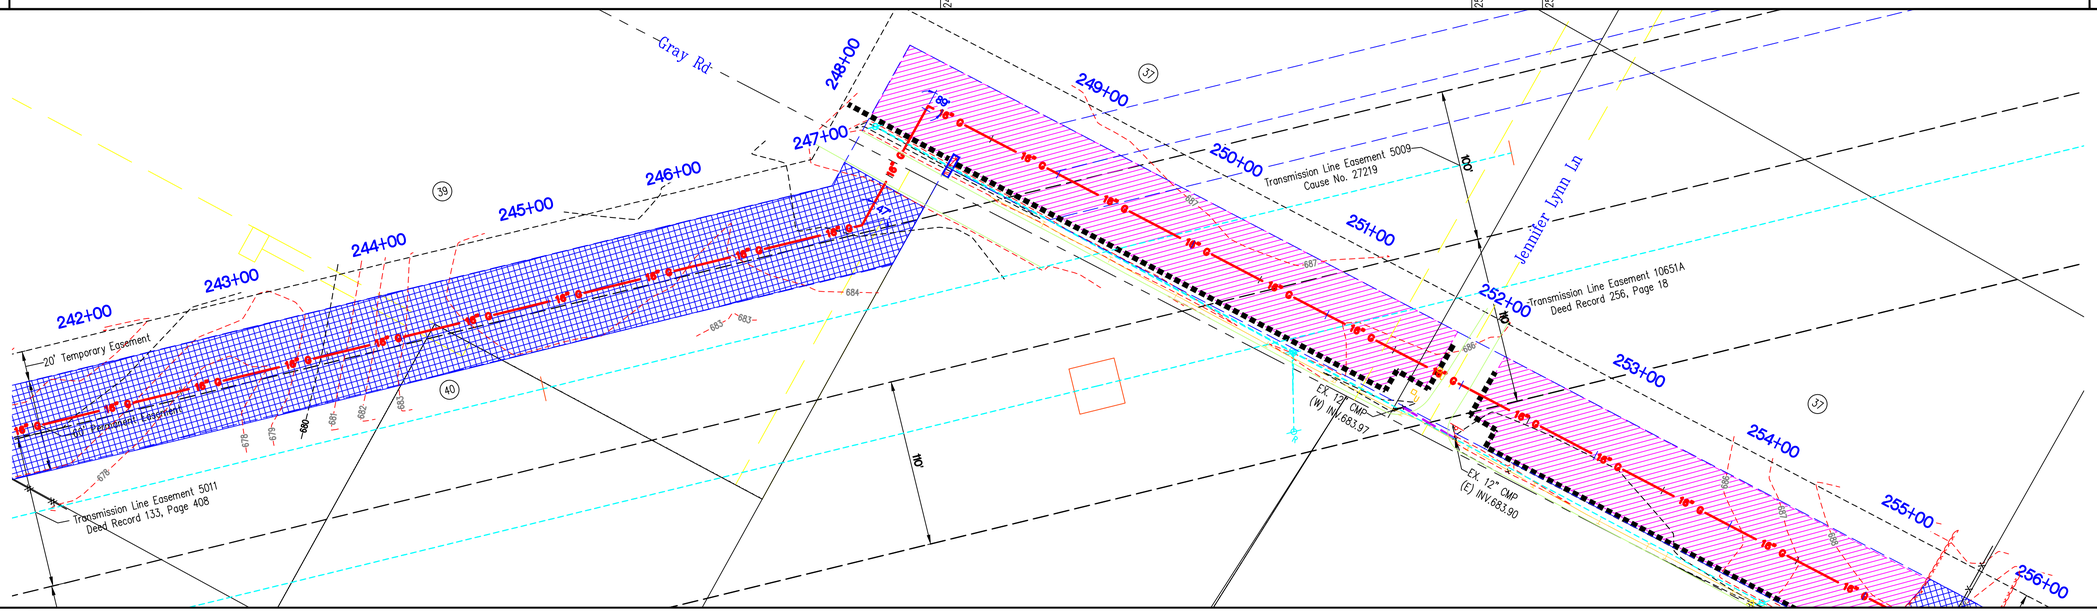

PLAN VIEW

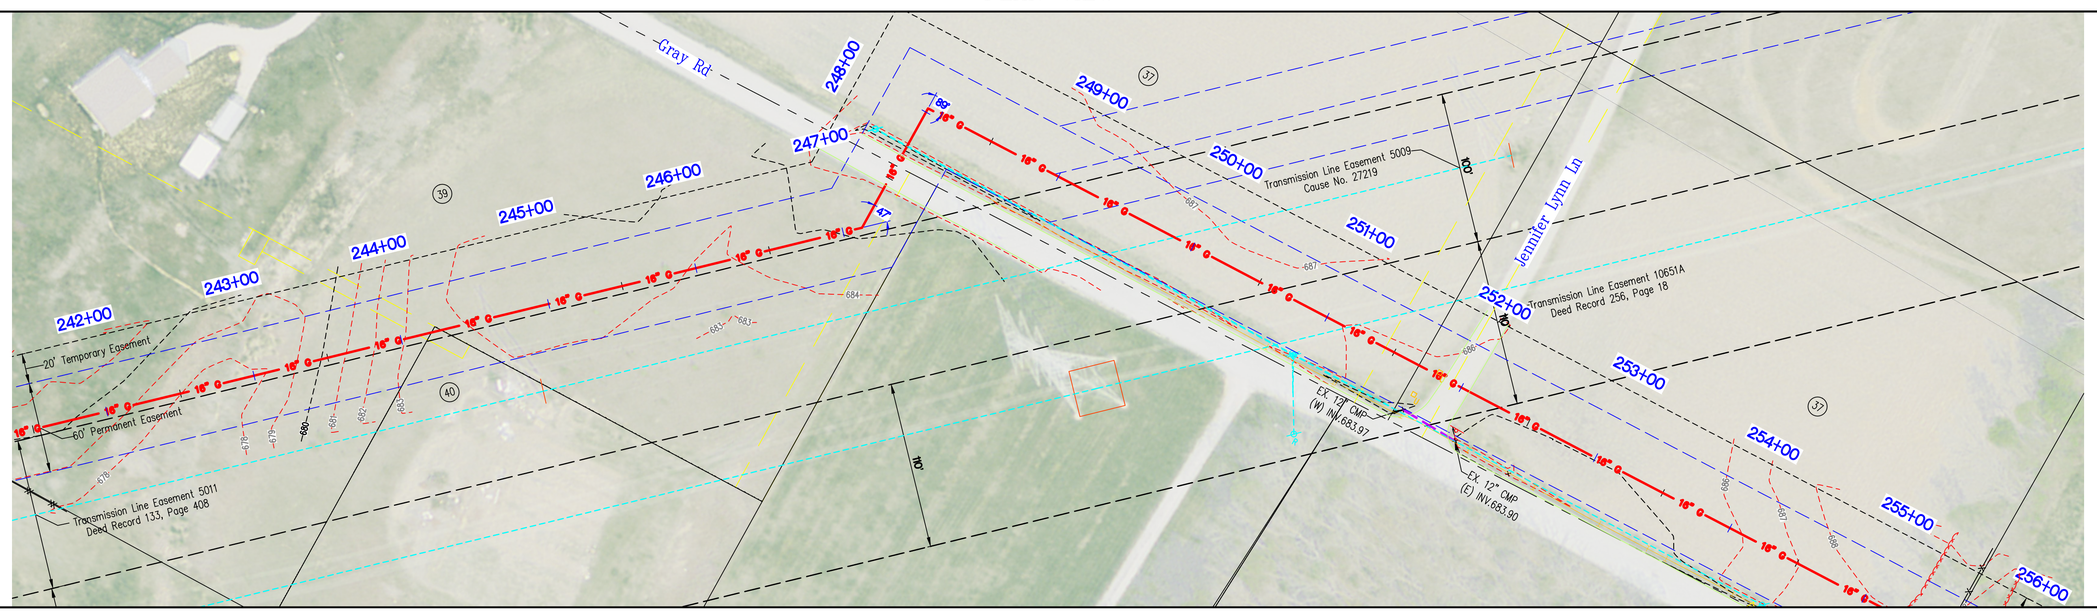

Aerial View

GRID NORTH
SCALE 1" = 50'

0 25 50 100

NOT FOR CONSTRUCTION
PRELIMINARY

VECTREN
Energy Delivery

Schneider
THE SCHNEIDER CORPORATION
Historic Fort Harrison
8901 Otis Avenue
Indianapolis, IN 46216-1037
Telephone: 317.826.7100
Fax: 317.826.7200
www.schneidercorp.com

PROJECT INFORMATION:

EAGLE VALLEY 16"
NATURAL GAS PIPELINE
CONSTRUCTION PLANS

MORGAN COUNTY, INDIANA

CLIENT INFORMATION:

VECTREN ENERGY DELIVERY
ONE VECTREN SQUARE, EVANSVILLE, INDIANA

DATE: 10/9/15	PROJECT NO.: 9410.001
DRAWN BY: MG	CHECKED BY: KKE

REVISIONS:

DRAWING FILES:
T:\9k\9410\001\dwgs\SWPP\9410001SWPP.dwg

SHEET NO.: 19A

Plot Date: Dec 14, 2015 Plot Time: 9:49am File Name: T:\9k\9410\001\dwgs\SWPP\9410001SWPP.dwg, Layout: 19A By: mag