# MORGAN COUNTY, INDIANA

COUNTY & STATE | RESTORATION | DE-COMPACT AND TILL PER OWNER'S SPECIFICATIONS | APPLY PERMANENT SEED AND MULCH | 255+25 | 255+68 | DE-COMPACT AND TILL PER OWNER'S SPECIFICATIONS | 263+15 | REPAIR TO MATCH EXISTING CONDITION | 263+33 | DE-COMPACT AND TILL PER OWNER'S SPECIFICATIONS | RESTORATION | COUNTY & STATE

SILT FENCE | 255+25 | SILT FENCE | 263+33

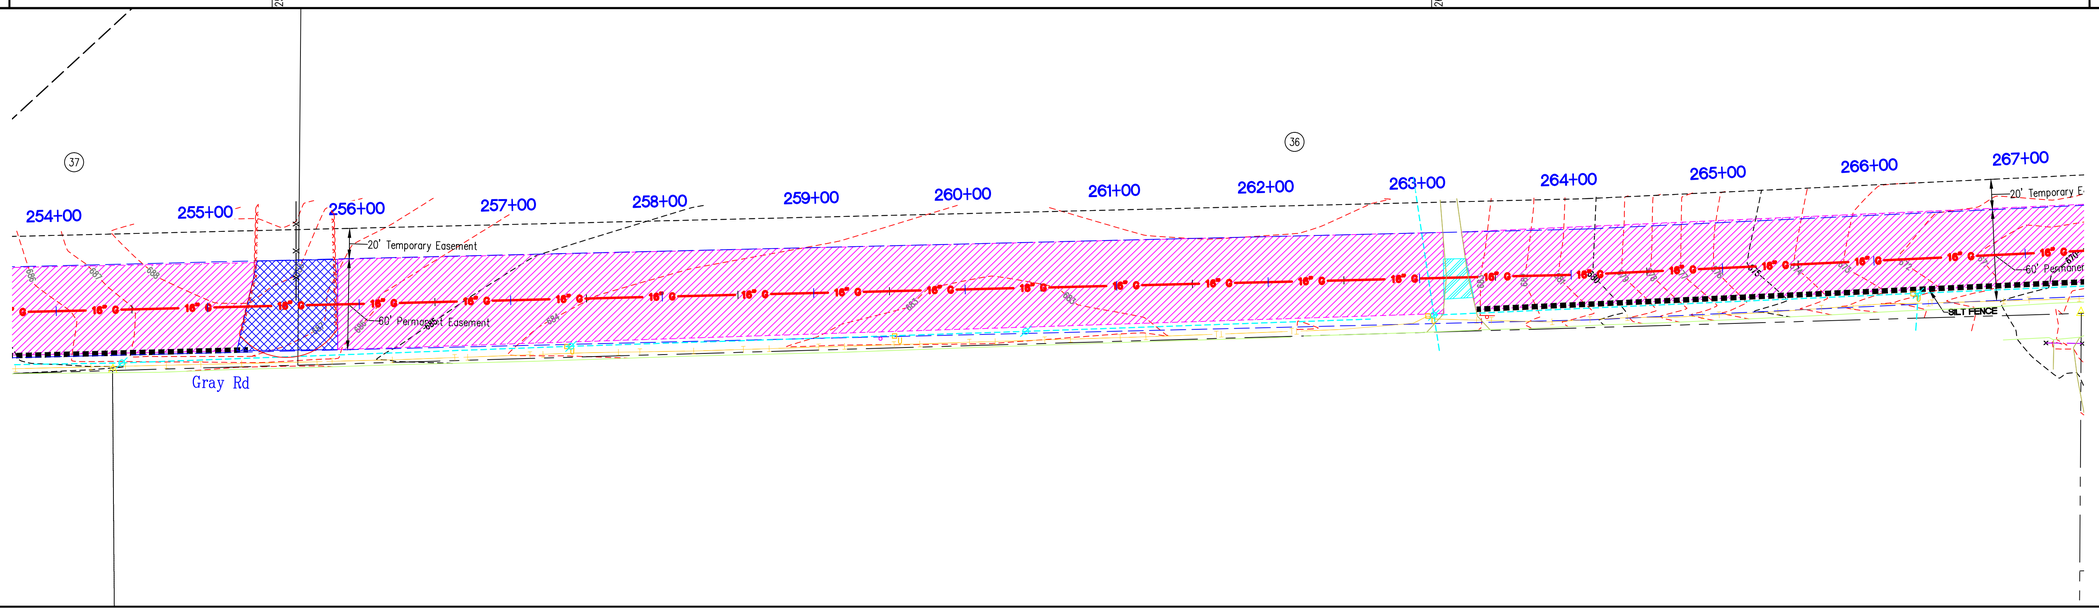


PLAN VIEW

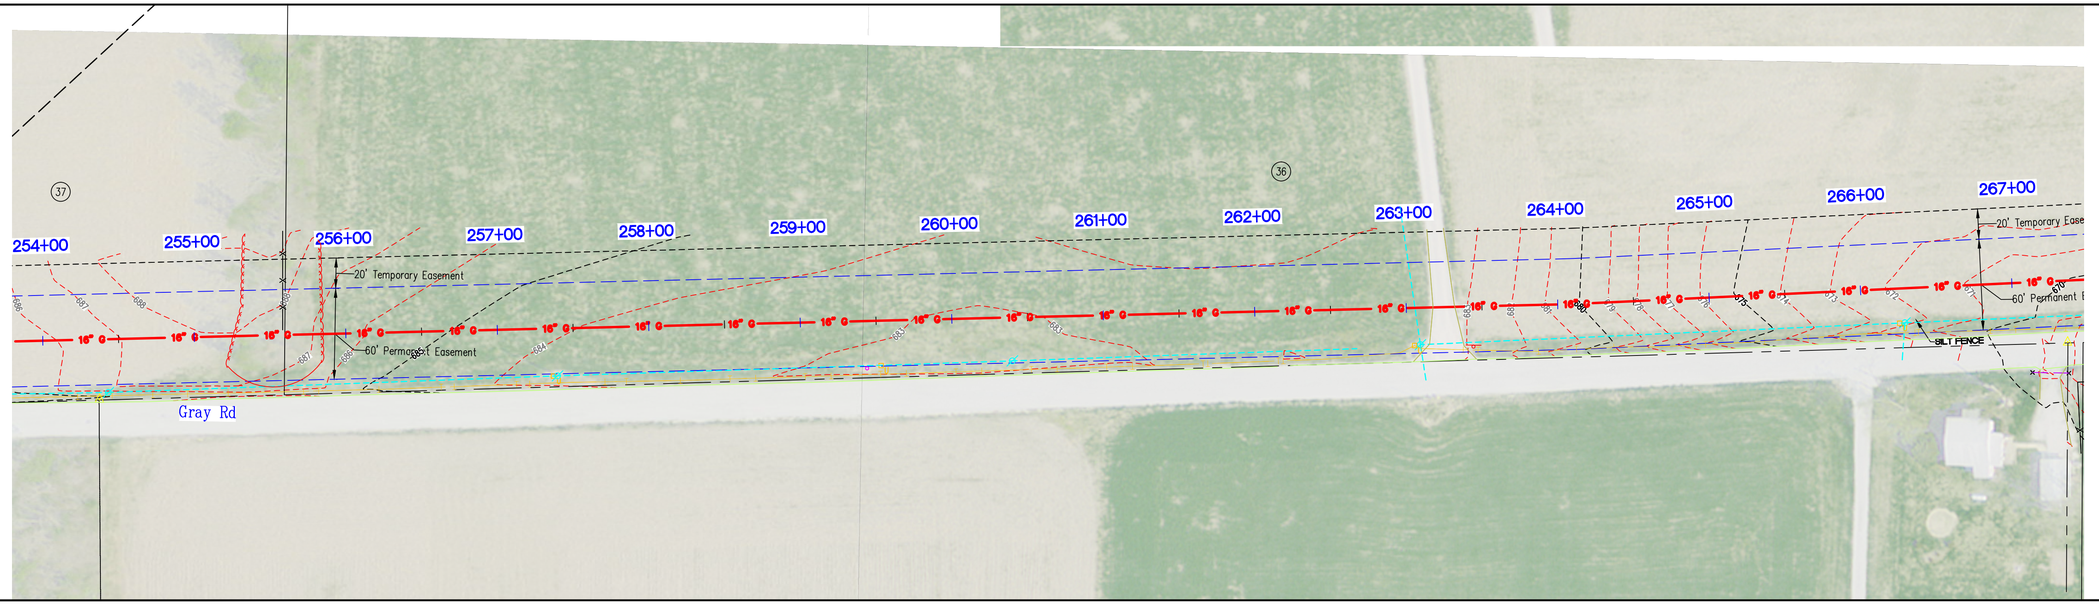


Aerial View

GRID NORTH
SCALE 1" = 50'
0 25 50 100

NOT FOR CONSTRUCTION
PRELIMINARY

VECTREN
Energy Delivery


Schneider
THE SCHNEIDER CORPORATION
Historic Fort Harrison
8901 Otis Avenue
Indianapolis, IN 46216-1037
Telephone: 317.826.7100
Fax: 317.826.7200
www.schneidercorp.com


PROJECT INFORMATION:
EAGLE VALLEY 16"
NATURAL GAS PIPELINE
CONSTRUCTION PLANS
MORGAN COUNTY, INDIANA

CLIENT INFORMATION:
VECTREN ENERGY DELIVERY
ONE VECTREN SQUARE, EVANSVILLE, INDIANA

| DATE: | PROJECT NO.: |
|---|---|
| 10/9/15 | 9410.001 |
| DRAWN BY: MG | CHECKED BY: KKE |

REVISIONS:

DRAWING FILES:
T:\9k\9410\001\dwgs\SWPP\9410001SWPP.dwg

SHEET NO.:
20A

Plot Date: Dec 14, 2015 Plot Time: 9:50am File Name: T:\9k\9410\001\dwgs\SWPP\9410001SWPP.dwg, Layout: 20A By: mag