MORGAN COUNTY, INDIANA

COUNTY & STATE | RESTORATION

APPLY PERMANENT SEED AND NORTH AMERICAN GREEN S150BN EROSION CONTROL BLANKET

TRENCHED CREEK CROSSING TYPE I EMBANKMENT RESTORATION REQUIRED

DE-COMPACT AND TILL PER OWNER'S SPECIFICATIONS

280+84 | 281+76 | 282+14 | 286+28 | 287+13

SILT FENCE

281+12 | 281+29 | 286+28

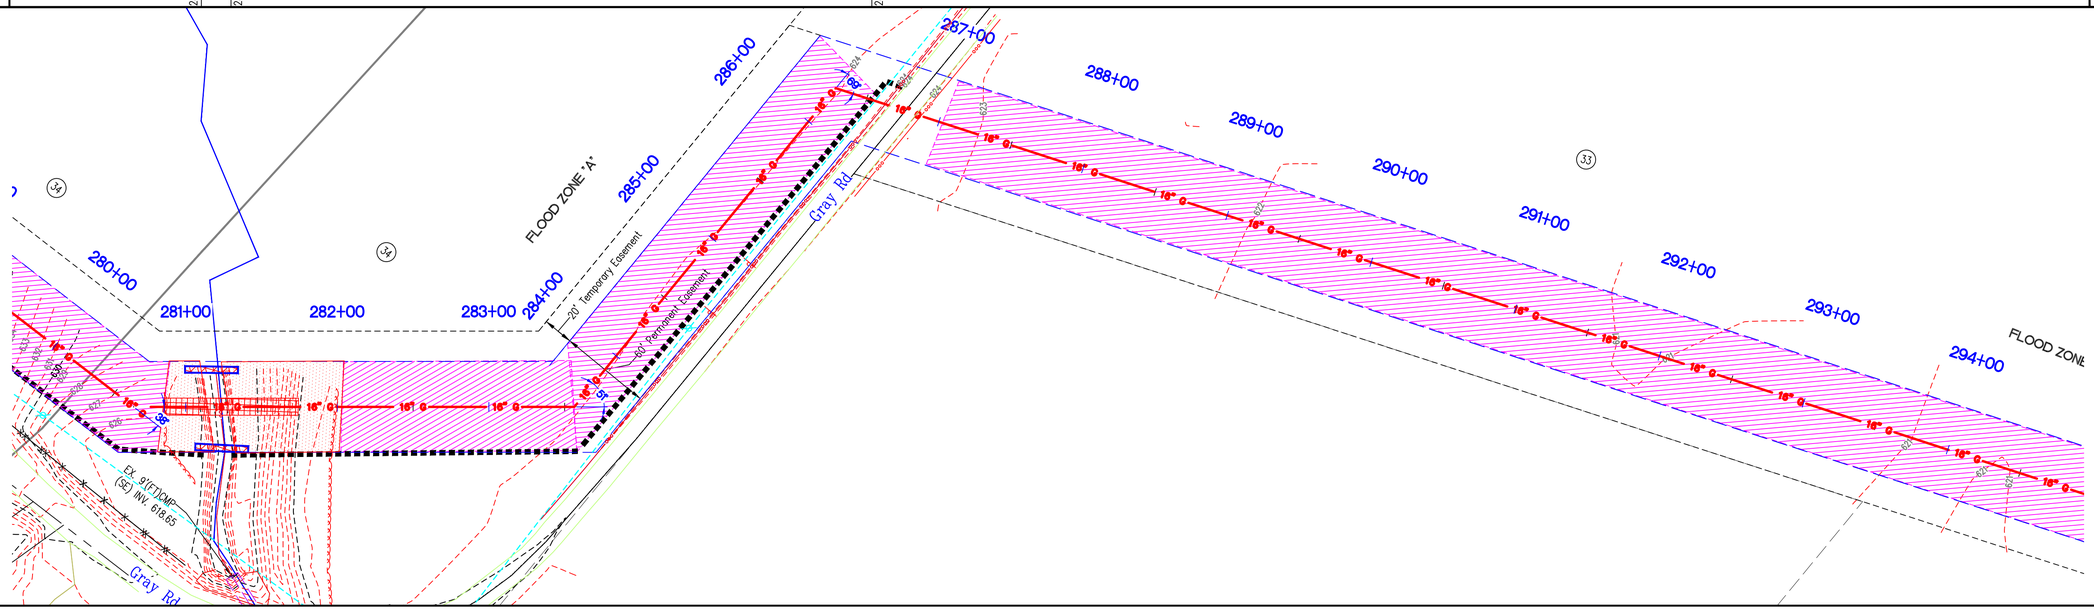

PLAN VIEW

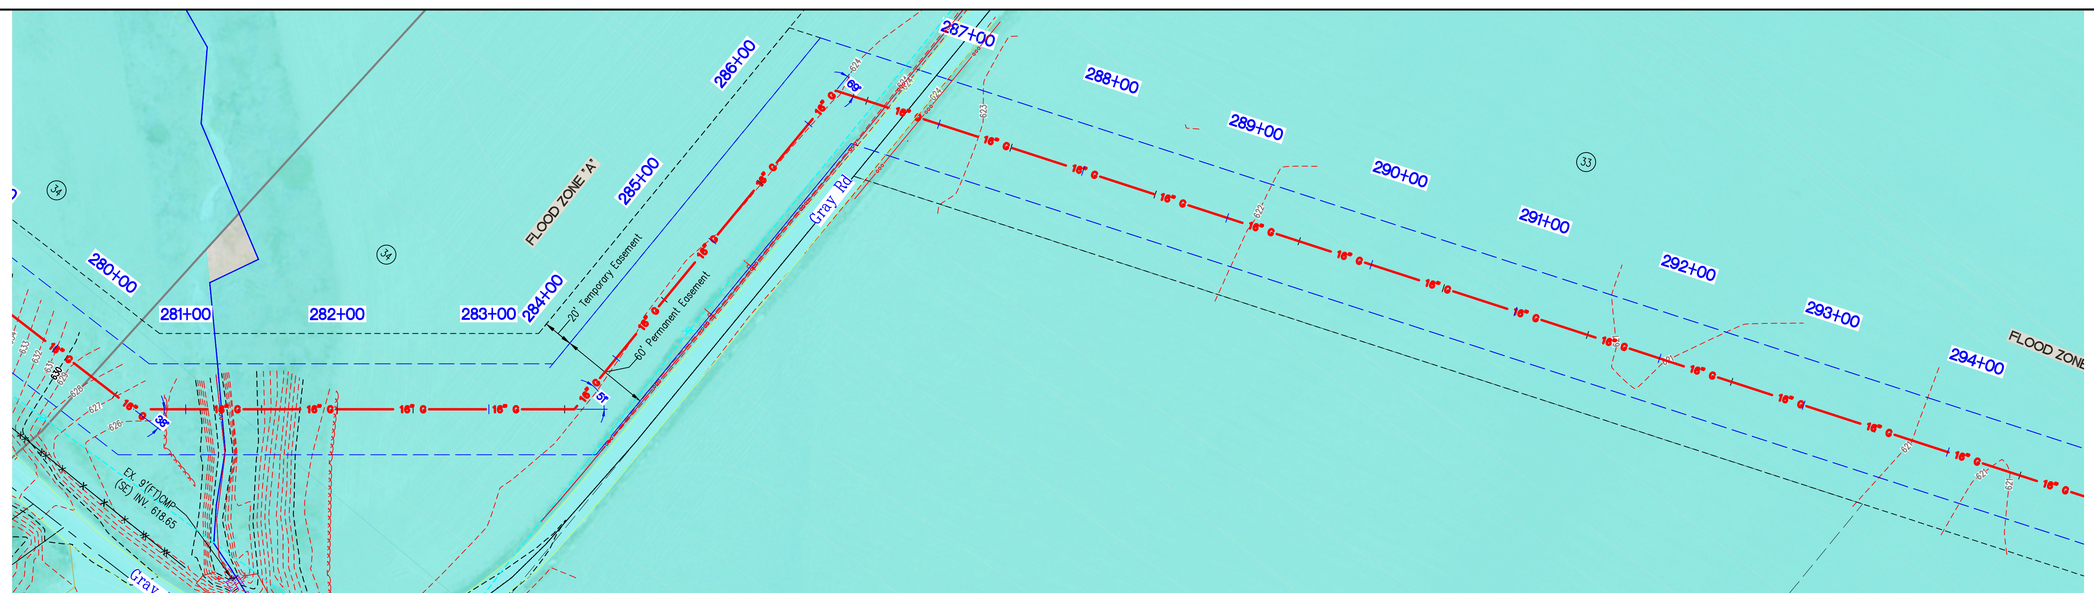

Aerial View

GRID NORTH
SCALE 1" = 50'

0 25 50 100

NOT FOR CONSTRUCTION
PRELIMINARY

VECTREN
Energy Delivery

Schneider

THE SCHNEIDER CORPORATION
Historic Fort Harrison
8901 Otis Avenue
Indianapolis, IN 46216-1037
Telephone: 317.826.7100
Fax: 317.826.7200
www.schneidercorp.com

PROJECT INFORMATION:

EAGLE VALLEY 16"
NATURAL GAS PIPELINE
CONSTRUCTION PLANS

MORGAN COUNTY, INDIANA

CLIENT INFORMATION:

VECTREN ENERGY DELIVERY
ONE VECTREN SQUARE, EVANSVILLE, INDIANA

DATE:	PROJECT NO.:
10/9/15	9410.001
DRAWN BY: MG	CHECKED BY: KKE

REVISIONS:

DRAWING FILES:
T:\9k\9410\001\dwgs\SWPP\9410001SWPP.dwg

SHEET NO.:
22A

Plot Date: Dec 14, 2015 Plot Time: 9:53am File Name: T:\9k\9410\001\dwgs\SWPP\9410001SWPP.dwg, Layout: 22A By: mag

COUNTY & STATE	MORGAN COUNTY, INDIANA	COUNTY & STATE
RESTOR-ATION	Jesse K. Moline 1441' / Jesse K. Moline 2929'	RESTOR-ATION
EROSION & SEDIMENT CONTROL EROSION & SEDIMENT CONTROL		EROSION & SEDIMENT CONTROL EROSION & SEDIMENT CONTROL

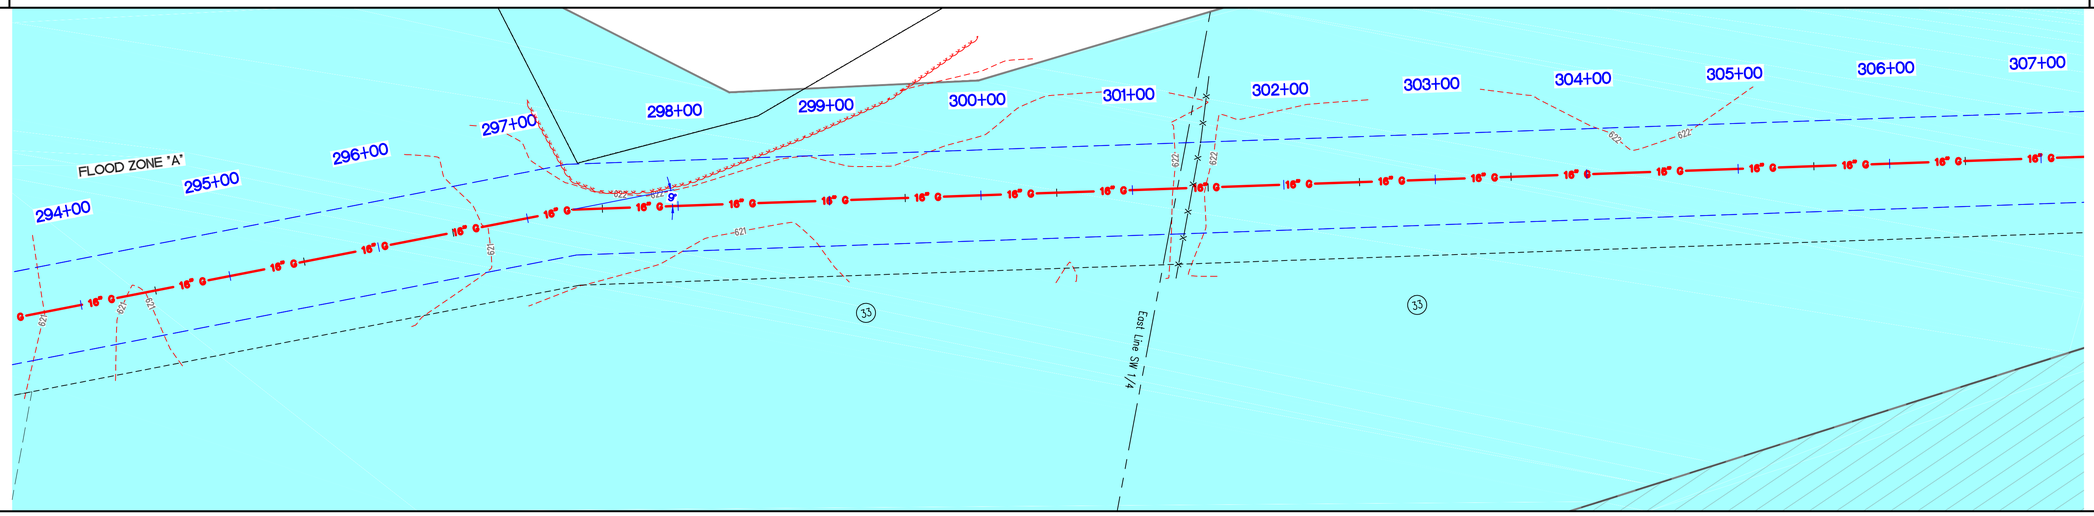

PLAN VIEW

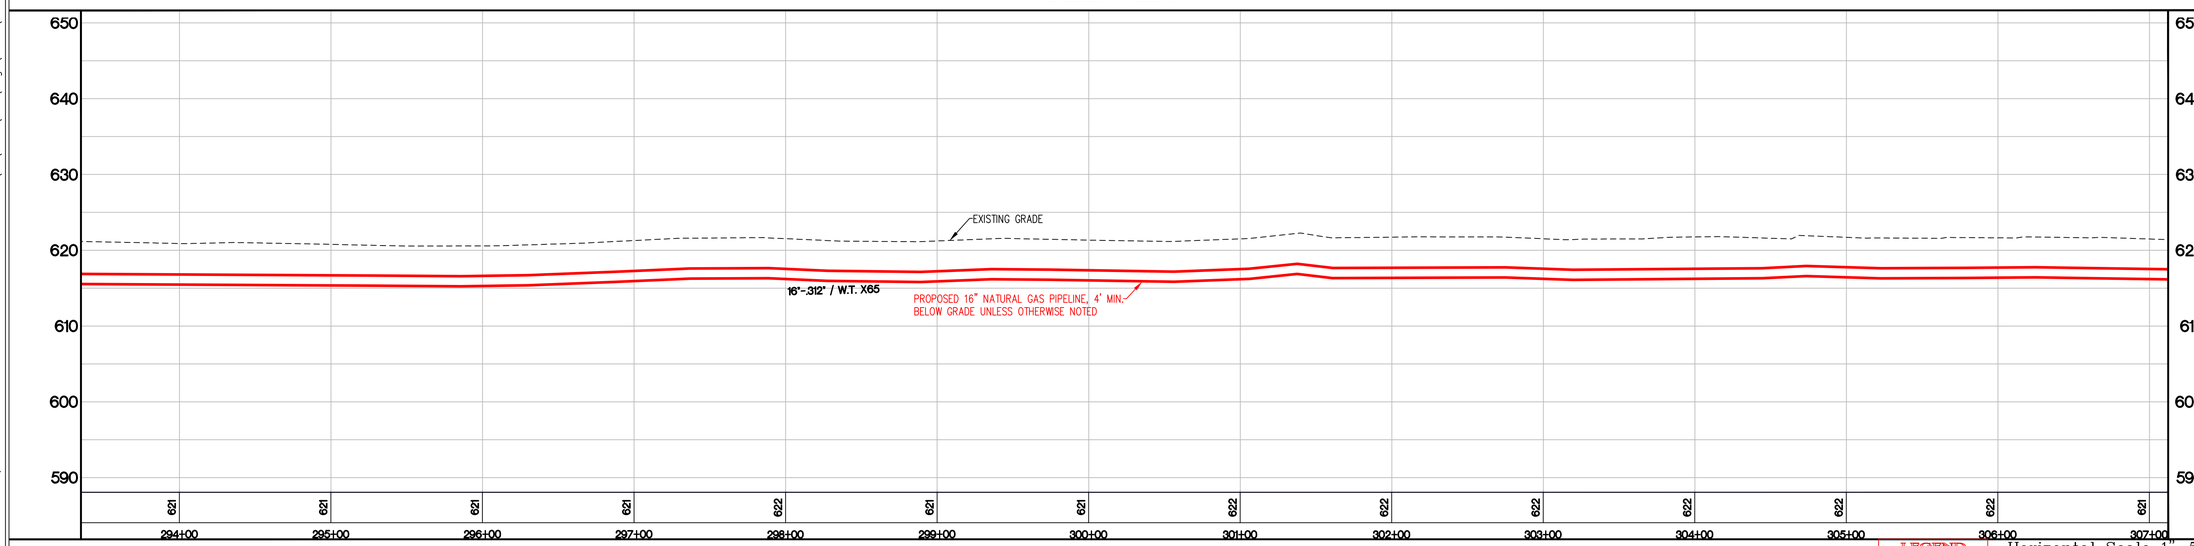

Existing Grade Profile

LEGEND
Existing Grade — Proposed Gas Pipe

Horizontal Scale 1"=50'
Vertical Scale 1"=10'

GRID NORTH
SCALE 1" = 50'

0 25 50 100

NOT FOR CONSTRUCTION
PRELIMINARY

VECTREN
Energy Delivery

Schneider
THE SCHNEIDER CORPORATION
Historic Fort Harrison
8901 Otis Avenue
Indianapolis, IN 46216-1037
Telephone: 317.826.7100
Fax: 317.826.7200
www.schneidercorp.com

PROJECT INFORMATION:
EAGLE VALLEY 16"
NATURAL GAS PIPELINE
CONSTRUCTION PLANS
MORGAN COUNTY, INDIANA

CLIENT INFORMATION:
VECTREN ENERGY DELIVERY
ONE VECTREN SQUARE, EVANSVILLE, INDIANA

DATE:	PROJECT NO.:
10/9/15	9410.001
DRAWN BY: MG	CHECKED BY: KKE

REVISIONS:

DRAWING FILES:
T:\9k\9410\001\dwgs\SWPP\9410001SWPP.dwg

SHEET NO.:
23

Plot Date: Dec 14, 2015 Plot Time: 9:54am File Name: T:\9k\9410\001\dwgs\SWPP\9410001SWPP.dwg, Layout: 23 By: mag