COUNTY & STATE

MORGAN COUNTY, INDIANA

COUNTY & STATE

RESTORATION

DE-COMPACT AND TILL PER OWNER'S SPECIFICATIONS

RESTORATION

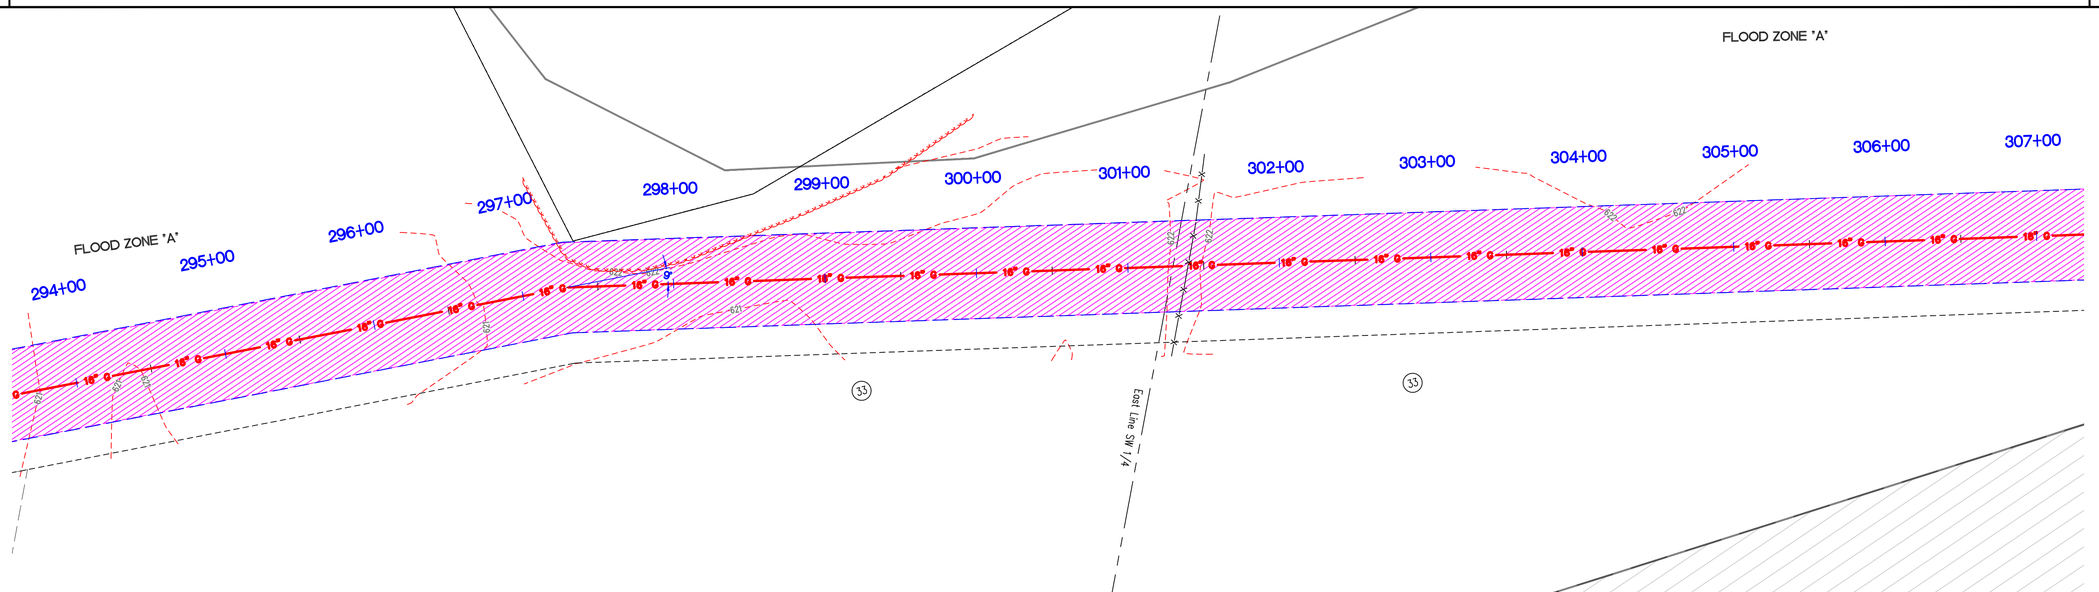

PLAN VIEW

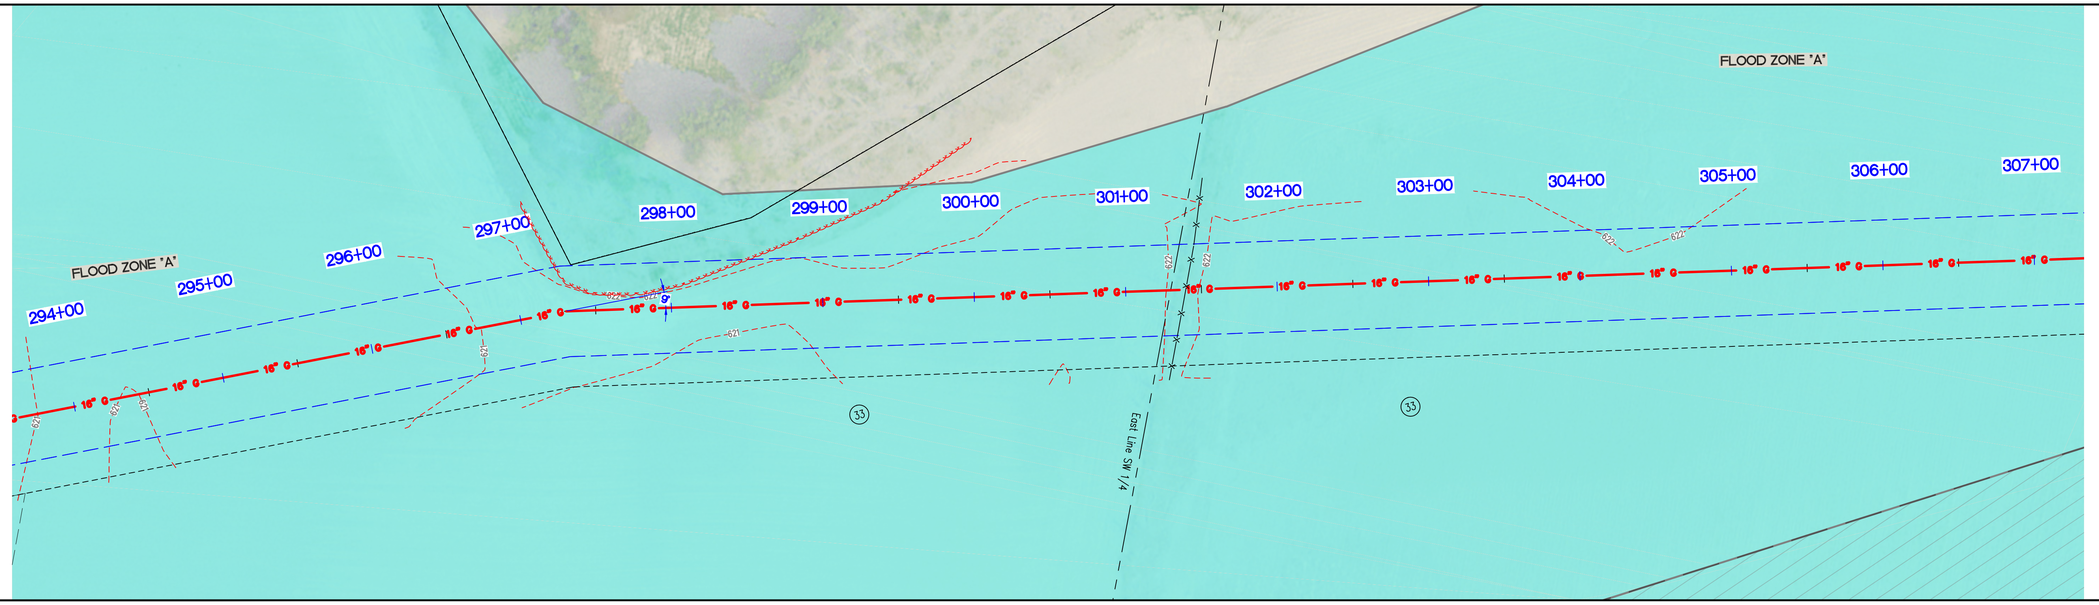

Aerial View

GRID NORTH
SCALE 1" = 50'

0 25 50 100

NOT FOR CONSTRUCTION
PRELIMINARY

VECTREN
Energy Delivery

Schneider
THE SCHNEIDER CORPORATION
Historic Fort Harrison
8901 Otis Avenue
Indianapolis, IN 46216-1037
Telephone: 317.826.7100
Fax: 317.826.7200
www.schneidercorp.com

PROJECT INFORMATION:

EAGLE VALLEY 16"
NATURAL GAS PIPELINE
CONSTRUCTION PLANS
MORGAN COUNTY, INDIANA

CLIENT INFORMATION:

VECTREN ENERGY DELIVERY
ONE VECTREN SQUARE, EVANSVILLE, INDIANA

DATE:	PROJECT NO.:
10/9/15	9410.001
DRAWN BY: MG	CHECKED BY: KKE

REVISIONS:

DRAWING FILES:
T:\9k\9410\001\dwgs\SWPP\9410001SWPP.dwg

SHEET NO.:
23A

Plot Date: Dec 14, 2015 Plot Time: 9:55am File Name: T:\9k\9410\001\dwgs\SWPP\9410001SWPP.dwg, Layout: 23A By: mag

COUNTY & STATE	MORGAN COUNTY, INDIANA	COUNTY & STATE
	Jesse K. Moline	
	2929'	
	314+32.05 N:1556272.44 E:3164831.91 DEFL=1500'00"	
EROSION & SEDIMENT CONTROL		EROSION & SEDIMENT CONTROL

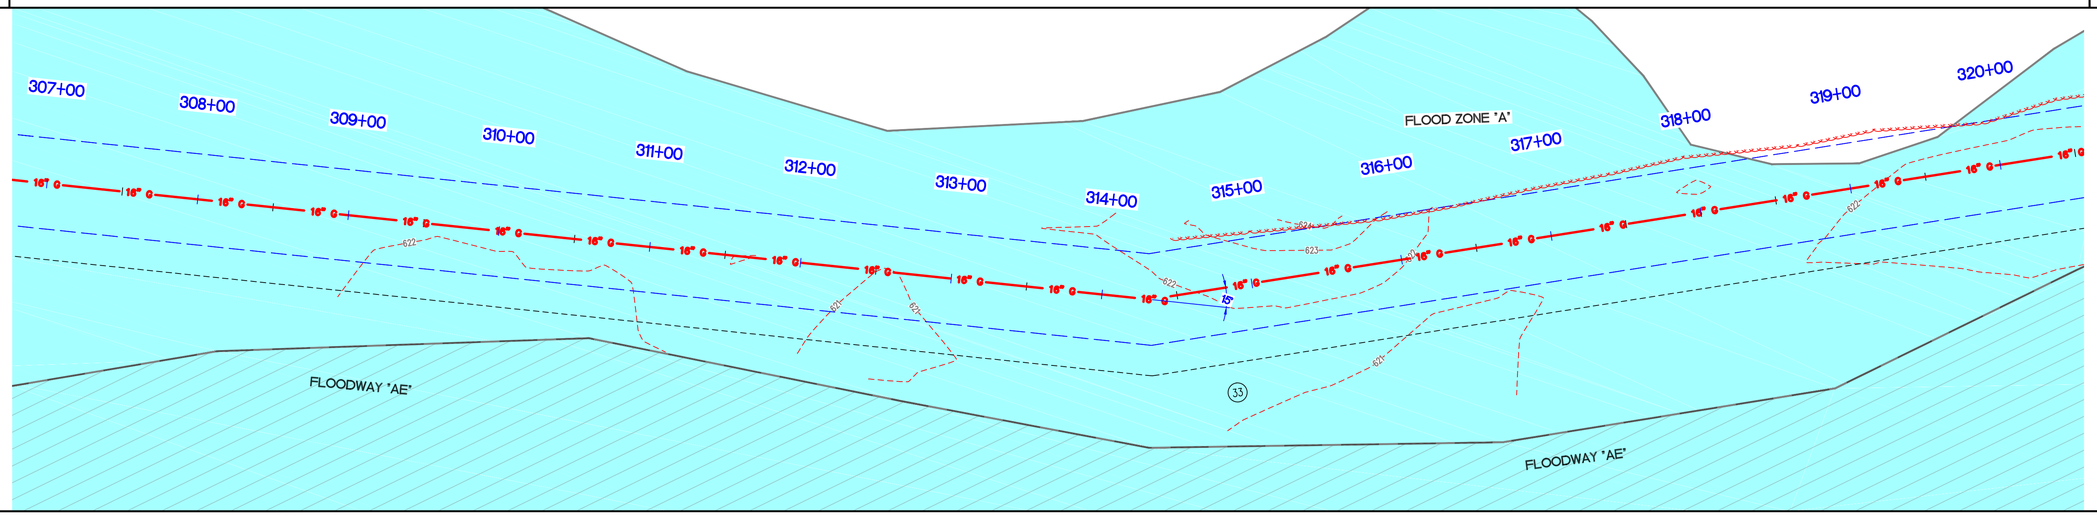

PLAN VIEW

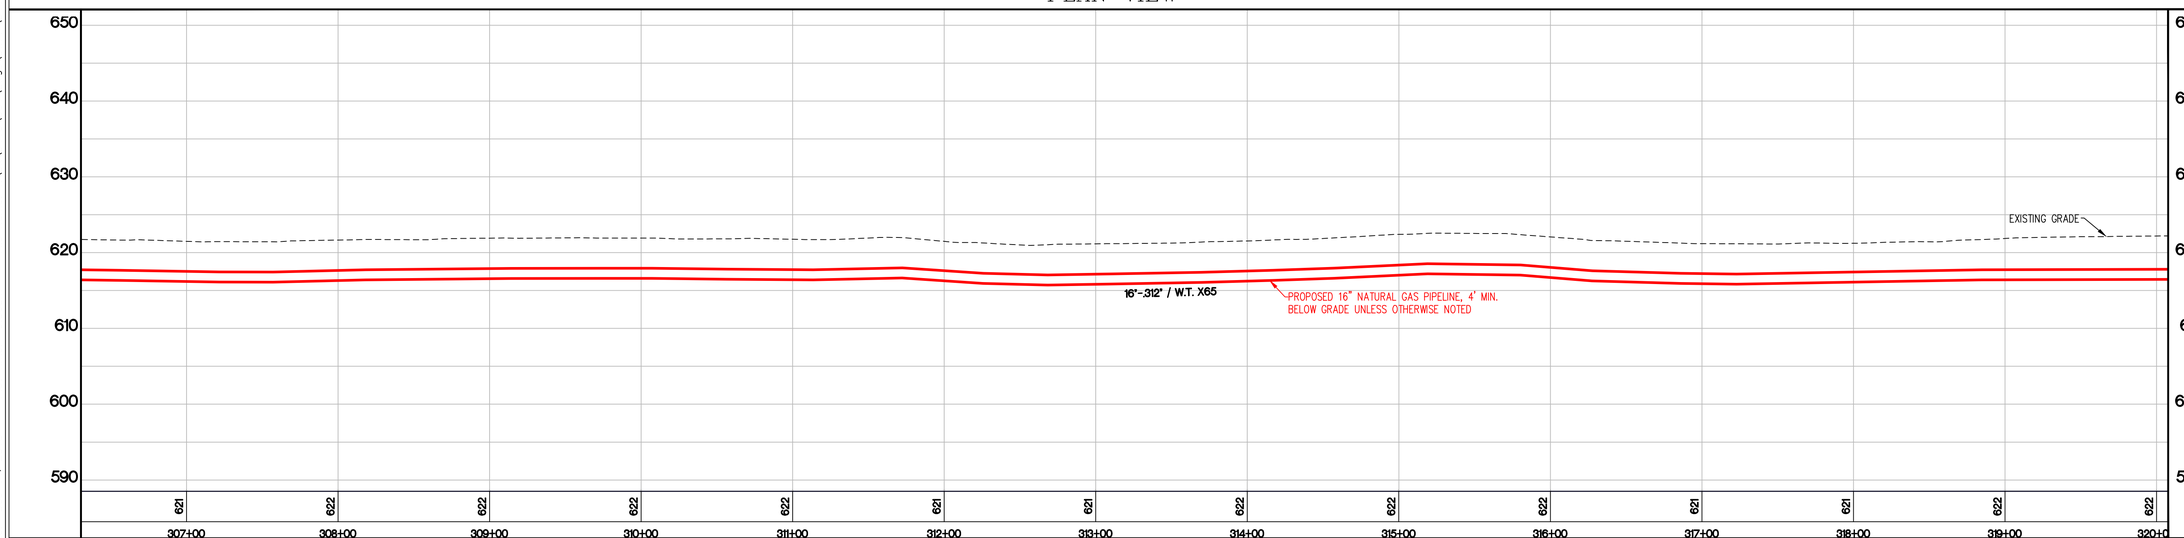

Existing Grade Profile

LEGEND
Existing Grade
Gas
Proposed Gas Pipe

Horizontal Scale 1"=50'
Vertical Scale 1"=10'

GRID NORTH
SCALE 1" = 50'

0 25 50 100

NOT FOR CONSTRUCTION
PRELIMINARY

VECTREN
Energy Delivery

Schneider
THE SCHNEIDER CORPORATION
Historic Fort Harrison
8901 Otis Avenue
Indianapolis, IN 46216-1037
Telephone: 317.826.7100
Fax: 317.826.7200
www.schneidercorp.com

EAGLE VALLEY 16"
NATURAL GAS PIPELINE
CONSTRUCTION PLANS

MORGAN COUNTY, INDIANA

PROJECT INFORMATION:

CLIENT INFORMATION:
VECTREN ENERGY DELIVERY
ONE VECTREN SQUARE, EVANSVILLE, INDIANA

DATE:	PROJECT NO.:
10/9/15	9410.001
DRAWN BY: MG	CHECKED BY: KKE

REVISIONS:

DRAWING FILES:
T:\9k\9410\001\dwgs\SWPP\9410001SWPP.dwg

SHEET NO.: 24

Plot Date: Dec 14, 2015 Plot Time: 9:56am File Name: T:\9k\9410\001\dwgs\SWPP\9410001SWPP.dwg, Layout: 24 By: mag