COUNTY & STATE	MORGAN COUNTY, INDIANA	COUNTY & STATE
RESTORATION		RESTORATION

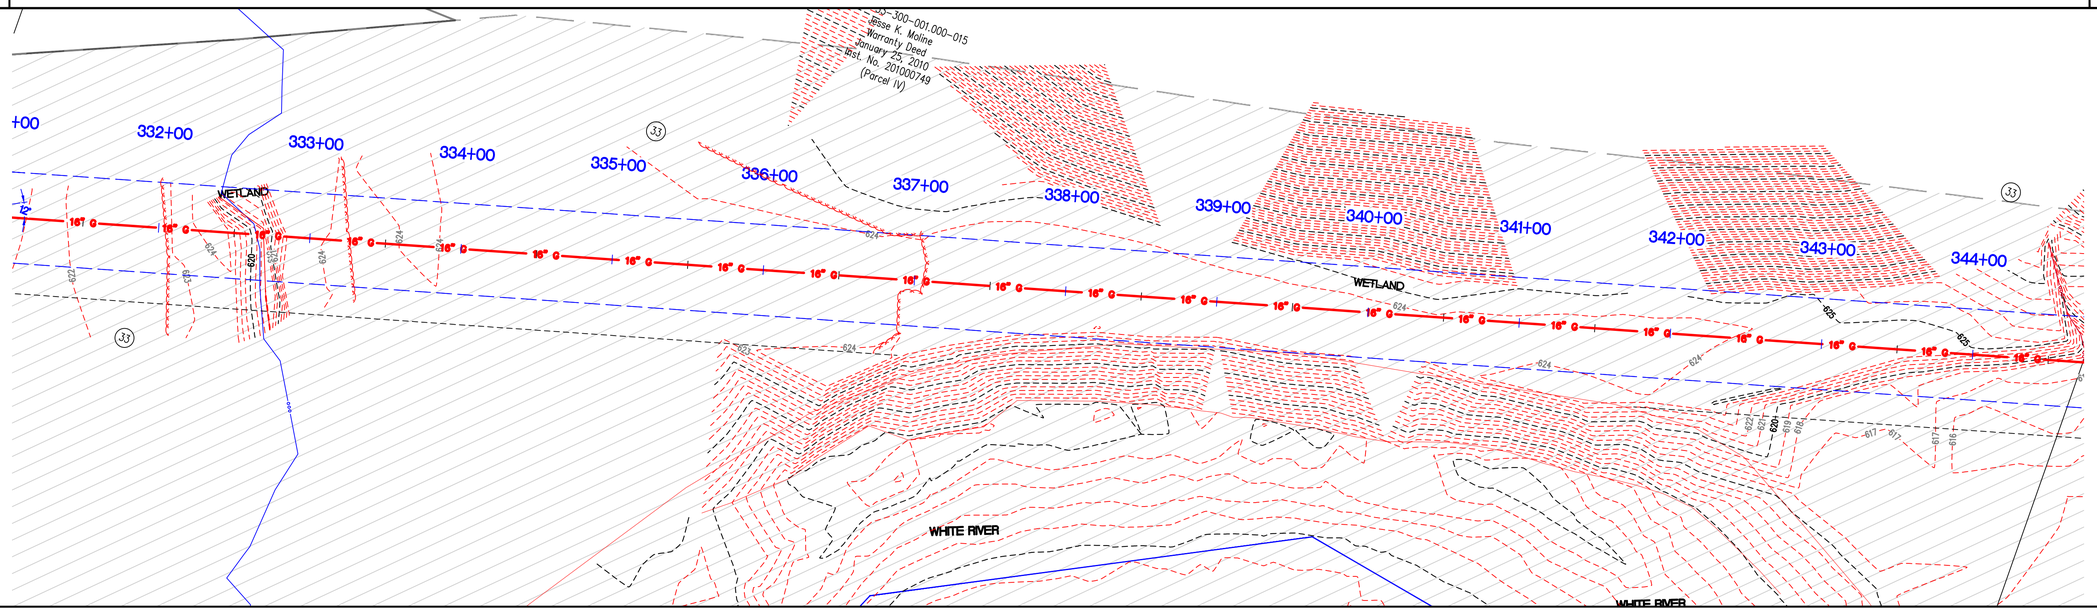

PLAN VIEW

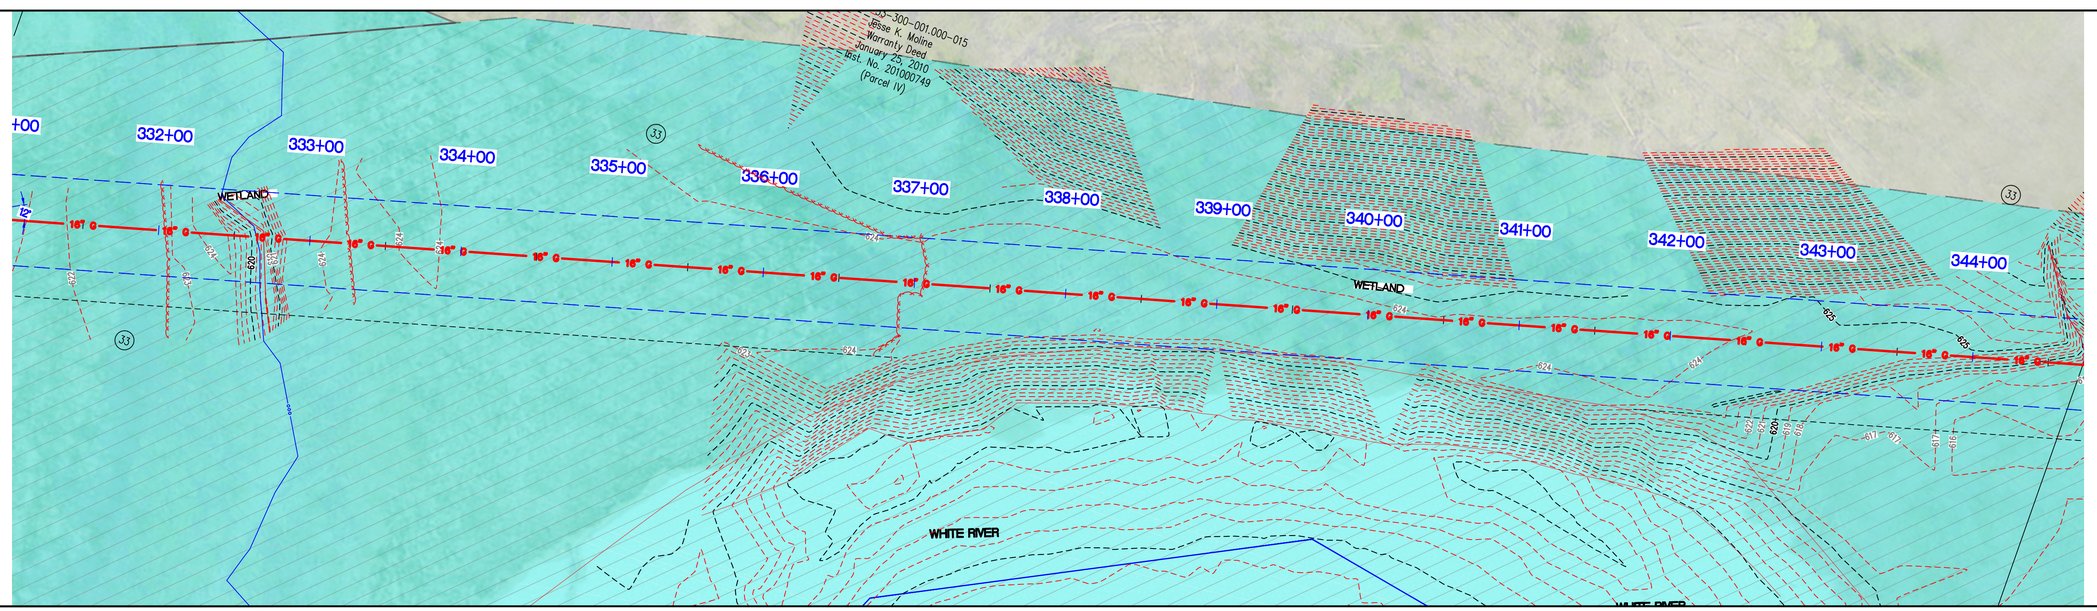

Aerial View

GRID NORTH
SCALE 1" = 50'

0 25 50 100

NOT FOR CONSTRUCTION
PRELIMINARY

VECTREN
Energy Delivery

Schneider
THE SCHNEIDER CORPORATION
Historic Fort Harrison
8901 Otis Avenue
Indianapolis, IN 46216-1037
Telephone: 317.826.7100
Fax: 317.826.7200
www.schneidercorp.com

PROJECT INFORMATION:

EAGLE VALLEY 16" NATURAL GAS PIPELINE CONSTRUCTION PLANS

MORGAN COUNTY, INDIANA

CLIENT INFORMATION:

VECTREN ENERGY DELIVERY
ONE VECTREN SQUARE, EVANSVILLE, INDIANA

DATE: 10/9/15	PROJECT NO.: 9410.001
DRAWN BY: MG	CHECKED BY: KKE

REVISIONS:

DRAWING FILES:
T:\9k\9410\001\dwgs\SWPP\9410001SWPP.dwg

SHEET NO.: 26A

Plot Date: Dec 14, 2015 Plot Time: 9:59am File Name: T:\9k\9410\001\dwgs\SWPP\9410001SWPP.dwg, Layout: 26A By: mag

COUNTY & STATE	MORGAN COUNTY, INDIANA					COUNTY & STATE
	Jesse K. Moline	Michael E. Seib and Debbie L. Seib	Dennis R. Stanton and Judith A. Stanton	Access Easement	Dennis R. Stanton and Judith A. Stanton	
	1411'	695'	691'		691'	
	L=3361.81' N74°00'00.00"E					
EROSION & SEDIMENT CONTROL	BORE PIT EXCAVATION SPOIL BORE SLURRY CONT. STA.346+19 ENTRY/EXIT STA.348+50					EROSION & SEDIMENT CONTROL

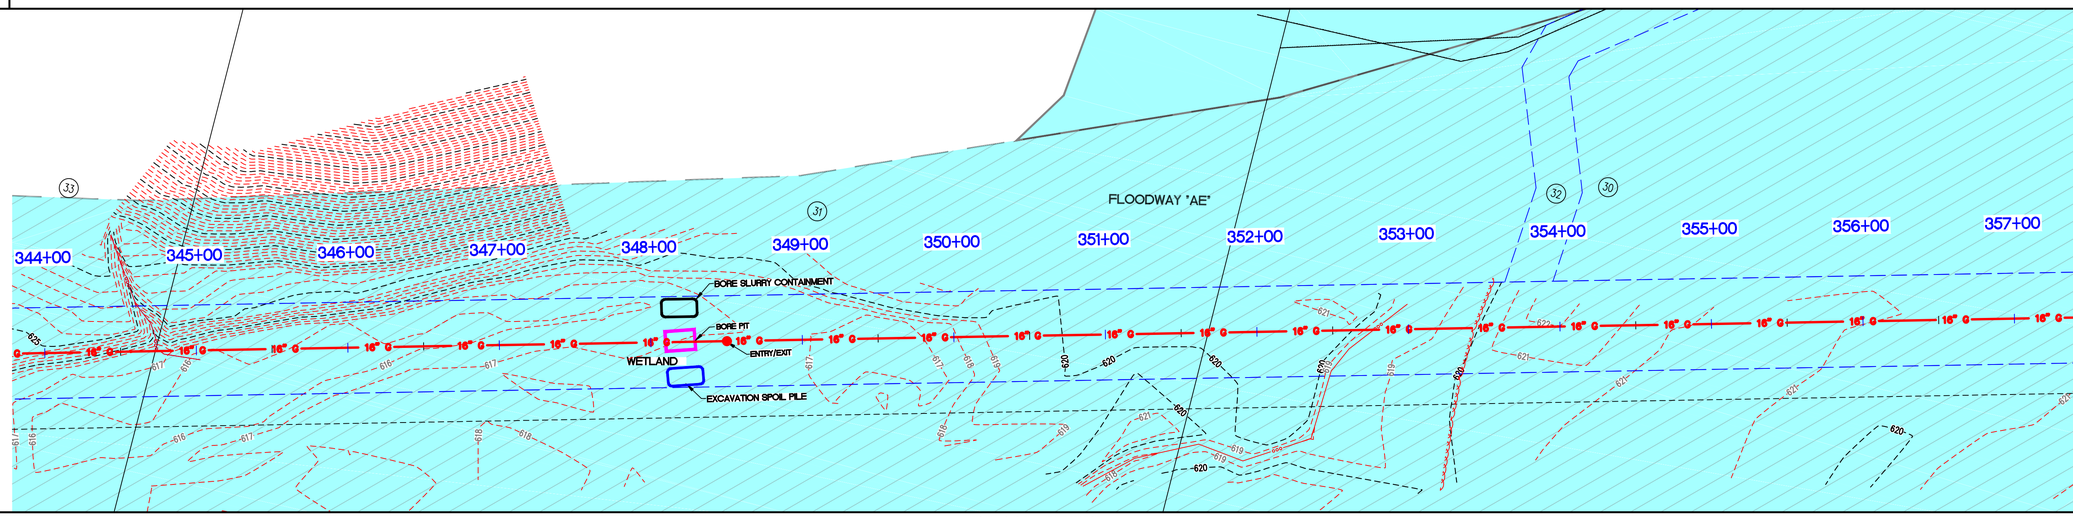

PLAN VIEW

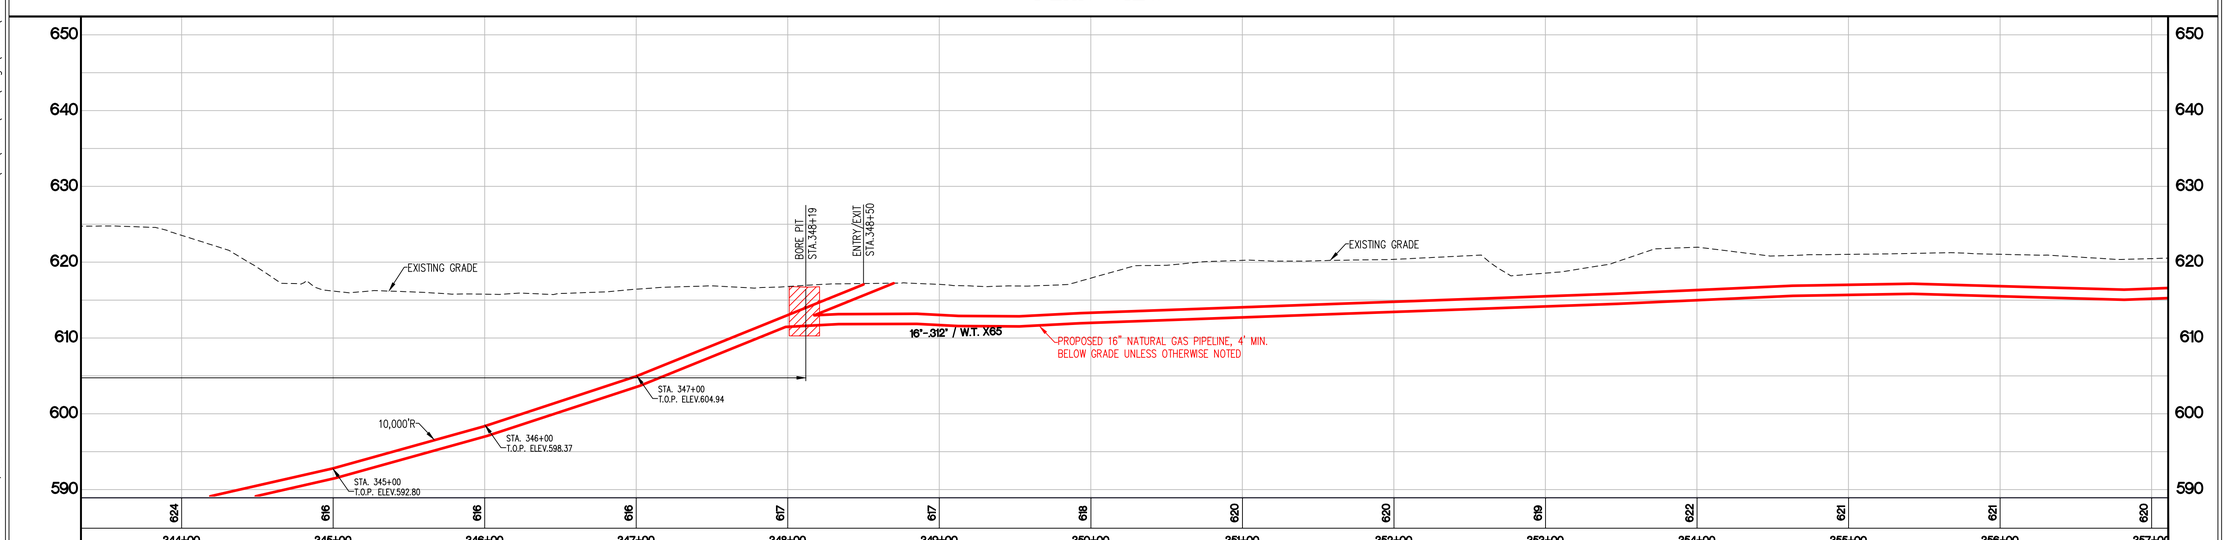

Existing Grade Profile

LEGEND: Existing Grade — Proposed Gas Pipe

Horizontal Scale 1"=50'
Vertical Scale 1"=10'

GRID NORTH
SCALE 1" = 50'
0 25 50 100

NOT FOR CONSTRUCTION
PRELIMINARY

VECTREN
Energy Delivery

Schneider
THE SCHNEIDER CORPORATION
Historic Fort Harrison
8901 Otis Avenue
Indianapolis, IN 46216-1037
Telephone: 317.826.7100
Fax: 317.826.7200
www.schneidercorp.com

PROJECT INFORMATION:
EAGLE VALLEY 16"
NATURAL GAS PIPELINE
CONSTRUCTION PLANS
MORGAN COUNTY, INDIANA

CLIENT INFORMATION:
VECTREN ENERGY DELIVERY
ONE VECTREN SQUARE, EVANSVILLE, INDIANA

DATE: 10/9/15	PROJECT NO.: 9410.001
DRAWN BY: MG	CHECKED BY: KKE

REVISIONS:

DRAWING FILES: T:\9k\9410\001\dwgs\SWPP\9410001SWPP.dwg

SHEET NO.: 27

Plot Date: Dec 14, 2015 Plot Time: 10:00am File Name: T:\9k\9410\001\dwgs\SWPP\9410001SWPP.dwg, Layout: 27 By: mag