MORGAN COUNTY, INDIANA

COUNTY & STATE				COUNTY & STATE
	Margarite E. Hodges	Margarite E. Hodges	Lannie C. Smith and Marcia A. Smith	Lannie C. Smith and Marcia A. Smith
		686'	768'	

L=3563.25'
N26°57'05.78"E

EROSION & SEDIMENT CONTROL

TRENCHED CREEK CROSSING TYPE I
EMBANKMENT RESTORATION REQUIRED
429+54
429+93

SILT FENCE
429+13
429+80
COIR FIBER LOG TIMBER CROSSING
429+63
429+92
SILT FENCE
430+50

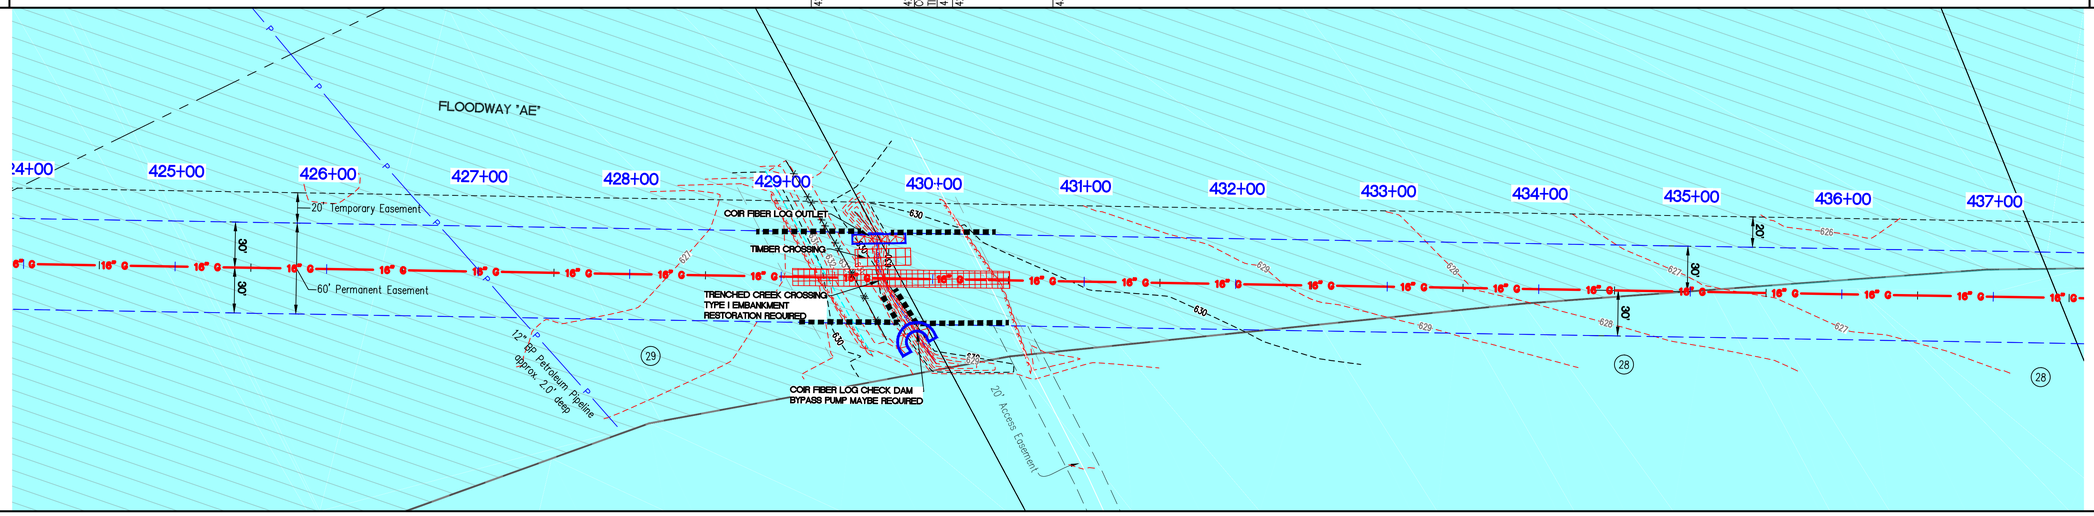

PLAN VIEW

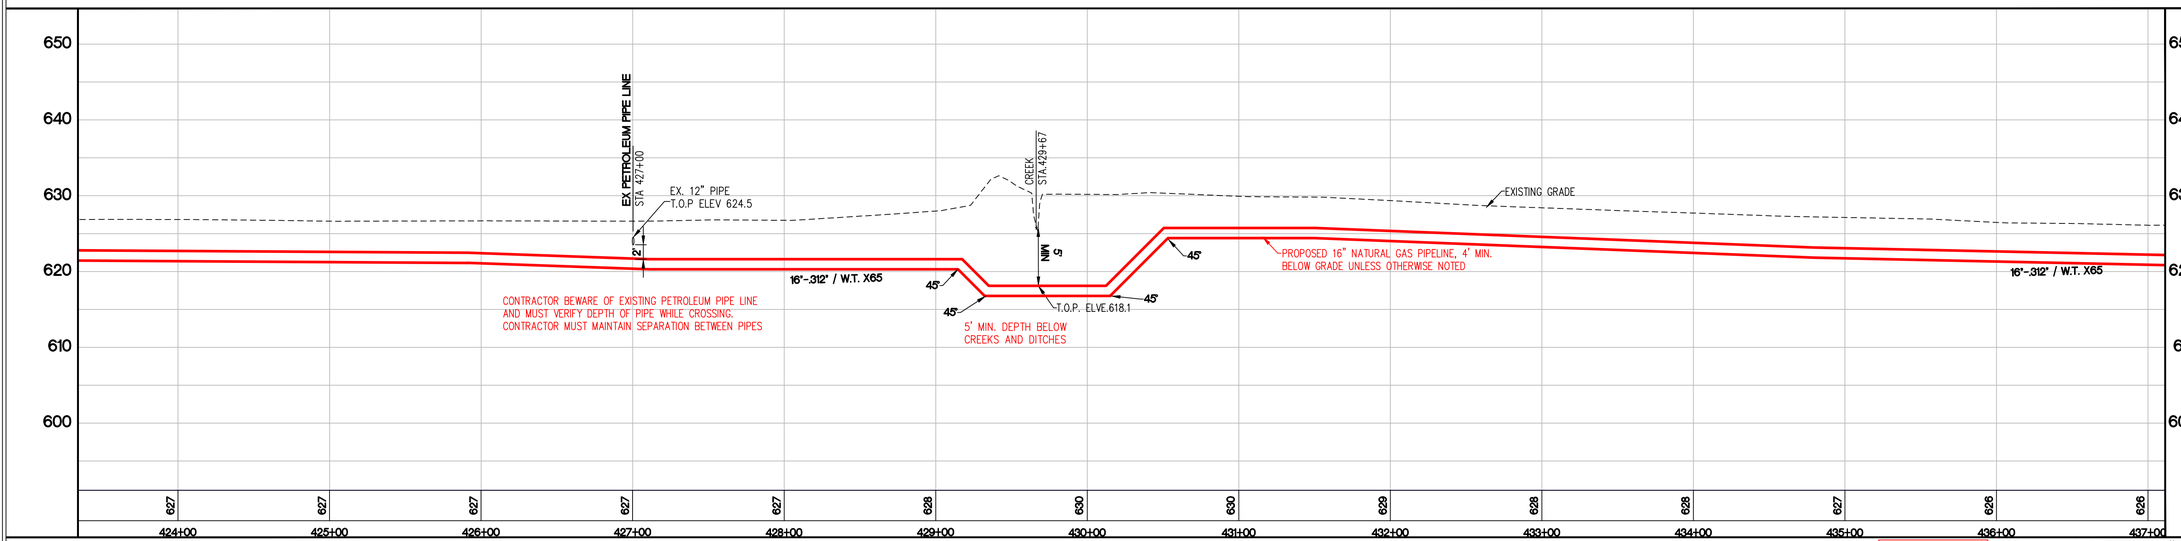

Existing Grade Profile

LEGEND
Existing Grade
Proposed Gas Pipe

Horizontal Scale 1"=50'
Vertical Scale 1"=10'

GRID NORTH
SCALE 1" = 50'
0 25 50 100

NOT FOR CONSTRUCTION
PRELIMINARY

VECTREN
Energy Delivery

Schneider
THE SCHNEIDER CORPORATION
Historic Fort Harrison
8901 Otis Avenue
Indianapolis, IN 46216-1037
Telephone: 317.826.7100
Fax: 317.826.7200
www.schneidercorp.com

PROJECT INFORMATION:
EAGLE VALLEY 16"
NATURAL GAS PIPELINE
CONSTRUCTION PLANS
MORGAN COUNTY, INDIANA

CLIENT INFORMATION:
VECTREN ENERGY DELIVERY
ONE VECTREN SQUARE, EVANSVILLE, INDIANA

DATE:	PROJECT NO.:
10/9/15	9410.001
DRAWN BY:	CHECKED BY:
MG	KKE

REVISIONS:

DRAWING FILES:
T:\9k\9410\001\dwgs\SWPP\9410001SWPP.dwg

SHEET NO.:
33

Plot Date: Dec 14, 2015 Plot Time: 10:09am File Name: T:\9k\9410\001\dwgs\SWPP\9410001SWPP.dwg, Layout: 33 By: mag

COUNTY & STATE

MORGAN COUNTY, INDIANA

COUNTY & STATE

RESTORATION

TRENCHED CREEK CROSSING TYPE I
EMBANKMENT RESTORATION REQUIRED

DE-COMPACT AND TILL PER OWNER'S SPECIFICATIONS

GREEN S150BN EROSION CONTROL BLANKET

WOODLAND MIX

DE-COMPACT AND TILL PER OWNER'S SPECIFICATIONS

RESTORATION

429+05A | 429+54 | 429+93A | 430+38A

SILT FENCE | COIR FIBER LOG | SILT FENCE

429+13 | 429+80 | 429+63 | 429+92 | 430+50

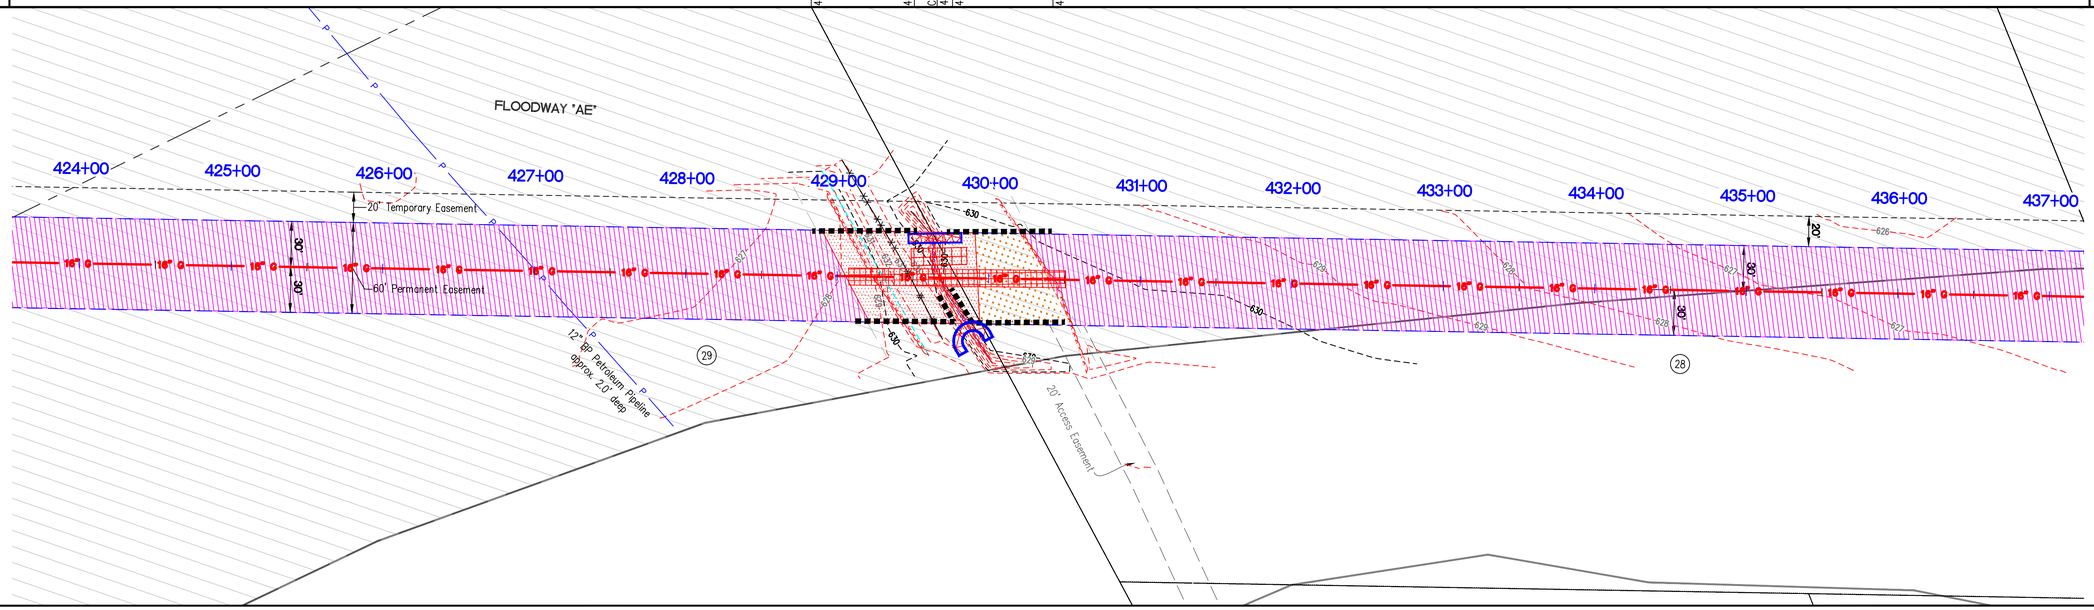

PLAN VIEW

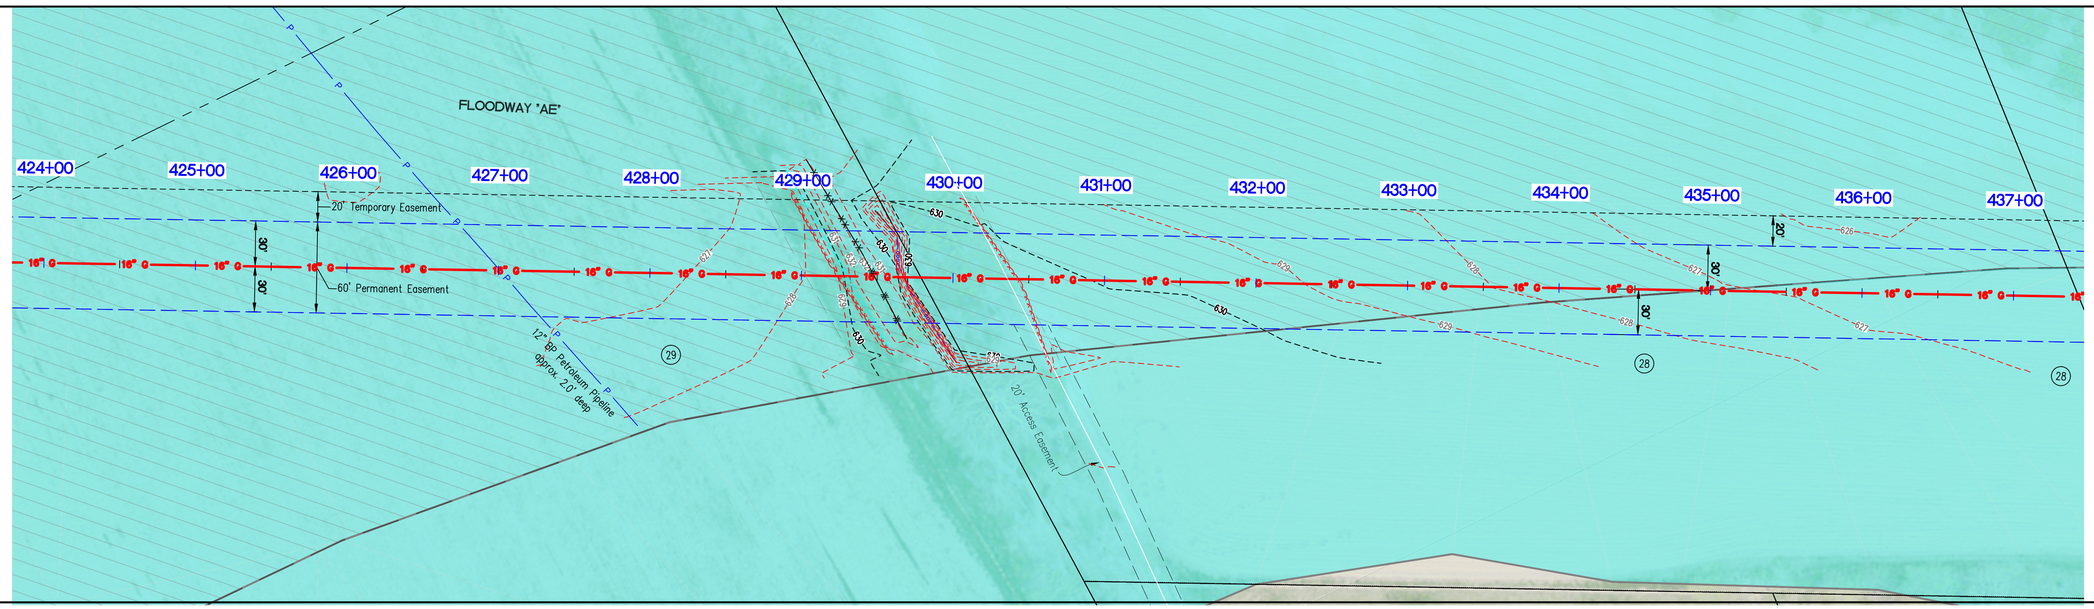

Aerial View

GRID NORTH
SCALE 1" = 50'

0 25 50 100

NOT FOR CONSTRUCTION
PRELIMINARY

VECTREN
Energy Delivery

Schneider

THE SCHNEIDER CORPORATION
Historic Fort Harrison
8901 Otis Avenue
Indianapolis, IN 46216-1037
Telephone: 317.826.7100
Fax: 317.826.7200
www.schneidercorp.com

PROJECT INFORMATION:

EAGLE VALLEY 16"
NATURAL GAS PIPELINE
CONSTRUCTION PLANS
MORGAN COUNTY, INDIANA

CLIENT INFORMATION:

VECTREN ENERGY DELIVERY
ONE VECTREN SQUARE, EVANSVILLE, INDIANA

DATE:	PROJECT NO.:
10/9/15	9410.001
DRAWN BY:	CHECKED BY:
MG	KKE

REVISIONS:

DRAWING FILES:
T:\9K\9410\001\dwgs\SWPP\9410001SWPP.dwg

SHEET NO.:
33A

Plot Date: Dec 14, 2015 Plot Time: 10:10am File Name: T:\9K\9410\001\dwgs\SWPP\9410001SWPP.dwg, Layout: 33A By: mag