# MORGAN COUNTY, INDIANA

| COUNTY & STATE | | | | | COUNTY & STATE |
|---|---|---|---|---|---|
| | David M. Patterson | Margaret H. Clarkston | Old State Road 37 | Margaret H. Clarkston | |
| | 1404' | 778' | | 139' | |
| | L=538.17' N75°37'46.69"E | L=598.89' N68°14'09.89"E | | L=293.18' N68°14'09.89"E | |
| EROSION & SEDIMENT CONTROL | 451+90.4 SILT FENCE 453+26.8 | 453+08.19 N:1824417.26 E:3176687.83 DEFL 72°53'37" CORR FIBER LOG 453+43.3 453+43.4 SILT FENCE 454+75 | 459+07.07 N:1824555.52 E:3176858.82 DEFL 0°00'00" ENTRY/EXIT 460+35 | 462+00.25 N:1824714.02 E:3176856.09 DEFL 0°00'00" EXCAVATION SPOIL BORE SLURRY CON. BORE PIT 460+89 | BORE PIT EXCAVATION SPOIL 463+89 | EROSION & SEDIMENT CONTROL |

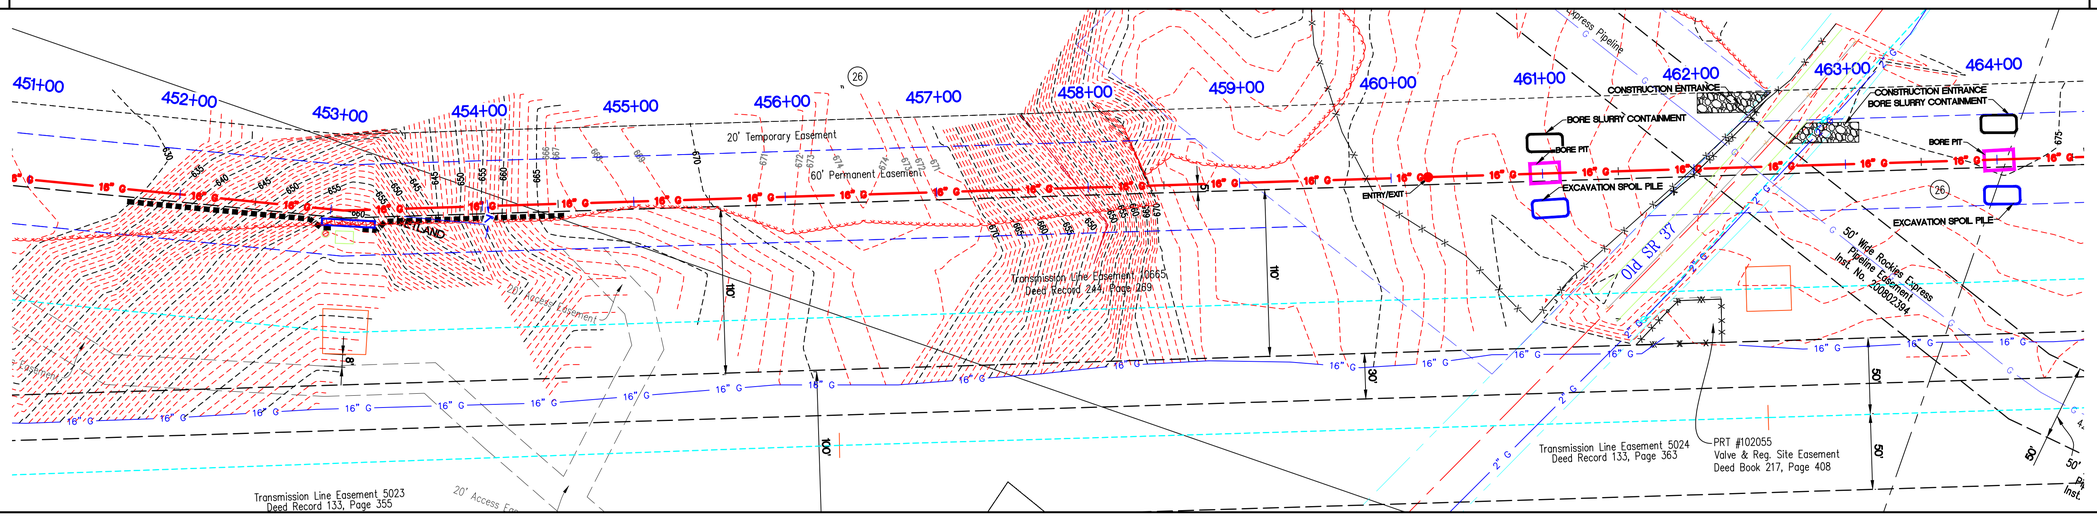


PLAN VIEW

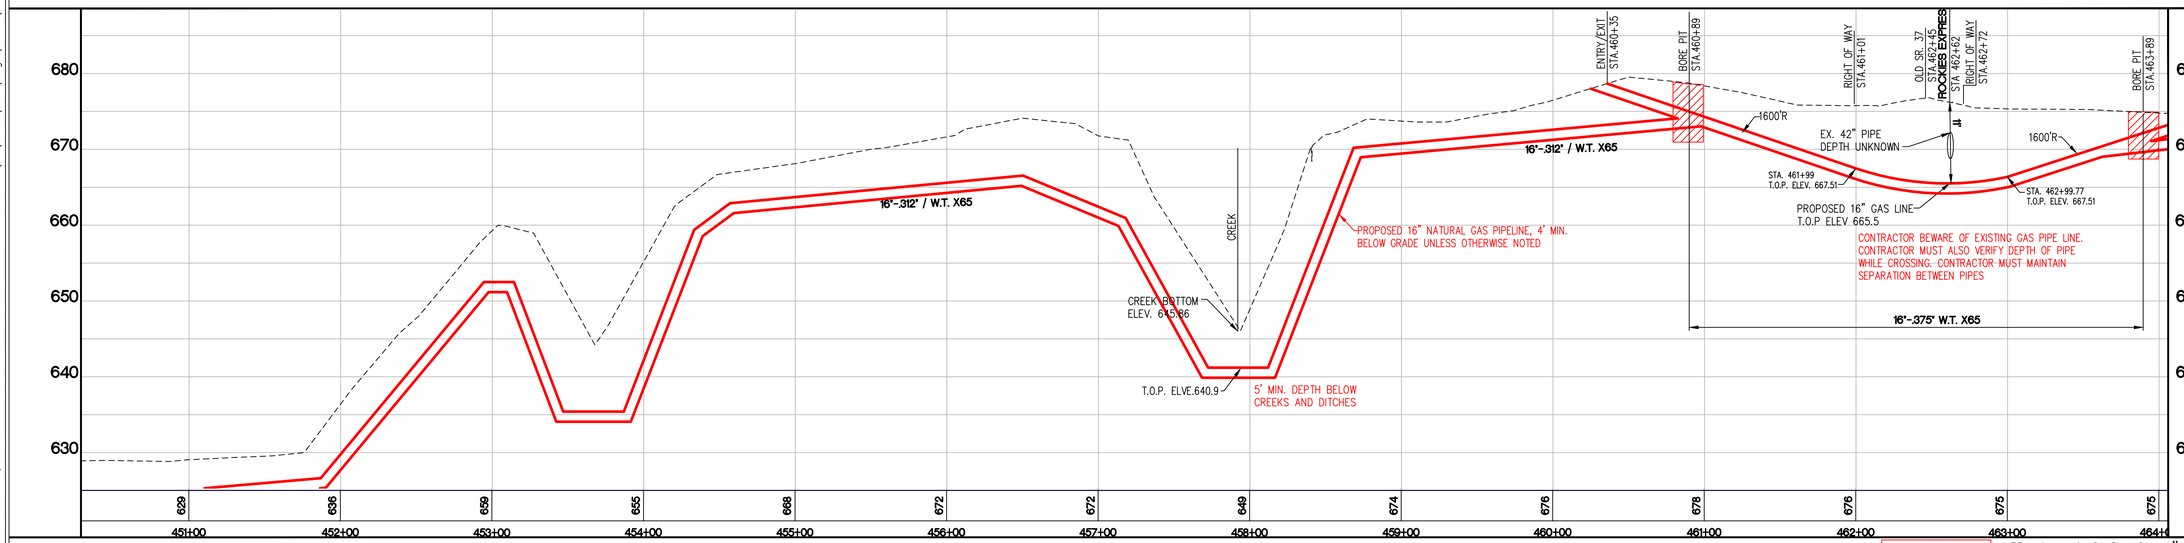


Existing Grade Profile

LEGEND: Existing Grade — Odot — Proposed Gas Pipe

Horizontal Scale 1"=50'
Vertical Scale 1"=10'

GRID NORTH
SCALE 1" = 50'
0 25 50 100

NOT FOR CONSTRUCTION
PRELIMINARY

VECTREN
Energy Delivery


Schneider
THE SCHNEIDER CORPORATION
Historic Fort Harrison
8901 Otis Avenue
Indianapolis, IN 46216-1037
Telephone: 317.826.7100
Fax: 317.826.7200
www.schneidercorp.com


PROJECT INFORMATION:
EAGLE VALLEY 16"
NATURAL GAS PIPELINE
CONSTRUCTION PLANS
MORGAN COUNTY, INDIANA

CLIENT INFORMATION:
VECTREN ENERGY DELIVERY
ONE VECTREN SQUARE, EVANSVILLE, INDIANA

| DATE: | PROJECT NO.: |
|---|---|
| 10/9/15 | 9410.001 |
| DRAWN BY: MG | CHECKED BY: KKE |

REVISIONS:

DRAWING FILES: T:\9k\9410\001\dwgs\SWPP\9410001SWPP.dwg

SHEET NO.: 35

Plot Date: Dec 14, 2015 Plot Time: 10:12am File Name: T:\9k\9410\001\dwgs\SWPP\9410001SWPP.dwg, Layout: 35 By: mag

COUNTY & STATE

# MORGAN COUNTY, INDIANA

COUNTY & STATE

RESTORATION

APPLY PERMANENT SEED AND NORTH AMERICAN GREEN S150BN EROSION CONTROL BLANKET — 451+994 to 454+69

WOODLAND MIX — 454+69 to 457+42

APPLY PERMANENT SEED AND NORTH AMERICAN GREEN S150BN EROSION CONTROL BLANKET — 457+42 to 458+65

WOODLAND MIX — 458+65 to 459+58

APPLY PERMANENT SEED AND MULCH — 459+58 to 461+62

DE-COMPACT AND TILL PER OWNER'S SPECIFICATIONS — 462+92

RESTORATION

SILT FENCE — 451+90 to 453+26

COIR FIBER LOG — 453+26 to 453+43

SILT FENCE — 453+43 to 454+75

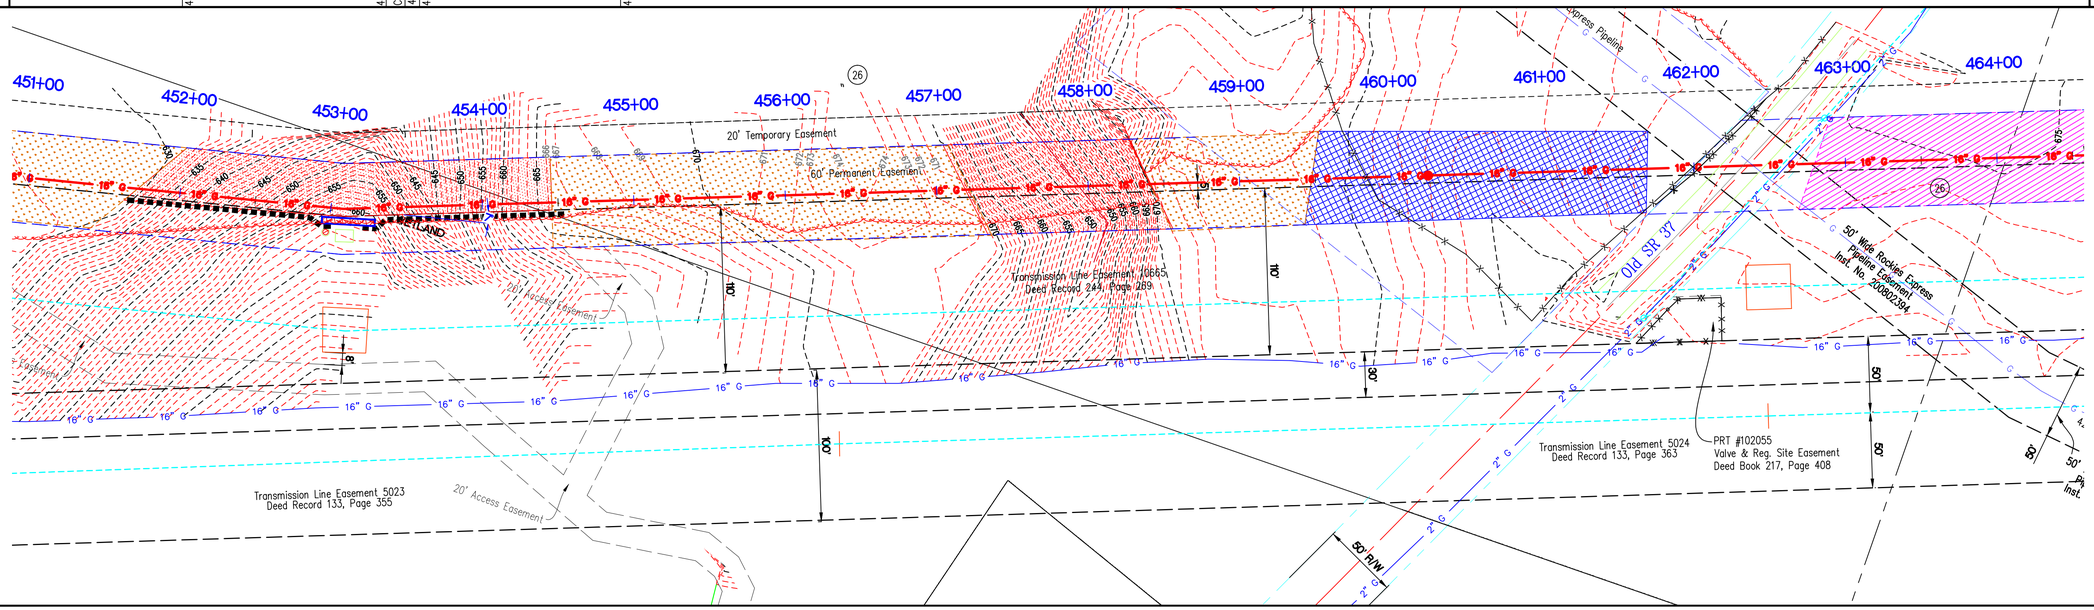


PLAN VIEW

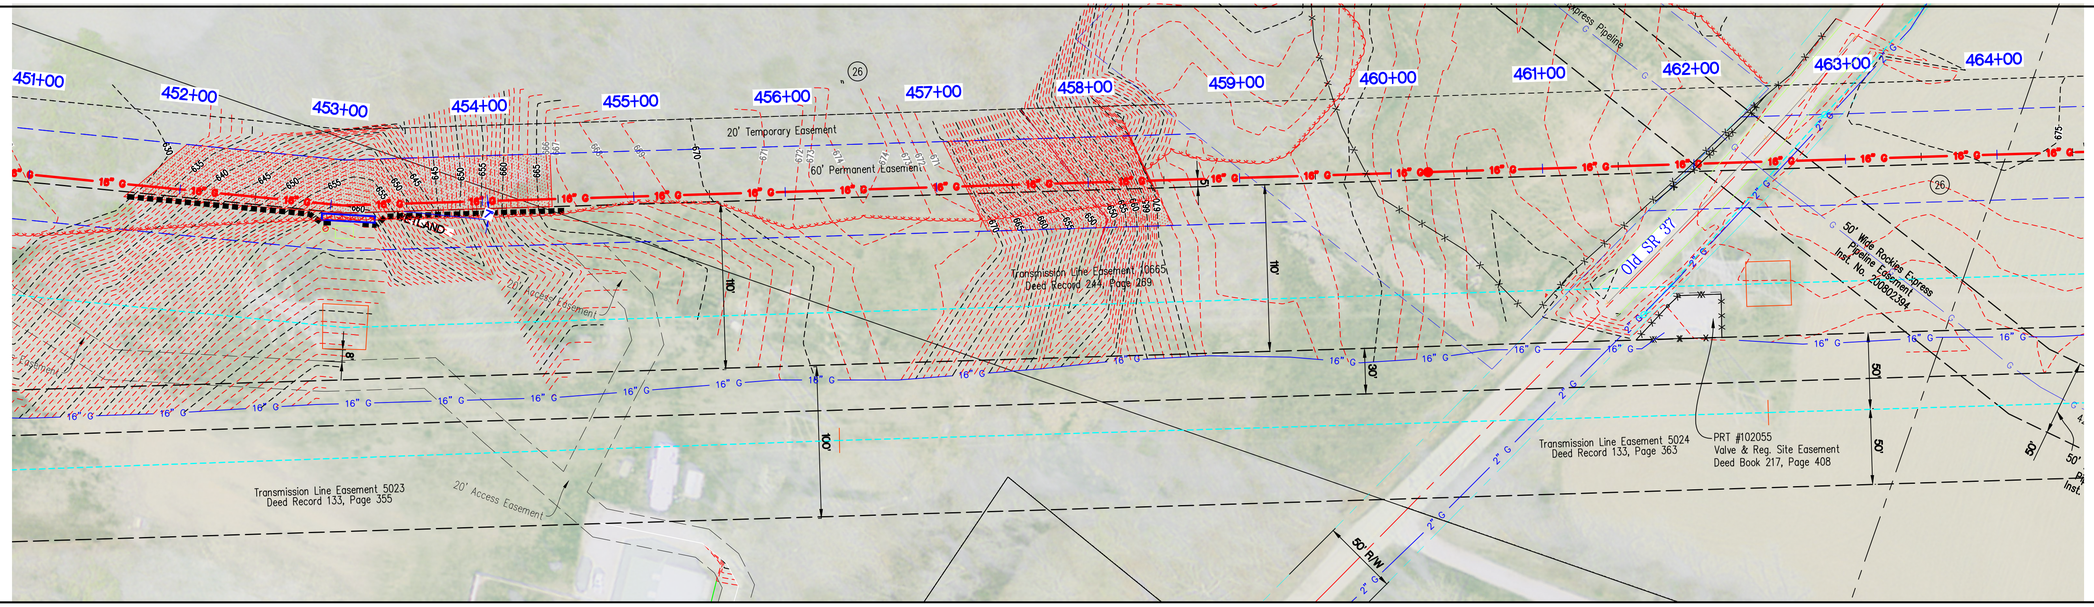


Aerial View

GRID NORTH
SCALE 1" = 50'

0 25 50 100

NOT FOR CONSTRUCTION
PRELIMINARY

VECTREN
Energy Delivery


Schneider
THE SCHNEIDER CORPORATION
Historic Fort Harrison
8901 Otis Avenue
Indianapolis, IN 46216-1037
Telephone: 317.826.7100
Fax: 317.826.7200
www.schneidercorp.com


PROJECT INFORMATION:

EAGLE VALLEY 16"
NATURAL GAS PIPELINE
CONSTRUCTION PLANS
MORGAN COUNTY, INDIANA

CLIENT INFORMATION:

VECTREN ENERGY DELIVERY
ONE VECTREN SQUARE, EVANSVILLE, INDIANA

| DATE: | PROJECT NO.: |
|---|---|
| 10/9/15 | 9410.001 |
| DRAWN BY: | CHECKED BY: |
| MG | KKE |

REVISIONS:

DRAWING FILES:
T:\9k\9410\001\dwgs\SWPP\9410001SWPP.dwg

SHEET NO.:
35A

Plot Date: Dec 14, 2015 Plot Time: 10:13am File Name: T:\9k\9410\001\dwgs\SWPP\9410001SWPP.dwg, Layout: 35A By: mag