COUNTY & STATE

MORGAN COUNTY, INDIANA

COUNTY & STATE

RESTORATION

DE-COMPACT AND TILL PER OWNER'S SPECIFICATIONS

WOODLAND MIX

APPLY PERMANENT SEED AND NORTH AMERICAN GREEN S150BN

CREEK- OPEN TRENCH CUT EROSION CONTROL BLANKET

485+09

488+75

489+28

490+06

RESTORATION

COIR FIBER LOG 489+34

COIR FIBER LOG 489+39

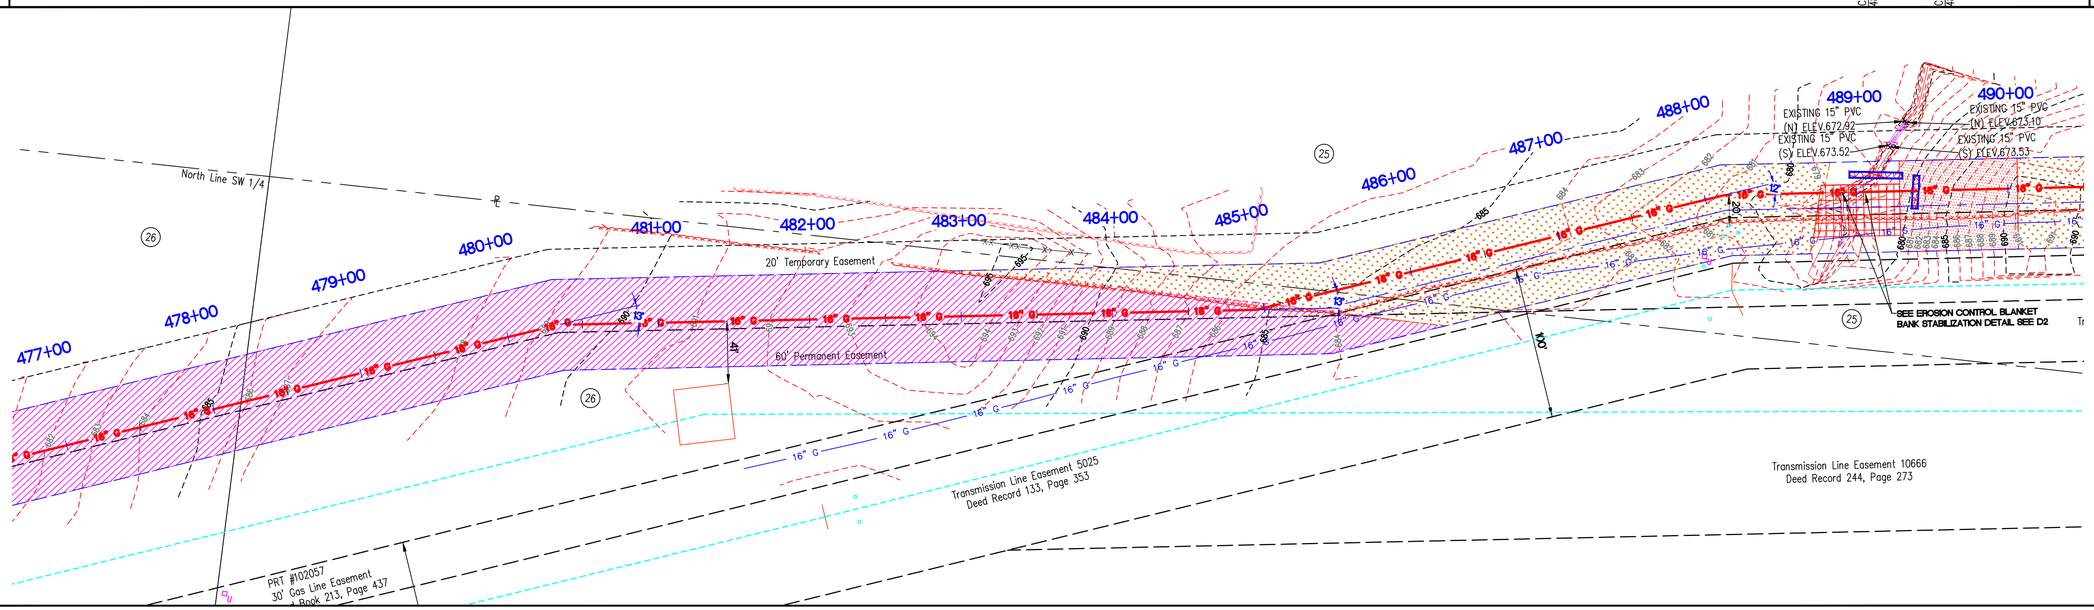

PLAN VIEW

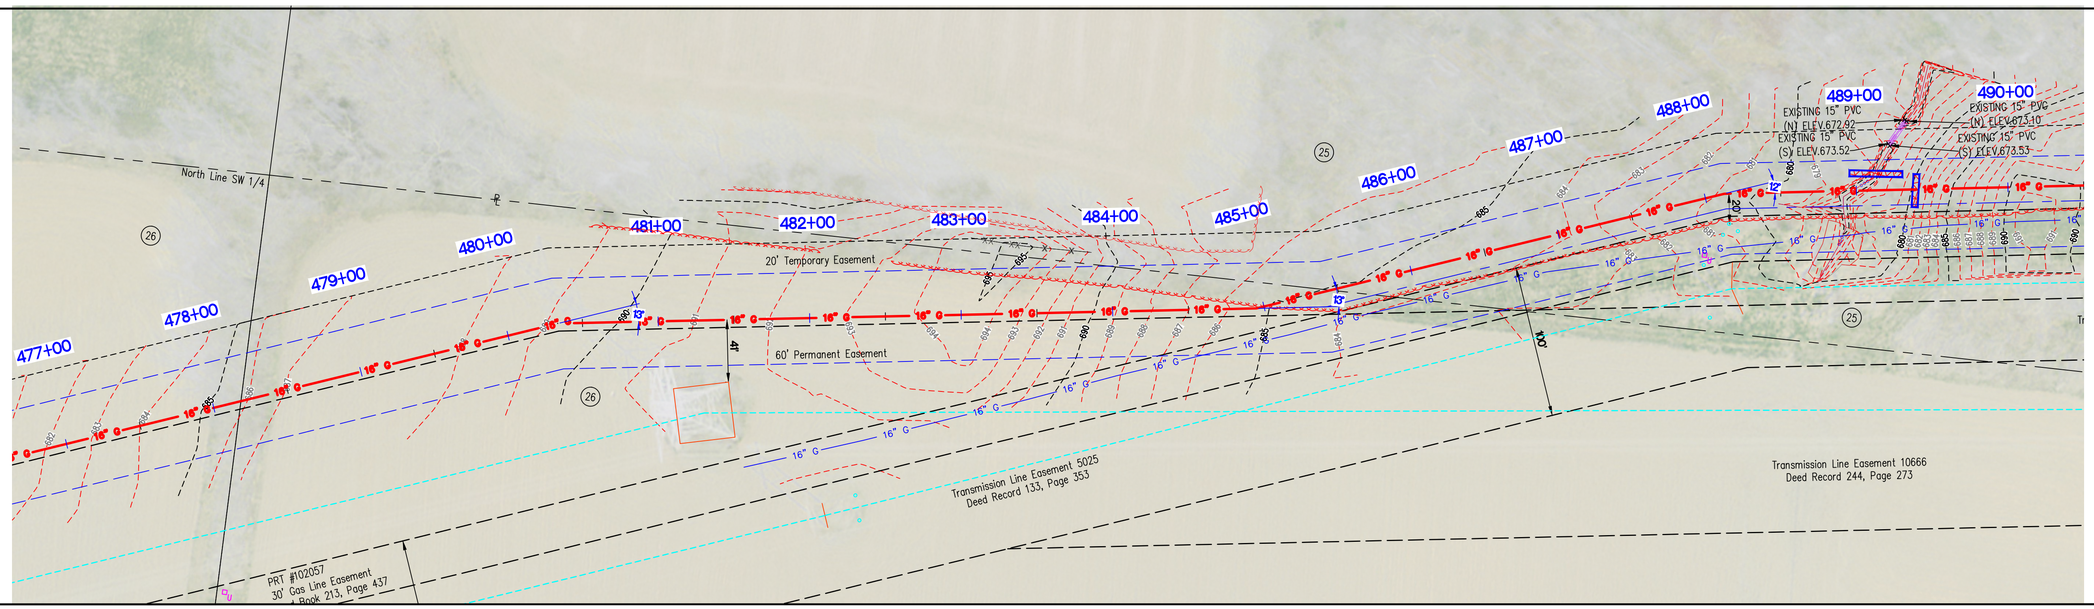

Aerial View

GRID NORTH

SCALE 1" = 50'

0 25 50 100

NOT FOR CONSTRUCTION

PRELIMINARY

VECTREN

Energy Delivery

Schneider

THE SCHNEIDER CORPORATION
Historic Fort Harrison
8901 Otis Avenue
Indianapolis, IN 46216-1037
Telephone: 317.826.7100
Fax: 317.826.7200
www.schneidercorp.com

PROJECT INFORMATION:

EAGLE VALLEY 16"
NATURAL GAS PIPELINE
CONSTRUCTION PLANS

MORGAN COUNTY, INDIANA

CLIENT INFORMATION:

VECTREN ENERGY DELIVERY
ONE VECTREN SQUARE, EVANSVILLE, INDIANA

DATE:	PROJECT NO.:
10/9/15	9410.001
DRAWN BY: MG	CHECKED BY: KKE

REVISIONS:

DRAWING FILES: T:\9k\9410\001\dwgs\SWPP\9410001SWPP.dwg

SHEET NO.: 37A

Plot Date: Dec 14, 2015 Plot Time: 10:16am File Name: T:\9k\9410\001\dwgs\SWPP\9410001SWPP.dwg, Layout: 37A By: mag

MORGAN COUNTY, INDIANA

COUNTY & STATE	Deer Woods LLC	Herbert C. Haggard and Alice Marie Haggard	Robert Leslie and Sheryl Leslie	State Road 37	COUNTY & STATE
	636'	675'	232'		
EROSION & SEDIMENT CONTROL					EROSION & SEDIMENT CONTROL

EXCAVATION SPOIL
BORE SLURRY CON.
STA.497+27
ENTRY/EXIT
STA.500+45
BORE PIT
STA.500+80
RIGHT OF WAY
STA.500+97
SOUTH BOUND 37
STA.501+92

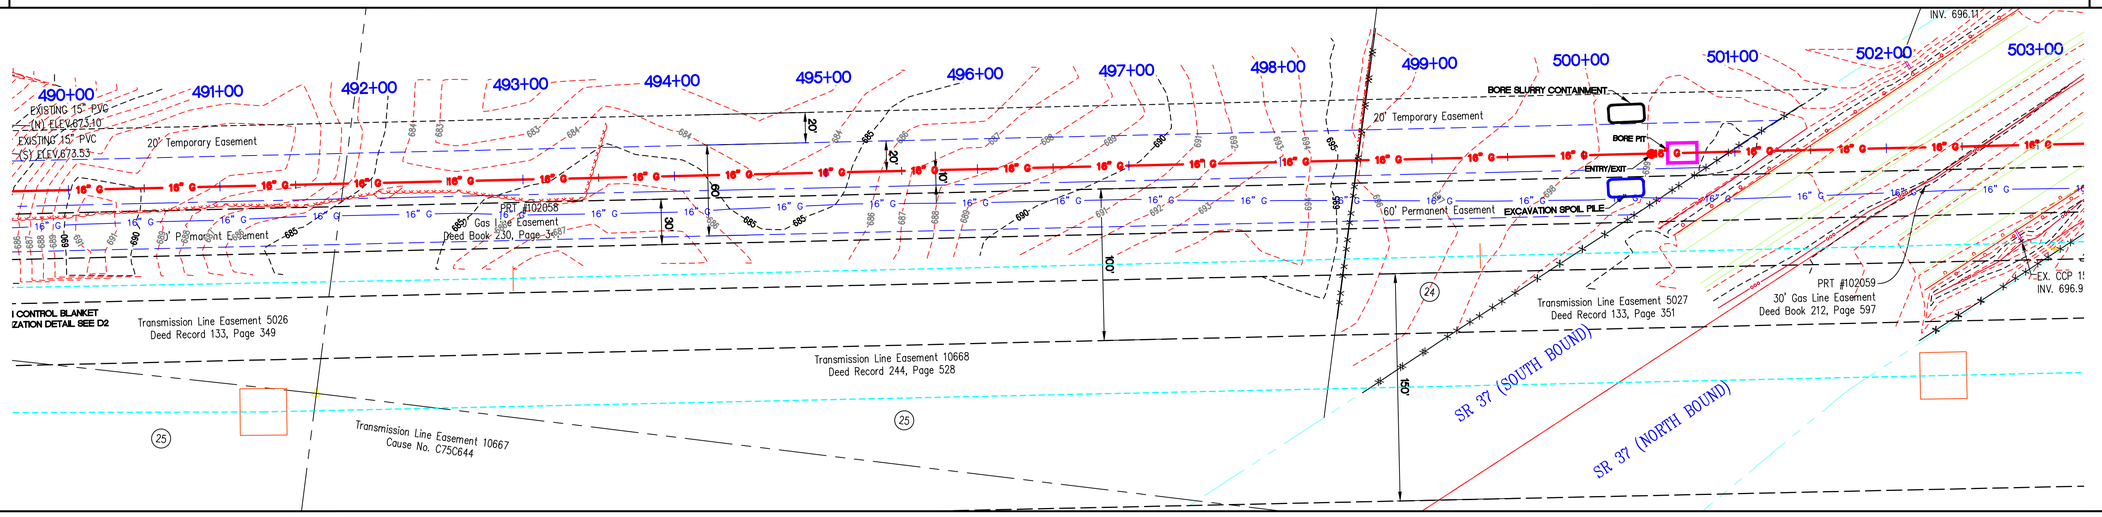

PLAN VIEW

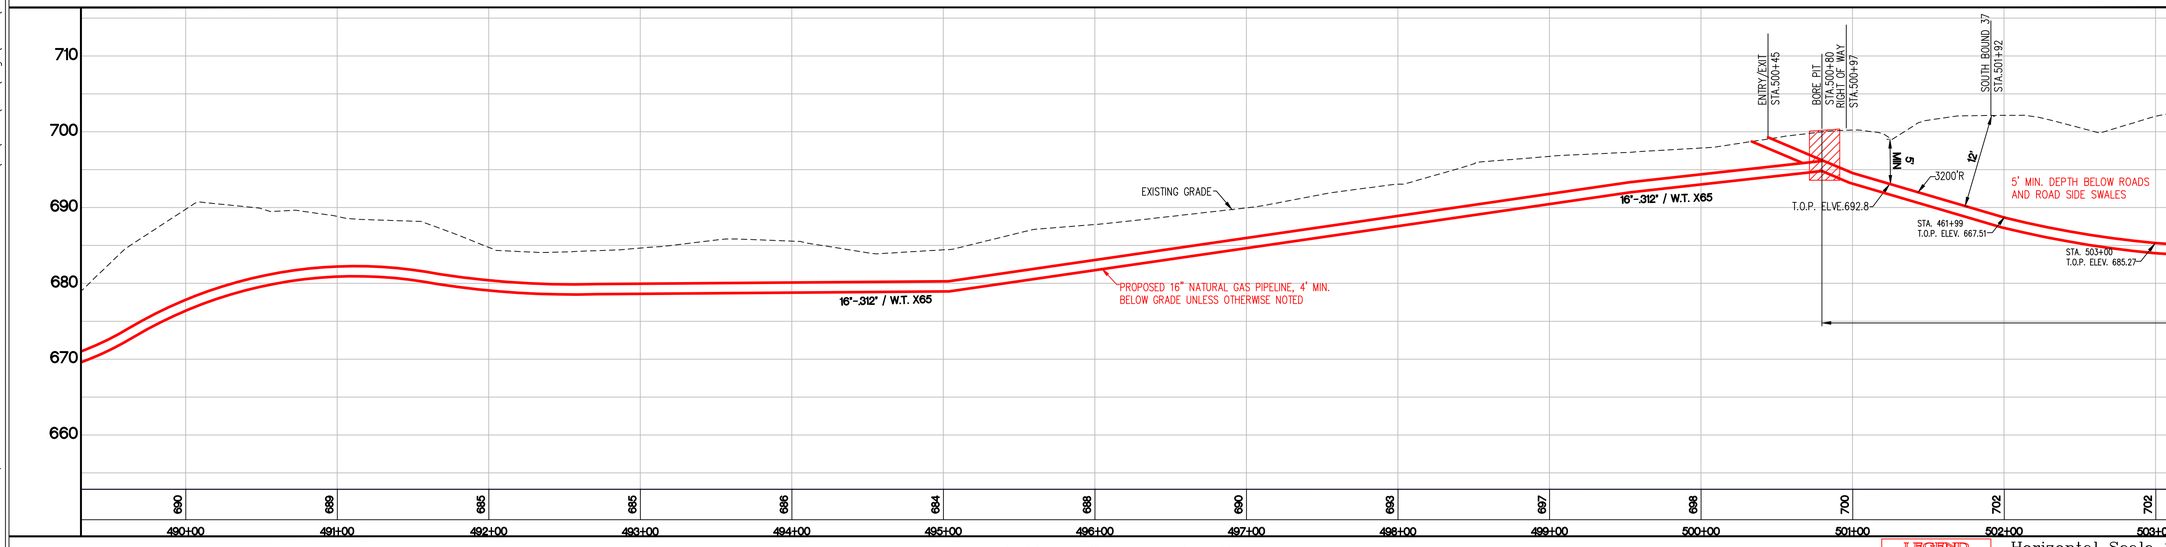

Existing Grade Profile

LEGEND
Existing Grade
Proposed Gas Pipe

Horizontal Scale 1"=50'
Vertical Scale 1"=10'

GRID NORTH
SCALE 1" = 50'
0 25 50 100

NOT FOR CONSTRUCTION
PRELIMINARY

VECTREN
Energy Delivery

Schneider
THE SCHNEIDER CORPORATION
Historic Fort Harrison
8901 Otis Avenue
Indianapolis, IN 46216-1037
Telephone: 317.826.7100
Fax: 317.826.7200
www.schneidercorp.com

PROJECT INFORMATION:
EAGLE VALLEY 16"
NATURAL GAS PIPELINE
CONSTRUCTION PLANS
MORGAN COUNTY, INDIANA

CLIENT INFORMATION:
VECTREN ENERGY DELIVERY
ONE VECTREN SQUARE, EVANSVILLE, INDIANA

DATE:	PROJECT NO.:
10/9/15	9410.001
DRAWN BY: MG	CHECKED BY: KKE

REVISIONS:

DRAWING FILES:
T:\9k\9410\001\dwgs\SWPP\9410001SWPP.dwg

SHEET NO.:
38

Plot Date: Dec 14, 2015 Plot Time: 10:17am File Name: T:\9k\9410\001\dwgs\SWPP\9410001SWPP.dwg, Layout: 38 By: mag