COUNTY & STATE	MORGAN & JOHNSON COUNTY, INDIANA		COUNTY & STATE
	Richard C. Korra and Patricia A. Korra	Eric N. Damon	
	662'	993'	
		565+39.93 N:1886967.07 E:1188743.22 DEFL.35°59'19"	
EROSION & SEDIMENT CONTROL			EROSION & SEDIMENT CONTROL

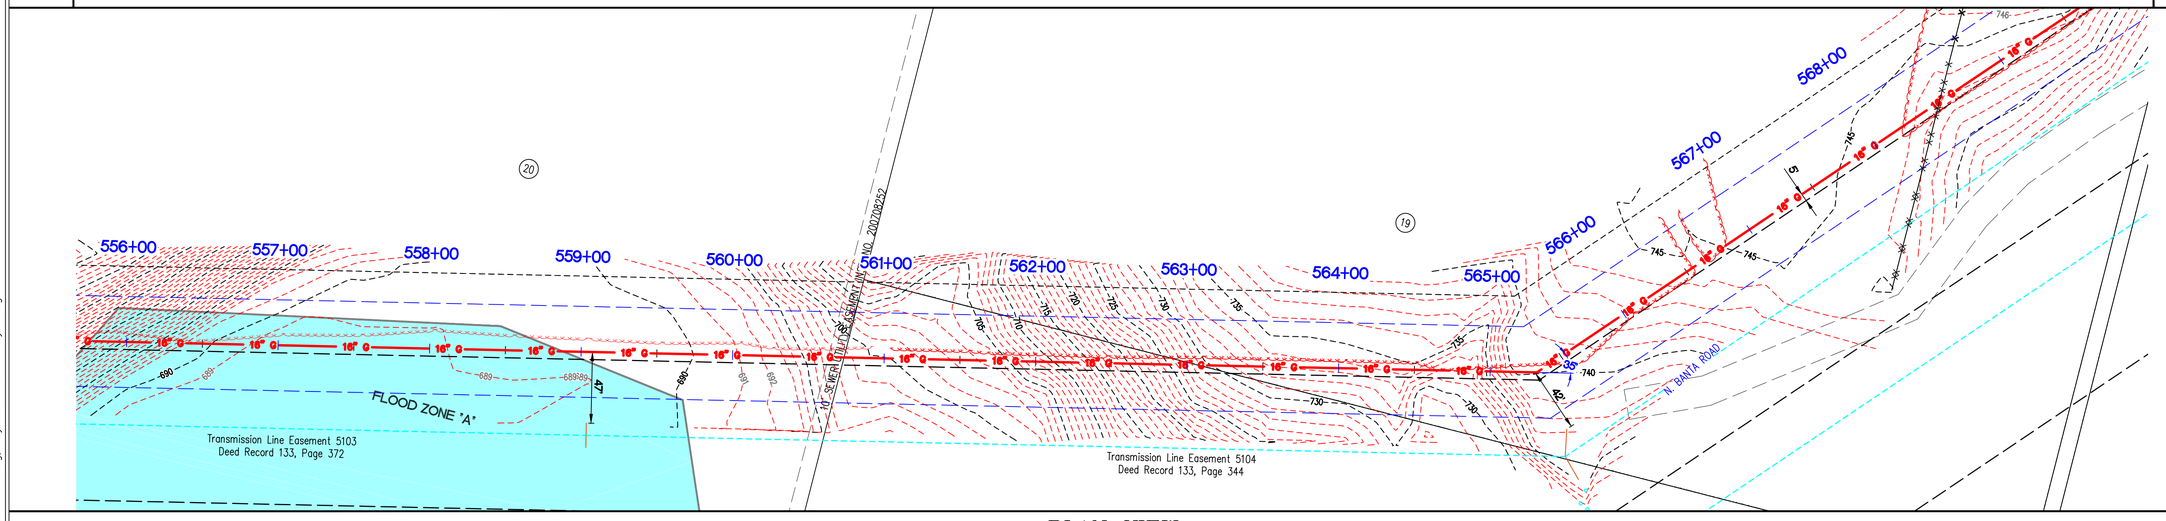

PLAN VIEW

Existing Grade Profile

LEGEND: Existing Grade; Proposed Gas Pipe

Horizontal Scale 1"=50'
Vertical Scale 1"=10'

GRID NORTH
SCALE 1" = 50'
0 25 50 100

NOT FOR CONSTRUCTION
PRELIMINARY

VECTREN
Energy Delivery

Schneider
THE SCHNEIDER CORPORATION
Historic Fort Harrison
8901 Otis Avenue
Indianapolis, IN 46216-1037
Telephone: 317.826.7100
Fax: 317.826.7200
www.schneidercorp.com

PROJECT INFORMATION:
EAGLE VALLEY 16"
NATURAL GAS PIPELINE
CONSTRUCTION PLANS
MORGAN & JOHNSON COUNTY, INDIANA

CLIENT INFORMATION:
VECTREN ENERGY DELIVERY
ONE VECTREN SQUARE, EVANSVILLE, INDIANA

DATE:	PROJECT NO.:
10/9/15	9410.001
DRAWN BY: MG	CHECKED BY: KKE
REVISIONS:	
DRAWING FILES: T:\9k\9410\001\dwgs\SWPP\9410001SWPP.dwg	
SHEET NO.: 43	

Plot Date: Dec 14, 2015 Plot Time: 10:25am File Name: T:\9k\9410\001\dwgs\SWPP\9410001SWPP.dwg, Layout: 43 By: mag

MORGAN & JOHNSON COUNTY, INDIANA

COUNTY & STATE | RESTORATION

WOODLAND MIX

APPLY PERMANENT SEED AND NORTH AMERICAN GREEN S150BN EROSION CONTROL BLANKET

561+75

555+22

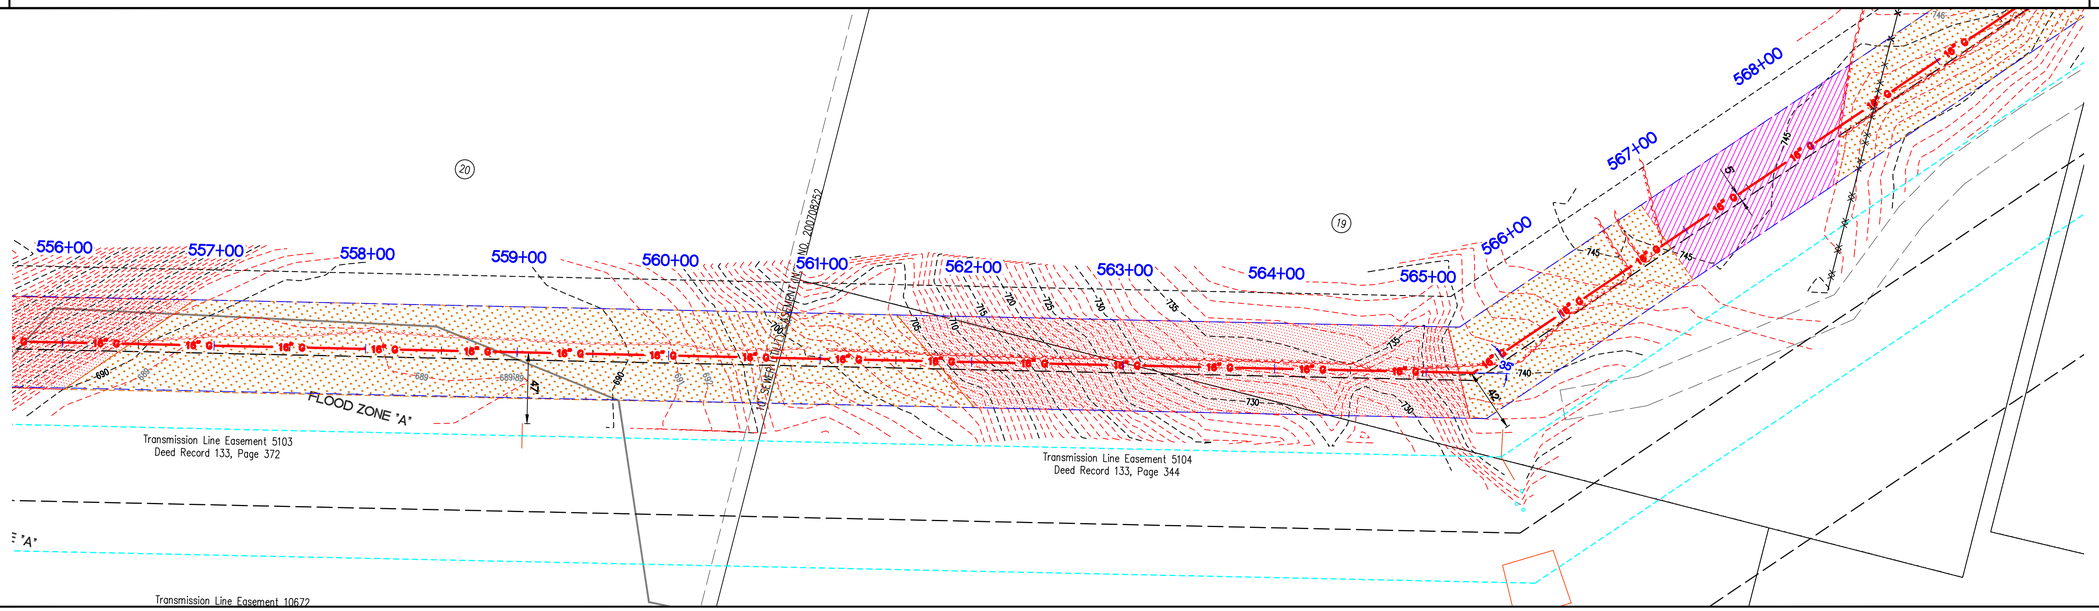

PLAN VIEW

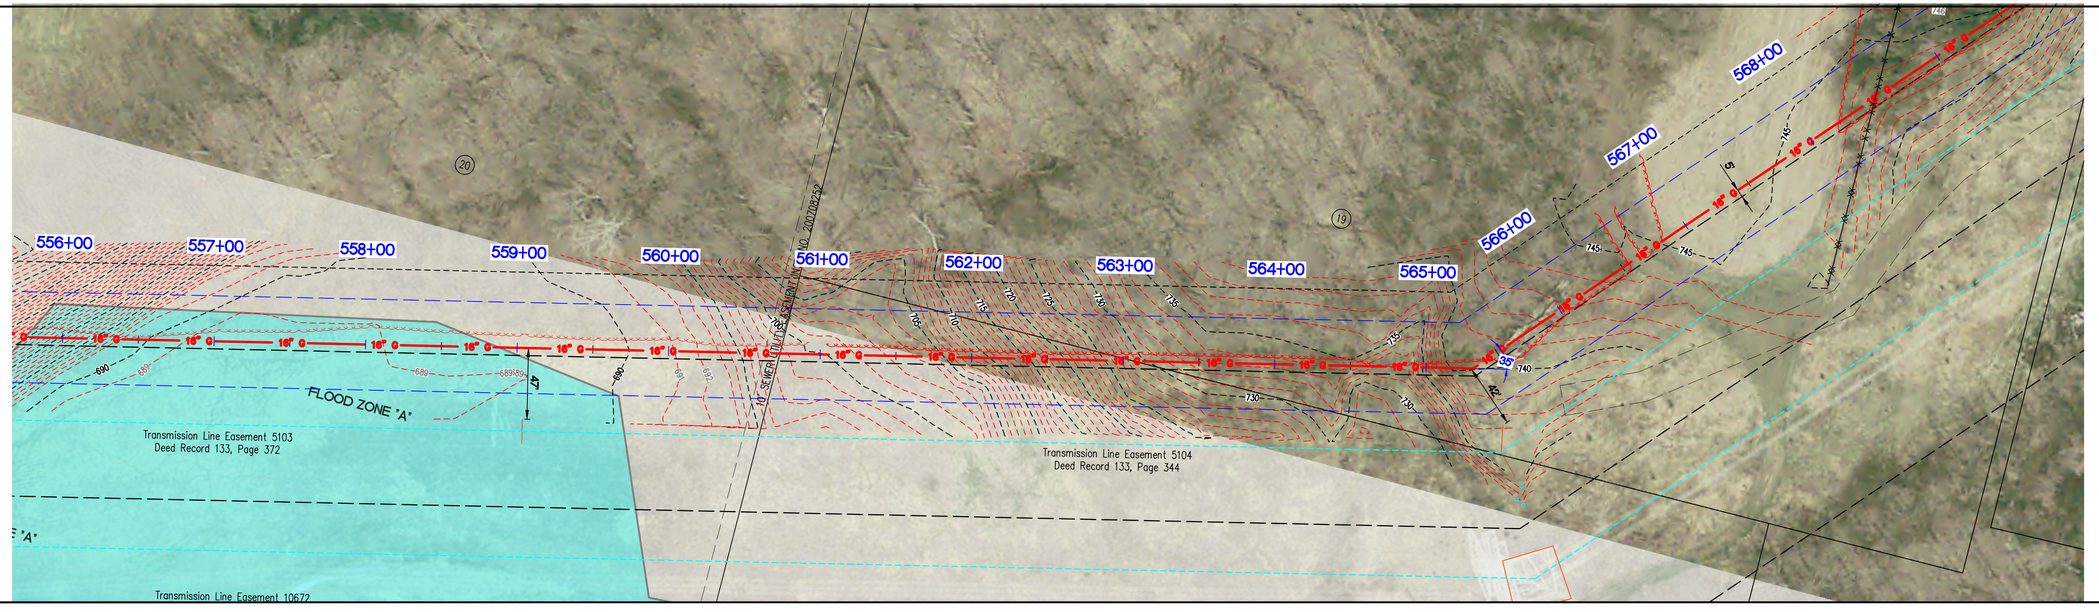

Aerial View

GRID NORTH
SCALE 1" = 50'

0 25 50 100

NOT FOR CONSTRUCTION
PRELIMINARY

VECTREN
Energy Delivery

Schneider
THE SCHNEIDER CORPORATION
Historic Fort Harrison
8901 Otis Avenue
Indianapolis, IN 46216-1037
Telephone: 317.826.7100
Fax: 317.826.7200
www.schneidercorp.com

PROJECT INFORMATION:

EAGLE VALLEY 16"
NATURAL GAS PIPELINE
CONSTRUCTION PLANS
MORGAN & JOHNSON COUNTY, INDIANA

CLIENT INFORMATION:

VECTREN ENERGY DELIVERY
ONE VECTREN SQUARE, EVANSVILLE, INDIANA

DATE:	PROJECT NO.:
10/9/15	9410.001
DRAWN BY: MG	CHECKED BY: KKE

REVISIONS:

DRAWING FILES:
T:\9k\9410\001\dwgs\SWPP\9410001SWPP.dwg

SHEET NO.:
43A

Plot Date: Dec 14, 2015 Plot Time: 10:25am File Name: T:\9k\9410\001\dwgs\SWPP\9410001SWPP.dwg, Layout: 43A By: mag

JOHNSON COUNTY, INDIANA

COUNTY & STATE					COUNTY & STATE
	Steven A. Stoughton	Norma L. Squier	Norma L. Squier	Jason Robinson and Jennifer Robinson	Banta Road
	993'	71'	327'	470'	
	565+30.93 N:1565068.22 E:1580612.23 DEFL: 3.870919°			L=1882.47' N41°04'55.14"E	
EROSION & SEDIMENT CONTROL					EROSION & SEDIMENT CONTROL

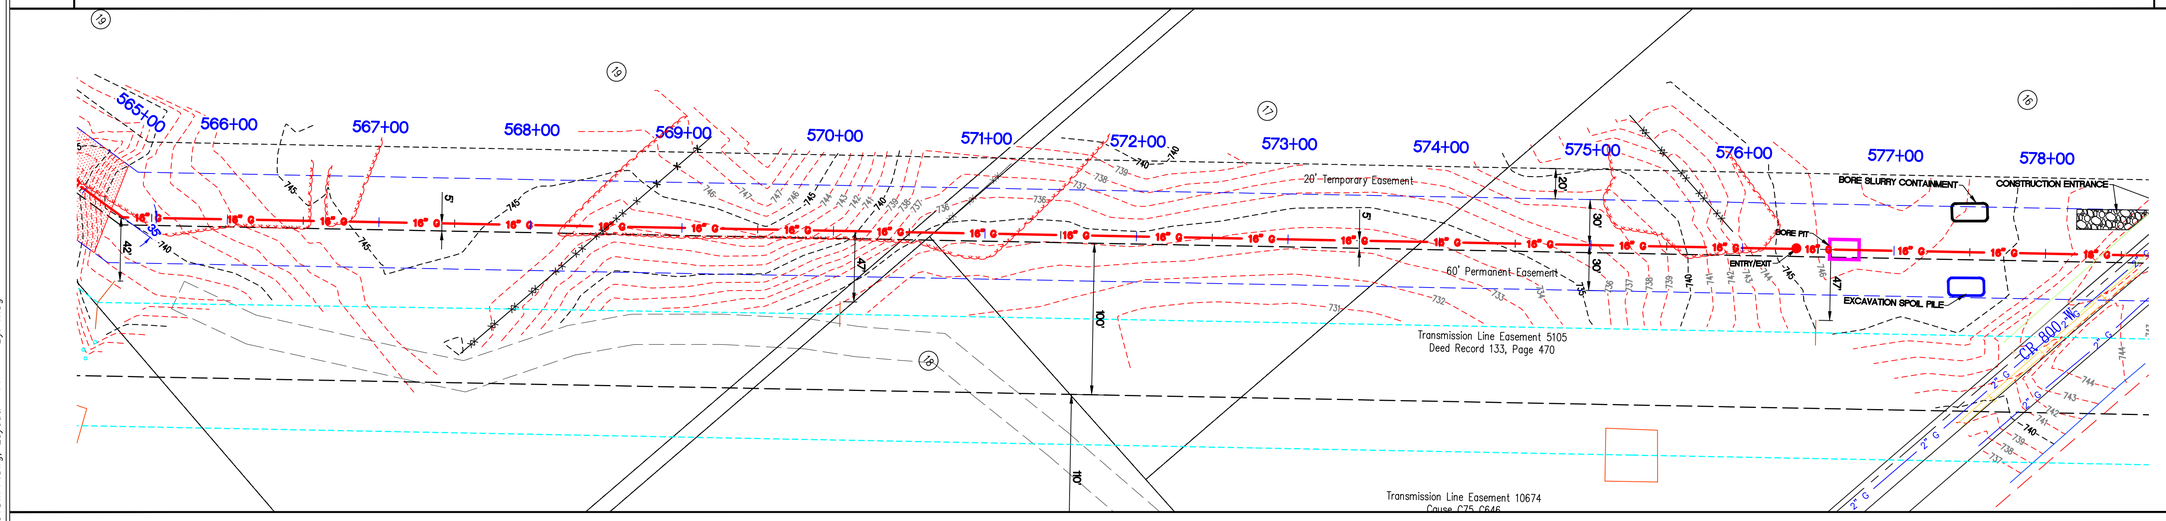

PLAN VIEW

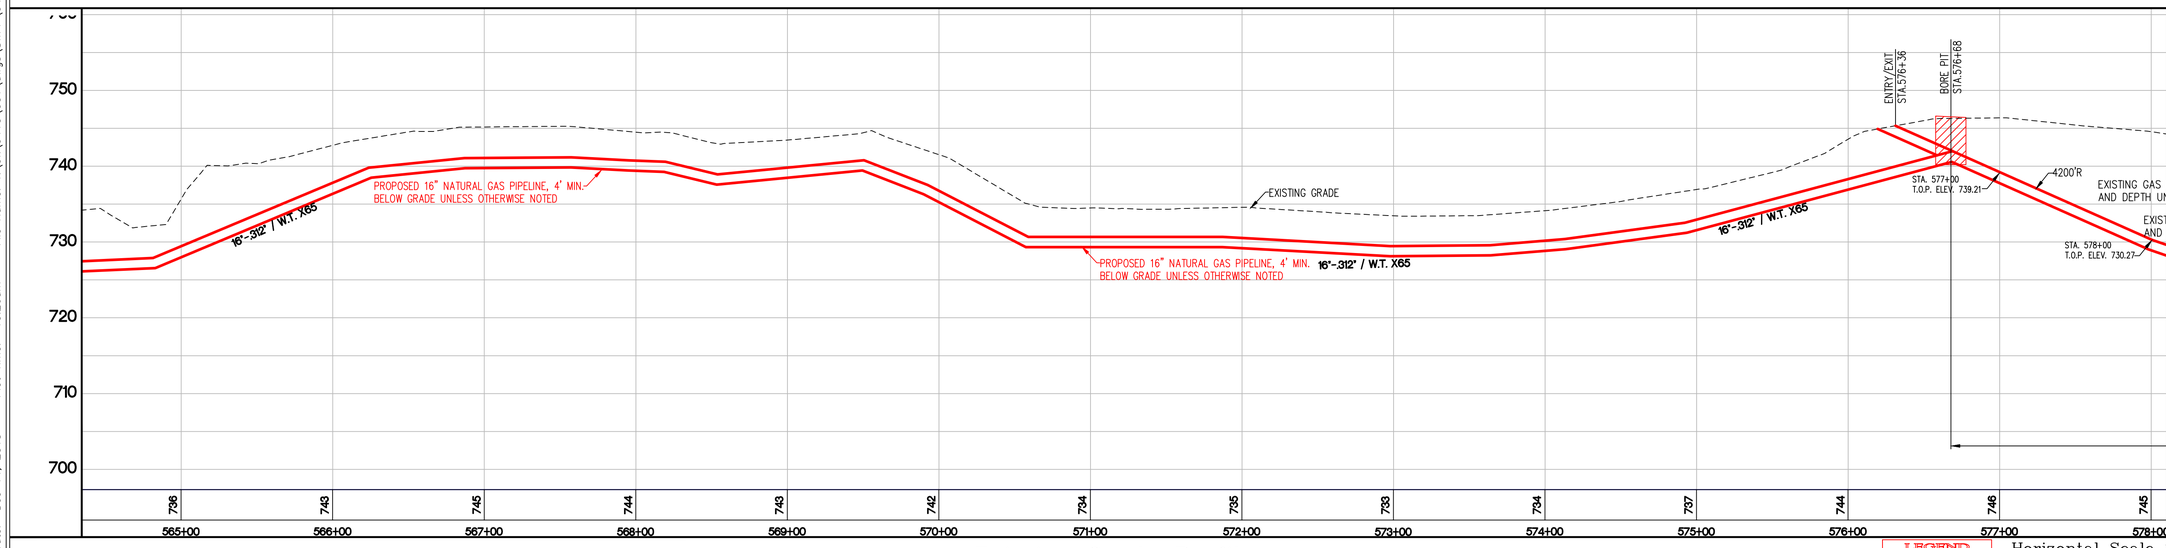

Existing Grade Profile

LEGEND: Existing Grade; Proposed Gas Pipe

Horizontal Scale 1"=50'
Vertical Scale 1"=10'

GRID NORTH
SCALE 1" = 50'
0 25 50 100

NOT FOR CONSTRUCTION
PRELIMINARY

VECTREN
Energy Delivery

Schneider
THE SCHNEIDER CORPORATION
Historic Fort Harrison
8901 Otis Avenue
Indianapolis, IN 46216-1037
Telephone: 317.826.7100
Fax: 317.826.7200
www.schneidercorp.com

PROJECT INFORMATION:
EAGLE VALLEY 16"
NATURAL GAS PIPELINE
CONSTRUCTION PLANS
JOHNSON COUNTY, INDIANA

CLIENT INFORMATION:
VECTREN ENERGY DELIVERY
ONE VECTREN SQUARE, EVANSVILLE, INDIANA

DATE:	PROJECT NO.:
10/9/15	9410.001
DRAWN BY: MC	CHECKED BY: KKE
REVISIONS:	
DRAWING FILES: T:\9k\9410\001\dwgs\SWPP\9410001SWPP.dwg	
SHEET NO.: 44	

Plot Date: Dec 14, 2015 Plot Time: 10:26am File Name: T:\9k\9410\001\dwgs\SWPP\9410001SWPP.dwg, Layout: 44 By: mag

COUNTY & STATE

JOHNSON COUNTY, INDIANA

COUNTY & STATE

RESTORATION

WOODLAND MIX | DE-COMPACT AND TILL PER OWNER'S SPECIFICATIONS | WOODLAND MIX | DE-COMPACT AND TILL PER OWNER'S SPECIFICATIONS

565+22A | 566+65A | 568+25A | 571+21A | 577+65

RESTORATION

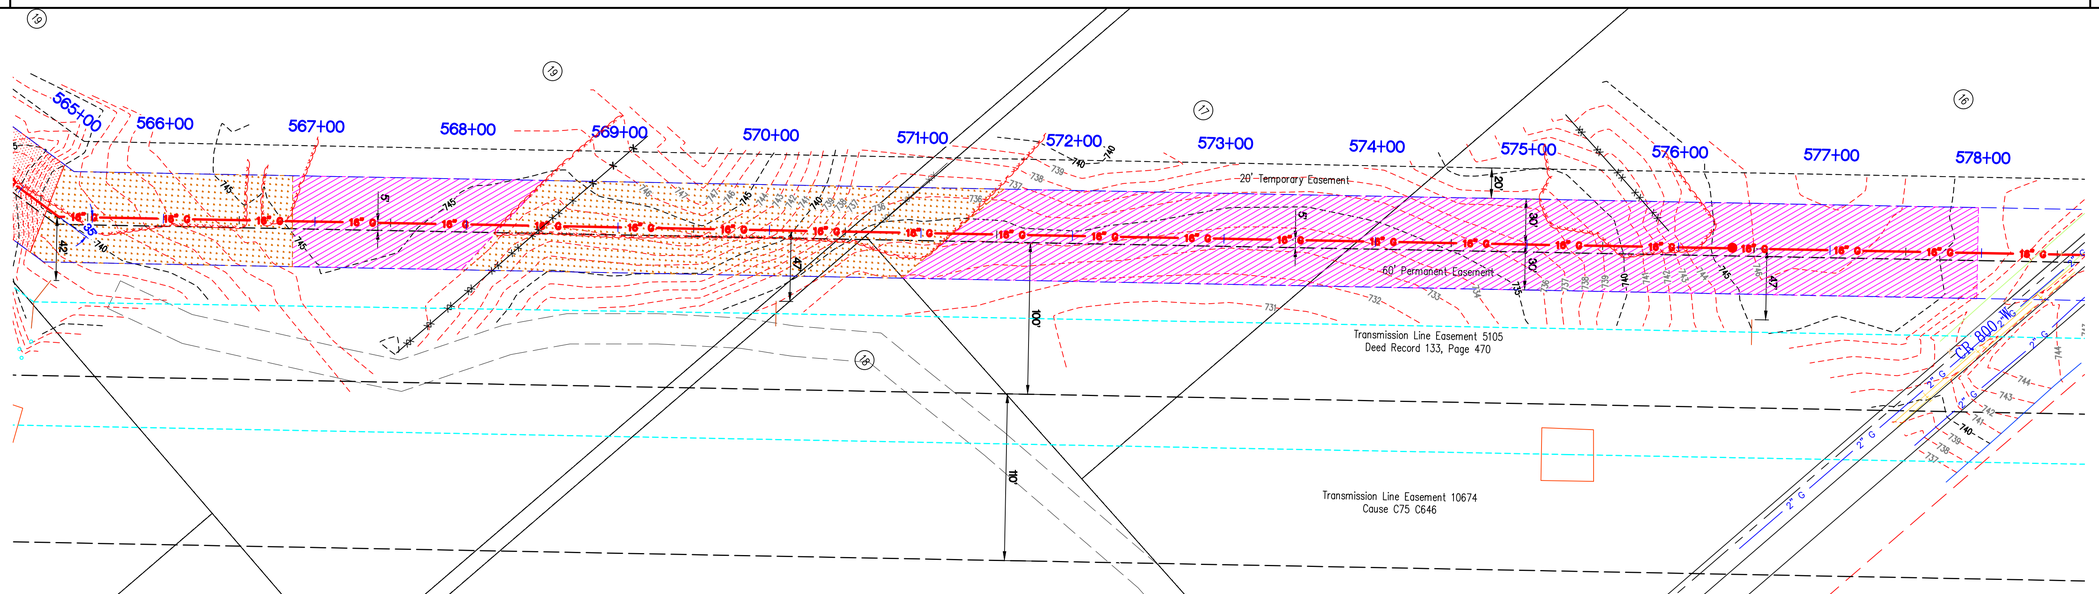

PLAN VIEW

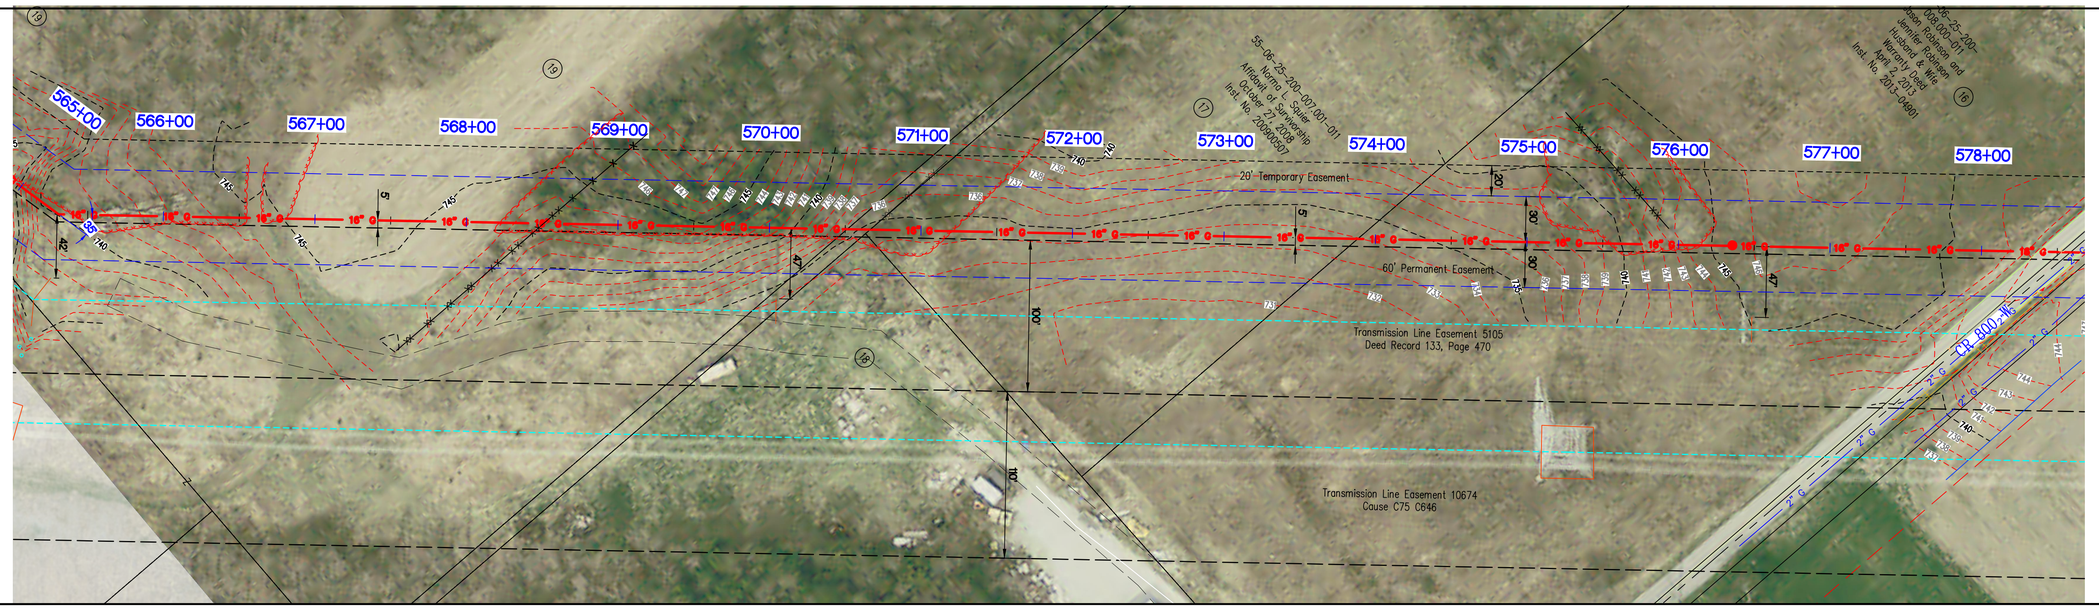

Aerial View

GRID NORTH
SCALE 1" = 50'

0 25 50 100

NOT FOR CONSTRUCTION
PRELIMINARY

VECTREN
Energy Delivery

Schneider

THE SCHNEIDER CORPORATION
Historic Fort Harrison
8901 Otis Avenue
Indianapolis, IN 46216-1037
Telephone: 317.826.7100
Fax: 317.826.7200
www.schneidercorp.com

PROJECT INFORMATION:

EAGLE VALLEY 16"
NATURAL GAS PIPELINE
CONSTRUCTION PLANS
JOHNSON COUNTY, INDIANA

CLIENT INFORMATION:

VECTREN ENERGY DELIVERY
ONE VECTREN SQUARE, EVANSVILLE, INDIANA

DATE:	PROJECT NO.:
10/9/15	9410.001
DRAWN BY: MC	CHECKED BY: KKE

REVISIONS:

DRAWING FILES: T:\9k\9410\001\dwgs\SWPP\9410001SWPP.dwg

SHEET NO.: 44A

Plot Date: Dec 14, 2015 Plot Time: 10:27am File Name: T:\9k\9410\001\dwgs\SWPP\9410001SWPP.dwg, Layout: 44A By: mag