COUNTY OF	ITEM NO.	SHEET NO.
JEFFERSON	5-731.00	R47

PROPOSED ROW ℄ KY 841 RAMP TO I-71
PI STA 21+61.53
Δ = 53°47'51" RT
T = 329.75
L = 610.31
R = 650.00
E = 78.86
e = N/A
Runoff = N/A
Runout = N/A

PROPOSED ROW ℄ KY 841 RAMP TO I-71
PI STA 14+36.31
Δ = 18°17'02" RT
T = 402.31
L = 797.78
R = 2500.00
E = 32.16
e = N/A
Runoff = N/A
Runout = N/A

ROW ℄ KY 841 RAMP TO I-71
STA 24+42.10
BEGIN CONSTRUCTION

ROW ℄ KY 841 SOUTHBOUND
STA 0+99.69
BEGIN CONSTRUCTION

I-71 NORTHBOUND
I 71 SOUTHBOUND
EXIST I-71 RAMP TO I-265 SB
EXIST KY 841 SOUTHBOUND
EXIST KY 841 NORTHBOUND
EXIST I-71 RAMP TO KY 841
EXIST KY 841 RAMP TO I-71
EXIST. R/W & C.A.
POE 24+67.46
PT 24+42.10
STA 24+42.10
BEGIN PROP. & EXIST.
R/W & C.A.
20+00 RAMP
15+00 RAMP
PCC 18+31.78
PT 21+61.53
S7°53'11"E
POB 0+99.69
PROP. & EXIST. R/W & C.A.
SPRINGDALE BAPTIST CHURCH, INC.
ROW ℄ KY 841 SOUTHBOUND STA 11+33.46 = ROW ℄ KY 841 RAMP TO I-71 STA 10+00
61' LT ROW ℄ KY 841 STA 11+33.46 = ROW ℄ KY 841 RAMP TO I-71 STA 10+00
13' LT ROW ℄ KY 841 STA 11+33.46 = PC 10+34.00
10+00 RAMP
EXIST R/W
15+00
SPRINGDALE ROAD
N70°08'45"W
S61°41'03"E
S79°58'04"E
ROW ℄ KY 841 RAMP TO I-71
N80°39'19"W
ROW ℄ KY 841
N 80°39'19" W
PC 4+51.58
PI 14+36.31
PT 7+73.48
PT 10+93.57
POB 11+33.46
EX 50' LOUISVILLE WATER CO. EASEMENT
STA 1+34.68
BEGIN PROP. & EXIST.
R/W & C.A.
EX 80' LOUISVILLE WATER CO. EASEMENT
RAJAN R. AMIN
JAYSHREE R. AMIN
(HUSBAND & WIFE)
5+00 SB KY 841
10+00 SB KY 841
P 3
ARUN UMMAT
NEERA UMMAT
(HUSBAND & WIFE)
WOLF PEN LANE
WARREN BREIDENBACH, M.D.
MATCHLINE STA 16+00

PROPOSED ROW ℄ KY 841 SB
PI STA 7+73.48
Δ = 10°30'34" LT
T = 321.90
L = 641.99
R = 3500.00
E = 14.77
e = N/A
Runoff = N/A
Runout = N/A

FOR ROW INFORMATION ONLY

RIGHT OF WAY PLANS

SCALE: 1"= 100

RIGHT OF WAY STRIP MAP
I-71 RAMP STA 10+00 TO STA 24+42.10
KY 841 SB 0+99.69 TO KY 841 STA 16+00

FILE NAME: T:\1865-DESIGN\CONTRACT PLAN SET\ROADWAY\RIGHT OF WAY\R0530ORW.DGN
USER: dwright
DATE PLOTTED: January 27, 2012
E-SHEET NAME:
MicroStation v8.11.7.180

COUNTY OF	ITEM NO.	SHEET NO.
JEFFERSON	5-731.00	R48

REVISED ROW PLAN DATE: DECEMBER 15, 2011



FOR ROW INFORMATION ONLY

RIGHT OF WAY PLANS

RIGHT OF WAY STRIP MAP
STA 16+00 TO STA 41+00

MicroStation v8.11.7.180
E-SHEET NAME:
USER: dwright
DATE PLOTTED: January 27, 2012
FILE NAME: T:\1865-DESIGN\CONTRACT PLAN SET\ROADWAY\RIGHT OF WAY\R05400RW.DGN

COUNTY OF	ITEM NO.	SHEET NO.
JEFFERSON	5-731.00	R49

REVISED ROW PLAN DATE: DECEMBER 15, 2011

MATCHLINE STA 41+00

45+00 50+00 55+00 60+00 65+00

WOLF CREEK

WOLFSPRING DRIVE

WOLFSPRING DR

ALBRECHT CIRCLE

ALBRECHT COURT

WOLF CREEK COURT

WOLFCREEK PKWY

WOLFSPRING COURT

CLIPPING CROSS ROAD

EXIST R/W

10' SEWER & DRAIN ESMT

15' SEWER & DRAIN ESMT

20' SEWER & DRAIN ESMT

DRAINAGE RETENTION BASIN ESMT

10' ELEC & TELE ESMT

ROBERT J.B. NIEHOFF JR.
MARILYN B. NIEHOFF
(HUSBAND & WIFE)

SCOTT E. NOFSINGER
TAMMY T. NOFSINGER
(HUSBAND & WIFE)

CYNTHIA L. LYNN
MARK LYNN
(WIFE & HUSBAND)

ROBERT G. PASS
CAROLINE N. PASS
(HUSBAND & WIFE)

WILLIAM D. GLASS
CHERI L. GLASS
(HUSBAND & WIFE)

MICHAEL OWEN SCHMITT, JR.
MARCI A. SCHMITT
(HUSBAND & WIFE)

GALEN W. AVERY
GALE A. AVERY
(HUSBAND & WIFE)

STUART THOMPSON
EMMA THOMPSON
(HUSBAND & WIFE)

JAMES MARK PICKERILL
DIANE MARYLEE PICKERILL
(HUSBAND & WIFE)

MICHAEL A. SHEA
VICKI L. SHEA
(HUSBAND & WIFE)

RONALD S. PAGE
MELISSA SHANNON PAGE
(HUSBAND & WIFE)

GREGORY CARLISLE
DONNA R. CARLISLE
(HUSBAND & WIFE)

LARRY J. HOUSTON
DONNA J. HOUSTON
(HUSBAND & WIFE)

LEON W. NEWMAN, JR.
JOYCE T. NEWMAN
(HUSBAND & WIFE)

NANCY ANN REVOC TRUST

MARVIN RASCHOLL
SHARON RASCHOLL
(HUSBAND & WIFE)

BEVERLY A. JOHNSON
(UNMARRIED)

ROBERT A.W. BISHOP
ZWOBBIE P. BISHOP
(BOTH UNMARRIED)

SPRINGDALE ROAD

PROP. & EXIST. R/W & C.A.

PROP. R/W & C.A.

EXIST. R/W & C.A.

KY 841 STA 48+91
END PROP. & EXIST. R/W & C.A.
BEGIN PROPOSED R/W & C.A.

PC 58+02.17

N 80°39'19" W

ROW B KY 841

EXIST KY 841

TEMP. ESMT. FOR
NOISE BARRIER CONST.
AND REVEGETATION

15' SEWER & DRAIN ESMT

EX 50' LOUISVILLE
WATER CO. EASEMENT

TEMP. ESMT. FOR
DRAINAGE AND
NOISE BARRIER CONST.
AND REVEGETATION

SPRING FARM
POINTE, LLC.

DAVID K. TINNELL (UNMARRIED)
& ETTA TINNELL (MOTHER)

SPRING FARM ROAD

TERRA ACQUISITIONS, LLC

JOHN MASON
MARGARET MASON
(HUSBAND & WIFE)

WOLF PEN RIDGE DR

VINCENT ILARI
(UNMARRIED)

15' TELECOMMUNICATIONS ESMT

WOLFPEN WOODS DR

WOLF PEN RIDGE COURT

STEVEN H. STERN
INGRID M. OSSWALD
(HUSBAND & WIFE)

P 7 — KEN DAWSON
ROSEMARY DAWSON
(HUSBAND & WIFE)

P 9 — FRANCO R. REA
KIMBERLY A. REA
(HUSBAND & WIFE)

P 10 — RICHARD K. ROWE
EVELYN KAY ROWE
(HUSBAND & WIFE)

P 11 — KELLY REYNOLDS
WILLIAM CAWTHON
(BOTH UNMARRIED)

P 12 — DONALD ROBERTS
ROBYN ROBERTS (WIFE)

P 13 — BRUCE N. WHITE
VIVIAN E. WHITE
(HUSBAND & WIFE)

P 14 — CHERYL R. HANCOCK (UNMARRIED)

P 15 — VIJAY V. KANNAN (UNMARRIED)

P 16 — R. KEVIN MAJZOUB
(UNMARRIED)

PROPOSED ROW B KY 841
PI STA 70+15.13
Δ = 15°02'37" RT
T = 1212.96
L = 2411.97
R = 9186.33
E = 79.73
e = N/A
Runoff = N/A
Runout = N/A

SCALE: 1"= 100

MATCHLINE STA 66+00

FOR ROW INFORMATION ONLY

RIGHT OF WAY PLANS

RIGHT OF WAY STRIP MAP
STA 41+00 TO STA 66+00

FILE NAME: T:\1865-DESIGN\CONTRACT PLAN SET\ROADWAY\RIGHT OF WAY\R05500RW.DGN
USER: dwright
DATE PLOTTED: January 27, 2012
E-SHEET NAME:
MicroStation v8.11.7.180

PROPOSED ROW ℄ KY 841
PI STA 70+15.13
Δ = 15°02'37" RT
T = 1212.96
L = 2411.97
R = 9186.33
E = 79.73
e = N/A
Runoff = N/A
Runout = N/A

PROPOSED ROW ℄ KY 841
PI STA 104+48.98
Δ = 23°53'21" RT
T = 2234.84
L = 4404.73
R = 10564.28
E = 233.80
e = N/A
Runoff = N/A
Runout = N/A

SPRINGDALE RD.
PI STA 10+73.76
Δ = 30¹¹⁄₁₄ 33'48", LT
T = 54.64'
L = 106.69'
R = 200.00'
E = 7.33'
e = N/A
Runoff = N/A
Runout = N/A

PROPOSED ROW ℄ RAMP B
PI STA 34+56.17
Δ = 8°34'33" LT
T = 618.58
L = 1234.85
R = 8250
E = 23.16
e = N/A
Runoff = N/A
Runout = N/A

COUNTY OF	ITEM NO.	SHEET NO.
JEFFERSON	5-731.00	R50

REVISED ROW PLAN DATE: JUNE 1, 2011

P 37 DONALD F. COFFEY, ZITA M. COFFEY (HUSBAND & WIFE)
P 38 DONALD L. EMBRY, PAULA A. EMBRY (HUSBAND & WIFE)
P 39 SAMUEL GORDON, MARLENE O. GORDON (WIFE)
P 40 STEPHEN P. HANSON, MARGARET A. HANSON (HUSBAND & WIFE)
P 41 MICHAEL J. BODI, DIANE D. BODI (HUSBAND & WIFE)
P 43 WILLIAM H. PARROTT, JR., KASSY A. PARROTT (HUSBAND & WIFE)

P 17 RICHARD A. CATAPANO, HILARY B. CATAPANO (HUSBAND & WIFE)
P 18 SAIRA MALIK, MOHAMMAD TARIK MALIK (WIFE & HUSBAND)
P 19 MARTIN DUNBAR, JANICE DUNBAR (HUSBAND & WIFE)
P 20 ANTHONY J. YATES, CHRISTY M. YATES (HUSBAND & WIFE)
P 21 JULIE M. WELTER (UNMARRIED)
P 22 KENNETH W. MCMILLAN, SUSAN M. MCMILLAN (HUSBAND & WIFE)
P 23 JAMES LEE MONEY, LINDA M. MONEY (HUSBAND & WIFE)
P 24 AVINASH GOEL, MADHU GOEL (WIFE & HUSBAND)
P 25 STEPHEN T. MARRILLIA, MARGARET A. MARRILLIA (HUSBAND & WIFE)
P 26 JOHN G. RINEHIMER, ERICA RINEHIMER (WIFE)
P 27 JOHN SHAPANUS, SHARON SHAPANUS (HUSBAND & WIFE)
P 28 JOHN T. CANNON, BRIDGET M. CANNON (HUSBAND & WIFE)
P 29 SARA C. DAVIS, RYAN W. DAVIS (WIFE & HUSBAND)
P 30 DWAYNE ELISCO ABLE, SR., JULIANNA ABLE (HUSBAND & WIFE)
P 31 AUGUST JAMES PISA, MARGARET ANNE PISA (BOTH UNMARRIED)
P 32 JOY ANN ADAMS (UNMARRIED)
P 33 WOLF PEN WOODS COMMUNITY ASSOC., INC.
P 47 D. SCOTT MCCLINTON, DENISE A. MCCLINTON (HUSBAND & WIFE)
P 51 DAVID R. DEATRICK, JR., PENNY C. DEATRICK (WIFE)
P 72 KENT RISEN, KAREN M. RISEN (HUSBAND & WIFE)

FOR ROW INFORMATION ONLY

RIGHT OF WAY PLANS

PROPOSED ROW ℄ RAMP A
PI STA 30+45.05
Δ = 3°38'09" RT
T = 317.39
L = 634.58
R = 10000
E = 5.04
e = N/A

OLDE CREEK WAY CONN.
PI STA 9+25.92
Δ = 11°16'08", LT
T = 19.73'
L = 39.34'
R = 200.00'
E = 0.97'
e = N/A
Runoff = N/A
Runout = N/A

SCALE: 1"= 100

RIGHT OF WAY STRIP MAP
STA 66+00 TO STA 90+00

FILE NAME: T:\1865-DESIGN\CONTRACT PLAN SET\ROADWAY\RIGHT OF WAY\R0560ROW.DGN
USER: dwright
DATE PLOTTED: January 27, 2012
E-SHEET NAME:
MicroStation v8.11.7.180

COUNTY OF	ITEM NO.	SHEET NO.
JEFFERSON	5-731.00	R51

REVISED ROW PLAN DATE: DECEMBER 15, 2011

PROPOSED ℄ RAMP B
PI STA 34+56.17
Δ = 8°34'33" LT
T = 618.58
L = 1234.85
R = 8250
E = 23.16
e = N/A
Runoff = N/A
Runout = N/A

PROPOSED ℄ RAMP B
PI STA 17+15.17
Δ = 20°21'49" RT
T = 449.00
L = 888.52
R = 2500.00
E = 40.00
e = N/A
Runoff = N/A
Runout = N/A

PROPOSED ℄ KY 841 SB
PI STA 100+74.62
Δ = 7°56'46" RT
T = 491.89
L = 982.20
R = 7082.19
E = 17.06
e = N/A

PROPOSED ℄ KY 841 SB
PI STA 105+82.47
Δ = 0°11'21" RT
T = 17.54
L = 35.07
R = 10623.28
E = 0.01
e = N/A

ROW ℄ RAMP B
STA 12+50.00
BEGIN CONSTRUCTION

ROW ℄ RAMP A
STA 48+40.10
END CONSTRUCTION

US 42 LT STA 19+77.94
BEGIN CONTROL OF ACCESS

US 42 RT STA 19+45.53
BEGIN CONTROL OF ACCESS

US 42 RT STA 53+96.40
END CONTROL OF ACCESS

MATCHLINE STA 90+00

MATCHLINE STA 115+00

WOLF PEN BRANCH ROAD

PROSPECT CITY LIMITS

GARY WERENSKJOLD
MARILYN WERENSKJOLD
(HUSBAND & WIFE)

CARNEY WOLF PEN, LLC.

THE SEXTON FAMILY IRREV TRUST

RUSSELL L. HIEATT
RITA J. HIEATT
(HUSBAND & WIFE)

LOUISE FITZHUGH HICKOX

SOTERION CORPORATION

EXIST. LGE EASEMENT

EXIST. C.A., R/W & FENCE LINE

PT 23+17.73

PC 27+73.19

PC 12+66.18

PI 104+48.98

PI 100+74.62

PI 105+82.47

PC 48+08.74

PI 47+10.44

PT 45+37.15

PC 2+13.59

PT 2+54.70

PC 33+62.22

PC 36+30.52

PT 33+82.73

PCC 105+64.93

PT 106+00.00

PI 48+40.10

PROP. R/W & C.A.

EX LOUISVILLE GAS & ELECTRIC ESMT

PROP. & EXIST. R/W & C.A.

EXIST R/W & C.A.

EXIST US 42 ENTRANCE RAMP

EXIST US 42 EXIT RAMP

ROW ℄ KY 841 SB

ROW ℄ KY 841

OLD EXIST US 42 EXIT RAMP

ROW ℄ RAMP B

ROW ℄ RAMP A

TEMP. ESMT. FOR WALL CONST. AND REVEGETATION

S61° 07'22"E

N65° 36'42"W

N60° 48'26"W

N58° 44'00"W

N84° 00'51"W

N52° 51'40"W

S81° 29'11"E

N81° 32'21"W

N 41° 43'21" W

PERM. ESMT. FOR TUNNEL

℄ US 42

PROSPECT CITY LIMITS

US 42

EXIST R/W

90+00

95+00

100+00

105+00

110+00

115+00

25+00 RAMP B

95+00 KY 841 SB

20+00 RAMP B

100+00 KY 841 SB

15+00 RAMP B

105+00 KY 841 SB

35+00 RAMP A

40+00 RAMP A

P 49 CARNEY WOLF PEN, LLC.

P 52 GARY D. CHARMAN
RENEE M. CHARMAN
(HUSBAND & WIFE)

P 53 DONNA A. MEYER
JOHN C. MEYER (HUSBAND)

P 54 JERRY YU
JING JUAN ZHENG (WIFE)

P 55 DALE A. McCONKEY
SUSAN L. McCONKEY
(HUSBAND & WIFE)

P 57 DAVID W. SCHWYTZER
ANDREA KRISTOFY
(HUSBAND & WIFE)

P 58 SARA L. SEYAL (MARRIED)

P 59 BYRON JUDSON GRIMES, III
KIMBERLY SUE GRIMES
(HUSBAND & WIFE)

P 60 BRENT L. NEMEC
DIANA L. NEMEC
(HUSBAND & WIFE)

P 66 SOTERION CORPORATION

JAMES R. RAPIER
DARLENE R. LEWIS
(BOTH UNMARRIED)

GEORGE H. GOLDSMITH
LINDA JANE GOLDSMITH
(HUSBAND & WIFE)

THE WALTON W. JONES & ELLA M. JONES REVOCABLE LIVING TRUST

JUAN MONTANO
STEPHANIE MONTANO
(HUSBAND & WIFE)

ROBERT P. GEORGE
SARA R. GEORGE
(HUSBAND & WIFE)

ROGER K. UPTON TRUSTEE OF THE ROGER K. UPTON LIVING TRUST

DMITRIY ZILBERMAN
JULIA ZILBERMAN
(HUSBAND & WIFE)

EDGAR D. VAUGHN
DORIS J. VAUGHN
(HUSBAND & WIFE)

ROBERT L. JACKSON
JANET M. JACKSON
(HUSBAND & WIFE)

ERIC A. WETSCH
CAROLYN S. WETSCH
(HUSBAND & WIFE)

ROBERT TATUM
SHILOH N. TATUM
(HUSBAND & WIFE)

KENNETH S. WILSON
SANDRA V. WILSON
(HUSBAND & WIFE)

JAMES LAVELLE, JR.
JOYCE B. LAVELLE
(HUSBAND & WIFE)

SHARON G. PRINCE REVOCABLE TRUST

BRIDGEPOINTE HOMEOWNERS ASSOC. INC. C/O CITY OF PROSPECT

OLDE OAK CT

NEW BERN CT

FOREST GROVE

OLDE CREEK WAY

BRIDGEPOINTE

BRIDGEPOINTE BLVD

FOREST GROVE RD

10' SEWER & DRAIN ESMT

5' SEWER & DRAIN ESMT

VARIABLE SEWER & DRAIN ESMT

15' ELEC & TELE ESMT

6' ELEC & TELE ESMT

25' SEWER & DRAIN ESMT

PROPOSED ℄ RAMP A
PI STA 30+45.05
Δ = 3°38'09" RT
T = 317.39
L = 634.58
R = 10000
E = 5.04
e = N/A

PROPOSED ℄ RAMP A
PI STA 39+89.37
Δ = 25°16'56" LT
T = 358.85
L = 706.02
R = 1600
E = 39.75
e = N/A
Runoff = N/A
Runout = N/A

PROPOSED ℄ RAMP A
PI STA 47+10.44
Δ = 2°28'36" RT
T = 129.70
L = 259.36
R = 6000
E = 1.40
e = N/A

PROPOSED ℄ KY 841
PI STA 104+48.98
Δ = 23°53'21" RT
T = 2234.84
L = 4404.73
R = 10564.28
E = 233.80
e = N/A
Runoff = N/A
Runout = N/A

SCALE: 1"= 100

FOR ROW INFORMATION ONLY

RIGHT OF WAY PLANS

RIGHT OF WAY STRIP MAP
STA 90+00 TO STA 115+00

MicroStation v8.11.7.180 | E-SHEET NAME: | USER: dwright DATE PLOTTED: January 27, 2012 | FILE NAME: T:\1865-DESIGN\CONTRACT PLAN SET\ROADWAY\RIGHT OF WAY\ROS700RW.DGN

COUNTY OF	ITEM NO.	SHEET NO.
JEFFERSON	5-731.00	R52

REVISED ROW PLAN DATE: DECEMBER 15, 2011

P 69 ROBERT N. MANN
IVY BARASH MANN (WIFE)

P 101 IAN S. KALINA
DENISE A. KALINA (WIFE)

P 102 ALLEN GAMMEL
MADONNA GAMMEL (WIFE)

P 105 KYLE J. BROYLES, III (UNMARRIED)
DAVID M. HARDESTY (UNMARRIED)

P 108 JO ELAINE BEATY
BRUCE M. HEIMAN
(HUSBAND & WIFE)

P 126 LOUIS F. BREIT
PAULETTE L. BREIT (WIFE)

P 86 CHARLES L. DAVIS, JR.
DONNA J. DAVIS (HUSBAND & WIFE)

P 90 MARY K. PITCHFORD, TRUSTEE OF THE
LEONARD JOHN PITCHFORD, JR.
REVOCABLE TRUST

P 95 WILSON MCGRUDER

P 98 GARY S. TRONZO
HELEN K. TRONZO (WIFE)

115+00 120+00 125+00 130+00 135+00 140+00

SHADOW WOOD

SHADOW WOOD COURT

SHADOW WOOD LANE

15' SEWER & DRAIN ESMT

EXIST R/W

KYOUNGWON CHOI (MARRIED)

10' SEWER & DRAIN ESMT

SHARON LEE SHAFII (UNMARRIED)

FAYE JAMES (MARRIED)

MARY M. KELLER REVOCABLE LIVING TRUST

HARRODS CREEK

P 66 SOTERION CORPORATION

ERIK K. OLSON
MARNIE L. OLSON
(BOTH UNMARRIED)

TEMP. ESMT. FOR STREAM RELOCATION AND REVEGETATION

PERM. ESMT. FOR DRAINAGE

P 97 (LANDLOCKED)

P 110 VIRGINIA RUTH RAUH (UNMARRIED)

JOSEPH MICHAEL FLEITZ
PENNY WHITE FLEITZ
(HUSBAND & WIFE)

PERM. ESMT. FOR DRAINAGE AND ACCESS

TEMP. ESMT. FOR DRAINAGE CONST.

LT KY 841 STA 123+78.33
BEGIN CONTROL OF ACCESS

ELISABETH B. RIGGS (UNMARRIED)
(LANDLOCKED)

TEMP. ESMT. FOR SAFETY WALL CONST., BUILDING REMOVAL AND REVEGETATION

(LANDLOCKED)

PERM. ESMT. FOR DRAINAGE

LOUISE FITZHUGH HICKOX

MARGARET E. KEANE (MARRIED)

PROP. R/W & C.A.

8' SEWER & DRAIN ESM

℄ ACCESS ROAD

10' SEWER & DRAIN ESMT

TEMP. ESMT. FOR REVEGETATION AND SAFETY WALL CONST.

PERM. ESMT. FOR TUNNEL

20' SEWER & DRAIN ESMT

N 41° 43' 21" W

ROW ℄ KY 841

MATCHLINE STA 115+00

MATCHLINE STA 141+00

EXIST R/W

24" SEWER & DRAIN ESMT

ELIZABETH ULLMER MENDEL (UNMARRIED)
(LANDLOCKED)

SHADOW WOOD DRIVE

PC 126+18.87

(0' ELEC & TELE ESMT)

SANDRA WATERBURY HOBBS (MARRIED)

PROP. R/W & C.A.

(LANDLOCKED)
PERM. ESMT. FOR DRAINAGE

TEMP. ESMT. FOR CONST. AND REVEGETATION

TEMP. ESMT. FOR BUILDING REMOVAL AND REVEGETATION

US 42 LT STA 38+32.5
END CONTROL OF ACCESS

SOTERION CORPORATION

TEMP. ESMT. FOR BUILDING REMOVAL AND REVEGETATION

JANET MARIE DRAYER
DONALD HERBERT DRAYER
(CO-TRUSTEES)

LOUISVILLE & JEFFERSON METRO SEWER

JOSEPH MICHAEL FLEITZ
PENNY JOYCE FLEITZ
(HUSBAND & WIFE)

ROBERT G. JACOBY TRUST
PAULINE R. JACOBY TRUST

MARINA COVE

THE HARBOR AT HARRODS CREEK, INC.

MARINA DR

M. SAMANTHA SHAVER (UNMARRIED)

HARBOR AT HARRODS CREEK

EXIST. LGE EASEMENT

EXIST R/W

PROSPECT CITY LIMITS

℄ US 42

EXIST R/W

THE HARBOR AT HARRODS CREEK, INC.

BUILDING K-6

P 75 DEBORAH V. THOMAS & BRUCE G. THOMAS (WIFE & HUSBAND)

P 76 JOHN EGER JR., JOAN C. EGER (HUSBAND & WIFE)
CHRISTOPHER A. EGER (MARRIED)

P 77 RALPH H. SHAWLER REVOCABLE LIVING TRUST

P 78 PAULA L. COLLINS
G. SCOTT TALLENT (HUSBAND)

P 79 JACK D. WOOD (MARRIED)

P 80 THOMAS L. FORSHEE (UNMARRIED)

BUILDING K-5

P 81 ADRIENNE BYER (UNMARRIED)

P 82 WAYNE R. SCHNEIDER &
SHERRY D. SCHNEIDER (HUSBAND & WIFE)

P 83 LEWIS DAN (UNMARRIED)

P 84 JOHN K. KRULL (MARRIED)

PROPOSED ROW ℄ KY 841
PI STA 104+48.98
Δ = 23°53'21" RT
T = 2234.84
L = 4404.73
R = 10564.28
E = 233.80
e = N/A
Runoff = N/A
Runout = N/A

P 73 ROWE HARPER
KAY O. HARPER
(HUSBAND & WIFE)

P 85 JANET MARIE DRAYER
DONALD HERBERT DRAYER
(CO-TRUSTEES)

P 87 KENT W. KILLION
GWEN H. KILLION
(HUSBAND & WIFE)

P 89 ELIZABETH ULLMER MENDEL (UNMARRIED)

P 97 CATHY DUMSTORF, SHARI FOX,
CINDY DUMSTORF & JAMES DUMSTORF

P 103 REGINA H. SCHMIDT (UNMARRIED)
PAUL J. SCHMIDT (UNMARRIED)

P 107 FRANK L. BROOKS
ANN H. BROOKS (WIFE)

FOR ROW INFORMATION ONLY

RIGHT OF WAY PLANS

RIGHT OF WAY STRIP MAP
STA 115+00 TO STA 141+00

SCALE: 1" = 100


FILE NAME: T:\1865-DESIGN\CONTRACT PLAN SET\ROADWAY\RIGHT OF WAY\ROS800RW.DGN
USER: dwright
DATE PLOTTED: January 27, 2012
E-SHEET NAME:
MicroStation v8.11.7.180

COUNTY OF	ITEM NO.	SHEET NO.
JEFFERSON	5-731.00	R53

REVISED ROW PLAN DATE: JUNE 1, 2011

SHARED USE PATH (SUP)

PI STA 46+94.00	PI STA 48+77.61	PI STA 53+31.51		PI STA 58+73.43		PI STA 63+91.39
Δ= 54°47'36" LT	Δ= 88°27'04" RT	Δ= 36°53'46" RT		Δ= 28°41'31" LT		Δ= 34°59'56" RT
T= 15.55	Ts= 123.29	Ts= 341.88	336.67	Ts= 225.85	218.39	Ts= 306.93 268.53
L= 28.69	Ls= 50.00	Ls= 100.00	88.98	Ls= 119.78	102.98	Ls= 78.75
R= 30.00	Lc= 104.38	Lc= 468.97		Lc= 214.12		Lc= 479.85
E= 3.79	θs= 14°19'26"	θs= 3°16'27"	2°54'48"	θs= 5°15'45"	4°32'19"	θs= 2°39'14"
e= N/A	LT= 33.44	LT= 66.68	59.33	LT= 79.89	68.67	LT= 52.50
Runoff= N/A	ST= 16.77	ST= 33.34	29.67	ST= 39.96	34.35	ST= 26.25
Runout= N/A	R= 100.00	R= 875.00		R= 650.00		R= 850.00
	E= 4.00	E= 47.85		E= 21.75		E= 41.41
	e= N/A	e= N/A		e= N/A		e= N/A
	Runoff= N/A	Runoff= N/A	N/A	Runoff= N/A	N/A	Runoff= N/A
	Runout= N/A	Runout= N/A		Runout= N/A		Runout= N/A

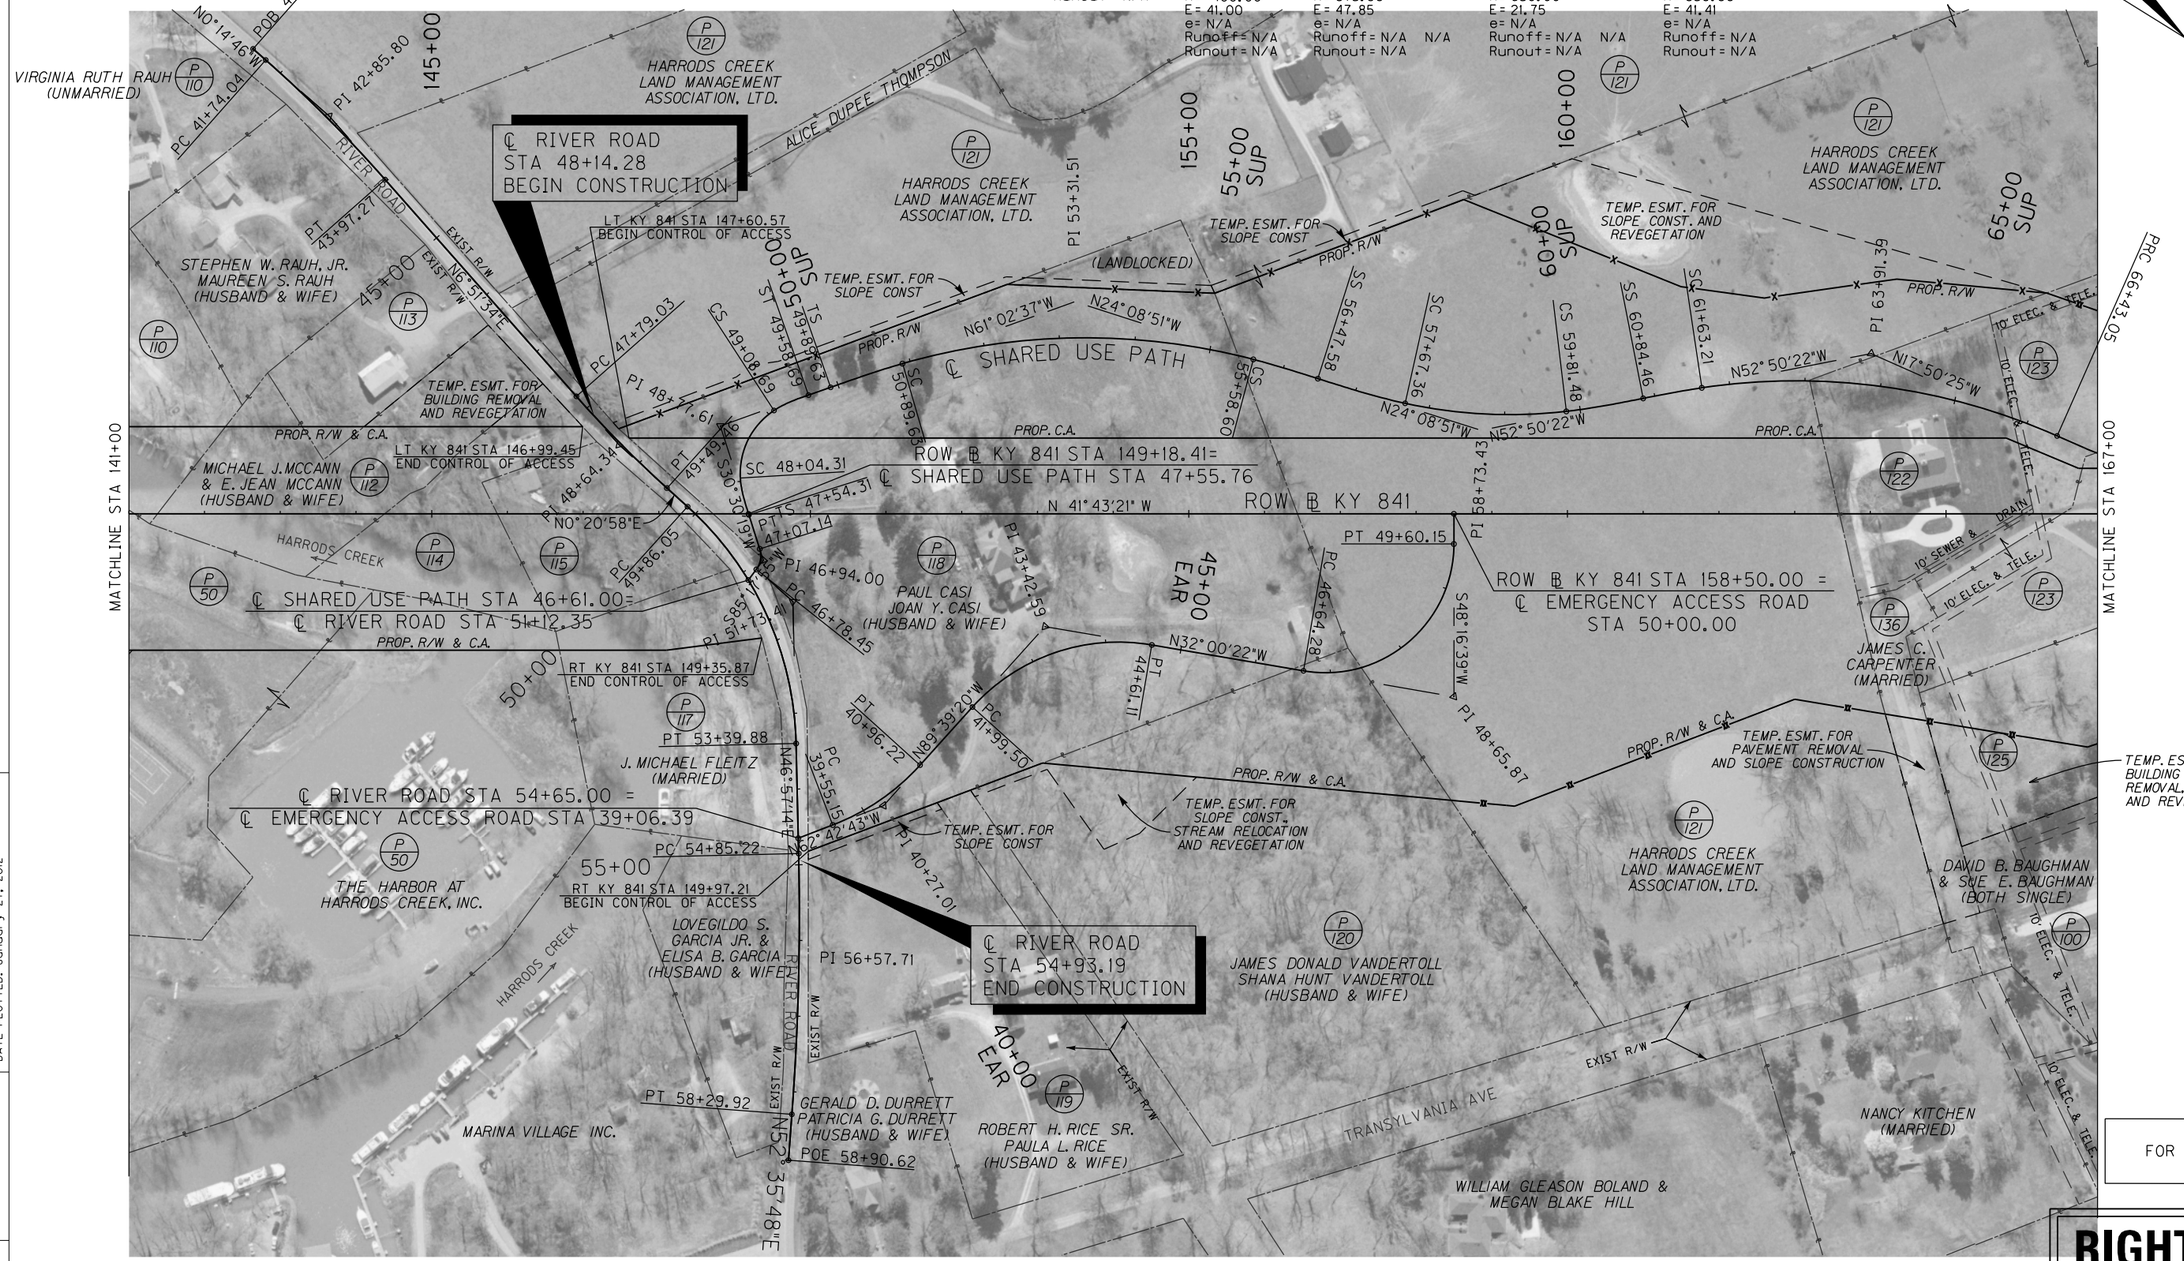

FOR ROW INFORMATION ONLY

RIGHT OF WAY PLANS

RIGHT OF WAY STRIP MAP
STA 141+00 TO STA 167+00

SCALE: 1"=

P 113 CHARLES E. SMITH
RITA G. SMITH (HUSBAND & WIFE)

P 114 BEVERLY JEAN STEWART
LINDA GAYLE STEWART (DAUGHTER)
(BOTH UNMARRIED)

P 115 ANN M. HUGHES
REAL ESTATE #1 LTD

EXIST RIVER ROAD

PI 48+64.34	PI 51+73.41
Δ = 6°30'37" LT	Δ = 46°36'16" RT
T = 85.31	T = 187.36
L = 170.44	L = 353.83
R = 1500.00	R = 435.00
E = 2.42	E = 38.63

EMERGENCY ACCESS ROAD (EAR)

PI 40+27.01	PI 43+42.59	PI 48+65.87
Δ = 26°56'37" LT	Δ = 57°38'58" RT	Δ = 99°42'59" LT
T = 71.87	T = 143.08	T = 201.58
L = 141.08	L = 261.60	L = 295.86
R = 300.00	R = 260.00	R = 170.00
E = 8.49	E = 36.77	E = 93.70
e = N/A	e = N/A	e = N/A
Runoff = N/A	Runoff = N/A	Runoff = N/A
Runout = N/A	Runout = N/A	Runout = N/A

P 122 PETE HANEKAMP
AMY HANEKAMP (HUSBAND & WIFE)

P 123 DAVID M. WILL
REBECCA H. WILL (WIFE)

P 125 JACQUELINE H. EVANS (MARRIED)

MicroStation v8.11.7.180 | E-SHEET NAME: | USER: dwright DATE PLOTTED: January 27, 2012 | FILE NAME: T:\1865-DESIGN\CONTRACT PLAN SET\ROADWAY\RIGHT OF WAY\R05900RW.DGN

COUNTY OF	ITEM NO.	SHEET NO.
JEFFERSON	5-731.00	R54

REVISED ROW PLAN DATE: DECEMBER 15, 2011

SHARED USE PATH (SUP)
PI STA 67+34.80
Δ=23°52'56" LT
T=52.87
L=104.21
R=250.00
E=5.53
e=N/A
Runoff=N/A
Runout=N/A

℄ SHARED USE PATH

MATCHLINE STA 167+00
PI 67+34.80

170+00
175+00
180+00
185+00
190+00

HARRODS CREEK LAND MANAGEMENT ASSOCIATION, LTD.
P 121 HARRODS CREEK LAND MANAGEMENT ASSOCIATION, LTD.
30' LWC ESMT.
P 127 LOUISVILLE WATER COMPANY
P 123 DAVID M. WILL REBECCA H. WILL (WIFE)
10' ELEC. & TELE.
PROP. R/W
POE SHARED USE PATH STA 67+86.14
65.75' LT KY 841 STA 167+83.41
PROP. R/W & C.A.
PROP. C.A.
N41° 43'21"W
PROP. R/W & C.A.
ROW ℄ KY 841
N 41° 43'21" W
PROP. R/W & C.A.
P 125 JACQUELINE H. EVANS (MARRIED)
PROP. R/W & C.A.
TEMP. ESMT. FOR BUILDING AND PAVEMENT REMOVAL, SLOPE CONSTRUCTION AND REVEGETATION
10' ELEC. & TELE.
P 100 DAVID B. BAUGHMAN & SUE E. BAUGHMAN (BOTH SINGLE)
10' ELEC. & TELE.
WAYNE H. WELLS (UNMARRIED)
10' PUBLIC UTILITY
P 127 LOUISVILLE WATER COMPANY

GOLD STAR PROPERTIES LLC
JOHN COOK
STEPHANIE KELLY (BOTH UNMARRIED)
LELAND T. HULBERT SR.
DIANE M. HULBERT (HUSBAND & WIFE)
LARRY J. BUTT
JAMIE P. BUTT (HUSBAND & WIFE)
TRANSYLVANIA BEACH ROAD
JOHAN N. JENSEN
PAULINE B. JENSEN (HUSBAND & WIFE)
PAULINE BEST JENSEN
DEENA J. JENSEN & ETAL.
20' DRAIN ESMT
ROBERTA WECK (UNMARRIED)
OHIO RIVER
LT KY 841 STA 188+51.57
END CONTROL OF ACCESS
POT 189+00.00
ROW ℄ KY 841 STA 189+90.00
END RIGHT-OF-WAY
P 128 PERM. ESMT. FOR DRAINAGE
P 129
P 130
P 131
P 132
P 133
RT KY 841 STA 189+90.00
END CONTROL OF ACCESS
TATULYA TIWARI
MANISHA SHARMA (BOTH UNMARRIED)
DEEPAK TIWARI
PUSHPA TIWARI (HUSBAND & WIFE)
LAURA M. HUMBERT (MARRIED)
JON W. ACKERSON (MARRIED)
JAMES & WANDA DETERMANN (HUSBAND & WIFE)
THOMAS SCHULTZ (UNMARRIED)
KUTE FAMILY PROPERTIES, LLC
HEIDI M. AMSHOFF

P 128 STAN MOORE (MARRIED)
BRINON K. CORNISH (MARRIED)
P 129 ROGER LENKOFF (UNMARRIED)
P 130 ROBERT T. LITER
MARGARET G. LITER (WIFE)
P 131 JOHN L. LONG (UNMARRIED)
P 132 JULIE VATTER (UNMARRIED)
P 133 ERWIN F. HARTMAN (UNMARRIED)

FOR ROW INFORMATION ONLY

RIGHT OF WAY PLANS

SCALE: 1"= 100

RIGHT OF WAY STRIP MAP
STA 167+00 TO STA 189+90

MicroStation v8.11.7.180 | E-SHEET NAME: | USER: dwright DATE PLOTTED: January 27, 2012 | FILE NAME: T:\1865-DESIGN\CONTRACT PLAN SET\ROADWAY\RIGHT OF WAY\R06000RW.DGN

COUNTY OF	ITEM NO.	SHEET NO.
JEFFERSON	5-731.00	R55

ROW ℄ KY 841 RAMP TO I-71
STA 24+42.10
BEGIN CONSTRUCTION

POF 24+67.46

S7° 53' 11"E

N51° 25' 25"W 25.90'

PT 24+42.10

+12.91
73.69'

N14° 00' 05"W 60.64'

+44.45
74.26'

N20° 01' 37"W 80.99'

+52.99
73.56'

N28° 11' 26"W 78.86'

+64.03
73.16'

N37° 03' 39"W 84.81'

PROP. & EXIST. R/W & C.A.

+57.02
73.08'

N46° 07' 40"W 82.46'

+64.01
73.36'

N53° 04' 52"W 76.74'

+77.53
72.34'

PC 18+31.78

N62° 28' 28"W 95.98'

+74.73
74.41'

N66° 37' 43"W 314.72'

N76° 07' 10"W 81.87'

+81.72
137.52'

MATCHLINE STA 14+25

RAMP TO I-71

S61° 41' 03"E

ROW ℄ KY 841 RAMP TO I-71

EXIST KY 841 RAMP TO I-71

S7° 53' 11"E

PI 21+61.53

EXIST I-71 RAMP TO I-265 SB

EXIST KY 841 SOUTHBOUND LANES

EXIST KY 841 NORTHBOUND LANES

20+00 RAMP

15+00 RAMP

SPRINGDALE BAPTIST CHURCH, INC.

℄ KY 841 SOUTHBOUND
STA 0+99.69
BEGIN CONSTRUCTION

POB 0+99.69

N70° 08' 45"W ROW ℄ KY 841 SOUTHBOUND

S61° 41' 03"E

PC 41+51.58

PI 14+36.81

MATCHLINE STA 7+00

5+00 KY 841 SB

EXIST KY 841 NORTHBOUND RAMP

+34.68
294.05'

N86° 21' 32"W 90.00'

EXIST. R/W & C.A.

N86° 15' 33"W - 105.35'

+21.10
268.92'

PROP. & EXIST. R/W & C.A.

N86° 07' 33"W - 114.25'

+22.89
239.51'

+32.73
208.06'

N84° 41' 11"W - 91.34'

+17.64
185.78'

N81° 32' 42"W - 114.46'

+25.13
167.01'

N78° 59' 16"W - 85.17'

RAJAN R. AMIN
JAYSHREE R. AMIN
(HUSBAND & WIFE)

FOR ROW INFORMATION ONLY


RIGHT OF WAY PLANS

SCALE: 1"=50'

KY 841 RAMP TO I-71 ROW DETAIL SHEET
ROW ℄ STA 14+25 TO STA 24+67.46 &
℄ KY 841 SB STA 0+99.69 TO STA 7+00

MicroStation v8.11.7.180 | E-SHEET NAME: | USER: dwright DATE PLOTTED: January 27, 2012 | FILE NAME: T:\1865-DESIGN\CONTRACT PLAN SET\ROADWAY\RIGHT OF WAY\R06100RW.DGN

COUNTY OF	ITEM NO.	SHEET NO.
JEFFERSON	5-731.00	R56

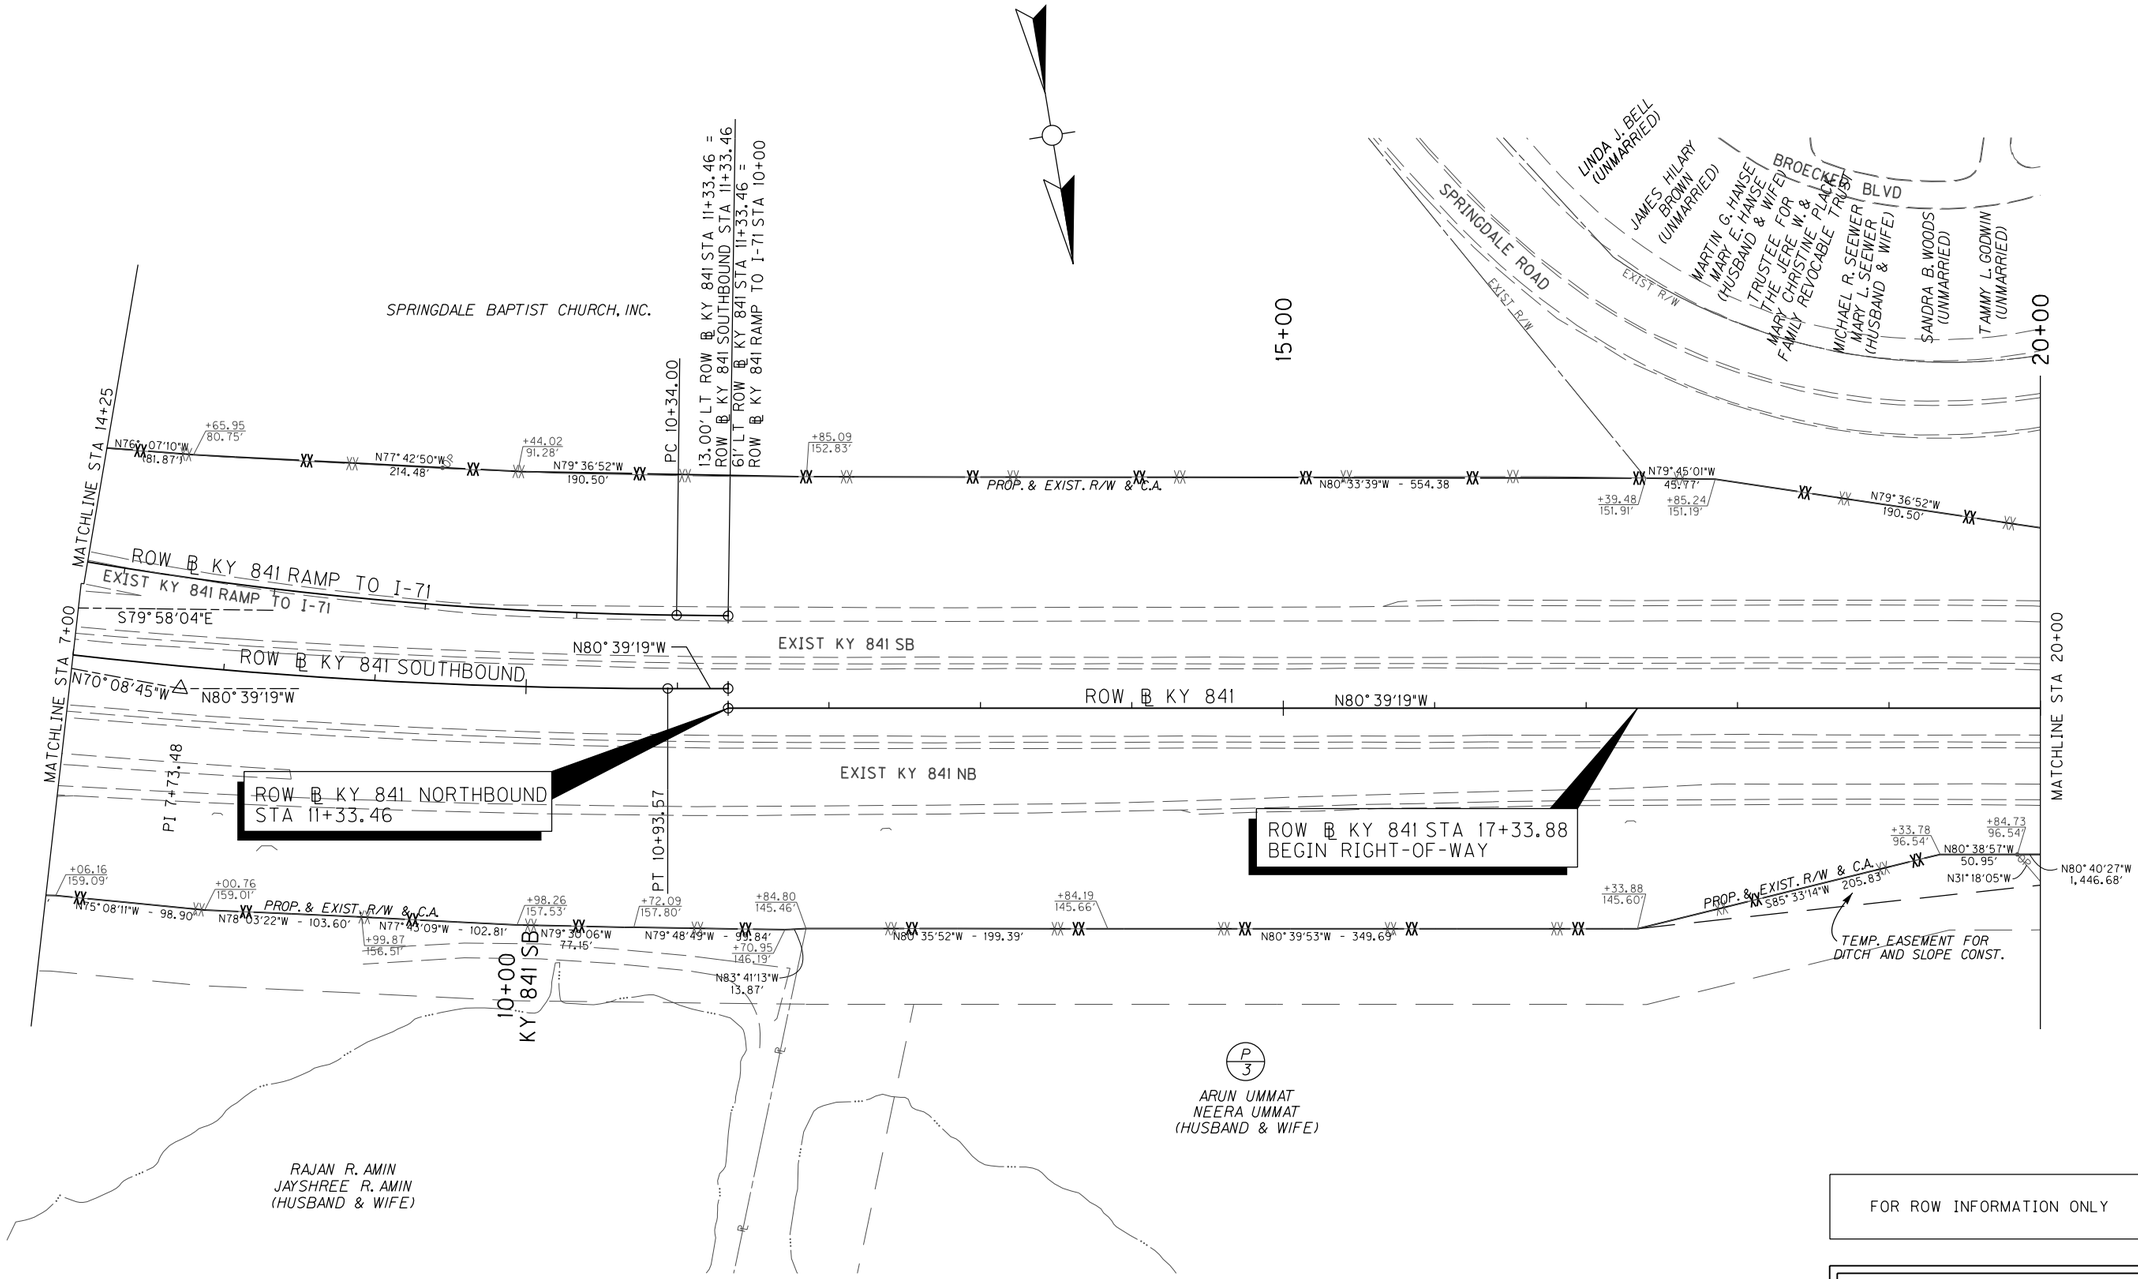

FOR ROW INFORMATION ONLY

RIGHT OF WAY PLANS

SCALE: 1"=50'


KY 841 RIGHT-OF-WAY DETAIL SHEET
ROW ℄ STA 7+00 TO STA 20+00

MicroStation v8.11.7.180 | E-SHEET NAME: | USER: dwright DATE PLOTTED: January 27, 2012 | FILE NAME: T:\1865-DESIGN\CONTRACT PLAN SET\ROADWAY\RIGHT OF WAY\R06200RW.DGN

COUNTY OF	ITEM NO.	SHEET NO.
JEFFERSON	5-731.00	R57

REVISED ROW PLAN DATE: DECEMBER 15, 2011

RIGHT OF WAY PLANS

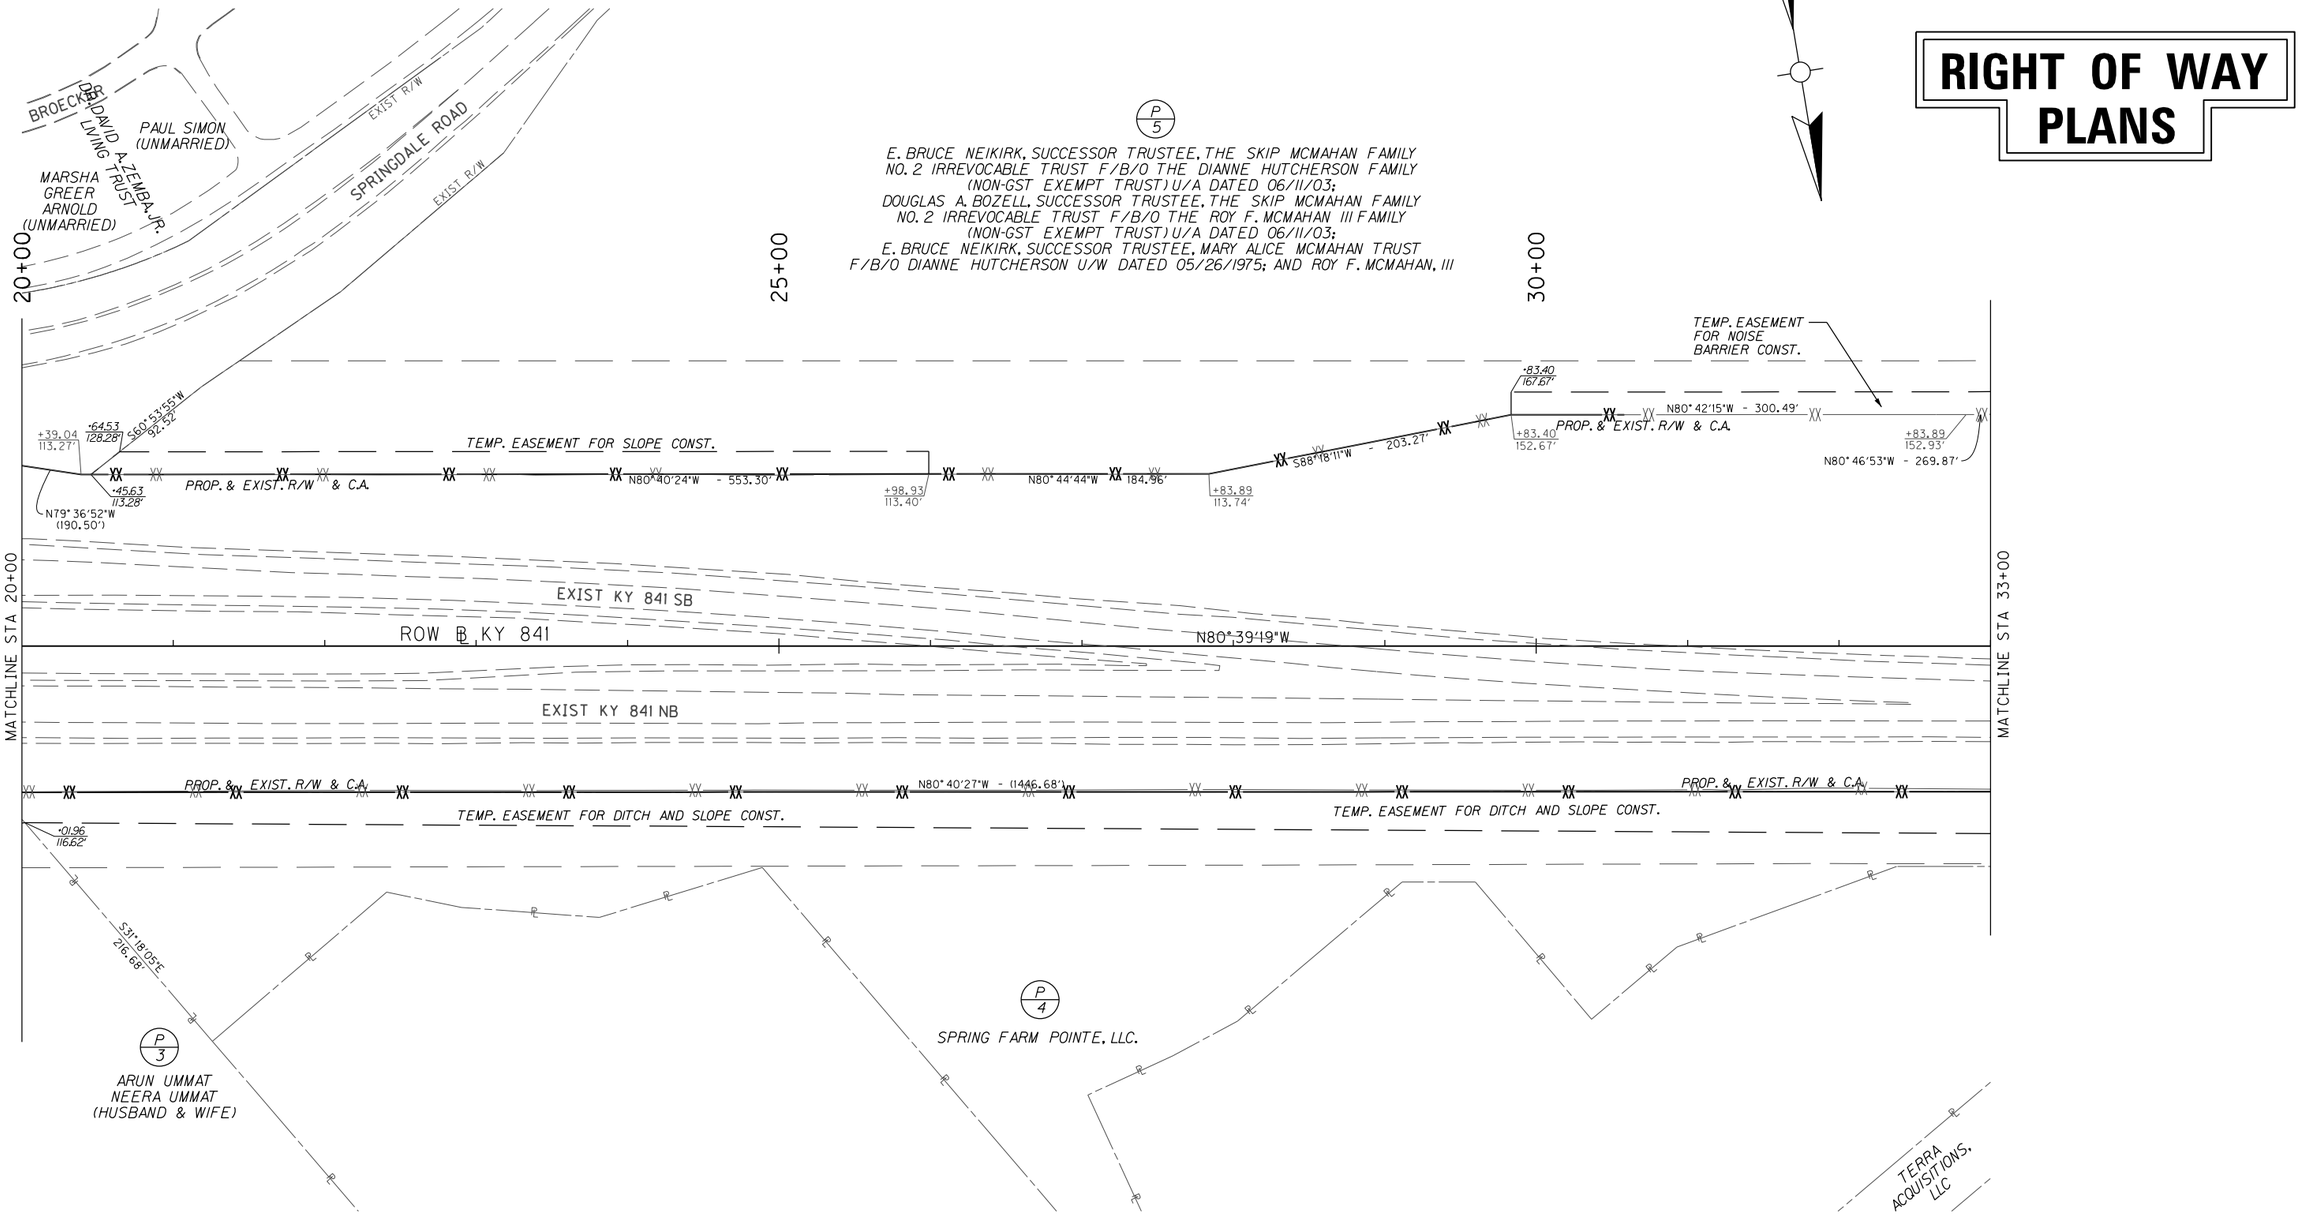

FOR ROW INFORMATION ONLY

SCALE: 1"=50'

KY 841 RIGHT-OF-WAY DETAIL SHEET
ROW ℄ STA 20+00 TO STA 33+00

FILE NAME: T:\V865-DESIGN\CONTRACT PLAN SET\ROADWAY\RIGHT OF WAY\R06300RW.DGN
USER: dwright
DATE PLOTTED: January 27, 2012
E-SHEET NAME:
MicroStation v8.11.7.180

COUNTY OF	ITEM NO.	SHEET NO.
JEFFERSON	5-731.00	R58

REVISED ROW PLAN DATE: DECEMBER 15, 2011

RIGHT OF WAY PLANS

R.R. McCLAIN
BETTY J. McCLAIN
(HUSBAND & WIFE)

KIRK D. PRATHER
LISA L. PRATHER
(HUSBAND & WIFE)

JOHN MICHAEL MILLER
VICKI LYNN MILLER
(HUSBAND & WIFE)

ALBRECHT CIRCLE
EXIST R/W
EXIST R/W

FAWN MEADOWS CT

HAROLD H. FRIEDLY JR.
ROBIN A. FRIEDLY
(HUSBAND & WIFE)

ELIZABETH S. RHODES
(UNMARRIED)

ROBERT B. NIEHOFF JR.
MARILYN B. NIEHOFF
(HUSBAND & WIFE)

WILLIAM D. GLASS
CHERI L. GLASS
(HUSBAND & WIFE)

SCOTT E. NOFSINGER
TAMMY T. NOFSINGER
(HUSBAND & WIFE)

ROBERT G. PASS
CAROLINE N. PASS
(HUSBAND & WIFE)

P 5

E. BRUCE NEIKIRK, SUCCESSOR TRUSTEE, THE SKIP MCMAHAN FAMILY NO. 2 IRREVOCABLE TRUST F/B/O THE DIANNE HUTCHERSON FAMILY (NON-GST EXEMPT TRUST) U/A DATED 06/11/03;
DOUGLAS A. BOZELL, SUCCESSOR TRUSTEE, THE SKIP MCMAHAN FAMILY NO. 2 IRREVOCABLE TRUST F/B/O THE ROY F. MCMAHAN III FAMILY (NON-GST EXEMPT TRUST) U/A DATED 06/11/03;
E. BRUCE NEIKIRK, SUCCESSOR TRUSTEE, MARY ALICE MCMAHAN TRUST F/B/O DIANNE HUTCHERSON U/W DATED 05/26/1975; AND ROY F. MCMAHAN, III

35+00 | 40+00 | 45+00

N53°19'16"W EXIST 198.76'

-75 276.34'

TEMP. EASEMENT FOR NOISE BARRIER CONST.

TEMP. EASEMENT FOR NOISE BARRIER CONST.

-75 168.48'

N80°46'53"W - (269.87')
PROP. & EXIST. R/W & C.A.
+53.76 153.52'
N80°38'53"W 121.24'
-75 153.51'
N80°37'36"W 113.26'
+88.26 153.45'
41.75'
+30.10 153.44'
N73°11'03"W - 155.16'
+83.94 133.26'
N80°40'32"W - 499.36'
PROP. & EXIST. R/W & C.A.
+83.30 133.44'
N80°45'06"W - 300.14'

SPRINGDALE ROAD
EXIST R/W

MATCHLINE STA 33+00

N80°39'19"W

ROW ℄ KY 841

EXIST KY 841

MATCHLINE STA 46+00

N80°40'27"W - (1446.68')
+31.40 96.06'
N72°15'26"W - 202.34'
+31.57 125.62'
TEMP. EASEMENT FOR DITCH AND SLOPE CONST.

PROP. & EXIST. R/W & C.A.
N80°39'27"W - 446.58'

SPRING FARM POINTE, LLC. P 4

P 4
SPRING FARM POINTE, LLC.

+78.16 125.60'
+37.19 125.18'
N81°03'35"W 59.03'
N80°50'10"W - 146.27'
+83.46 124.72'
N80°50'21"W 83.59'
+67.05 124.45'
PROP. & EXIST. R/W & C.A.
N80°37'54"W - 348.89'

+27.66 180.30'

P 6
DAVID K. TINNELL (UNMARRIED)
ETTA TINNELL (MOTHER)

EXIST R/W
SPRING FARM ROAD
EXIST R/W

TERRA ACQUISITIONS, LLC

FOR ROW INFORMATION ONLY


SCALE: 1"= 50

KY 841 RIGHT-OF-WAY DETAIL SHEET
ROW ℄ STA 33+00 TO STA 46+00

FILE NAME: T:\1865-DESIGN\CONTRACT PLAN SET\ROADWAY\RIGHT OF WAY\R06400RW.DGN
USER: dwright
DATE PLOTTED: January 27, 2012
E-SHEET NAME:
MicroStation v8.11.7.180

COUNTY OF	ITEM NO.	SHEET NO.
JEFFERSON	5-731.00	R59

REVISED ROW PLAN DATE: DECEMBER 15, 2011

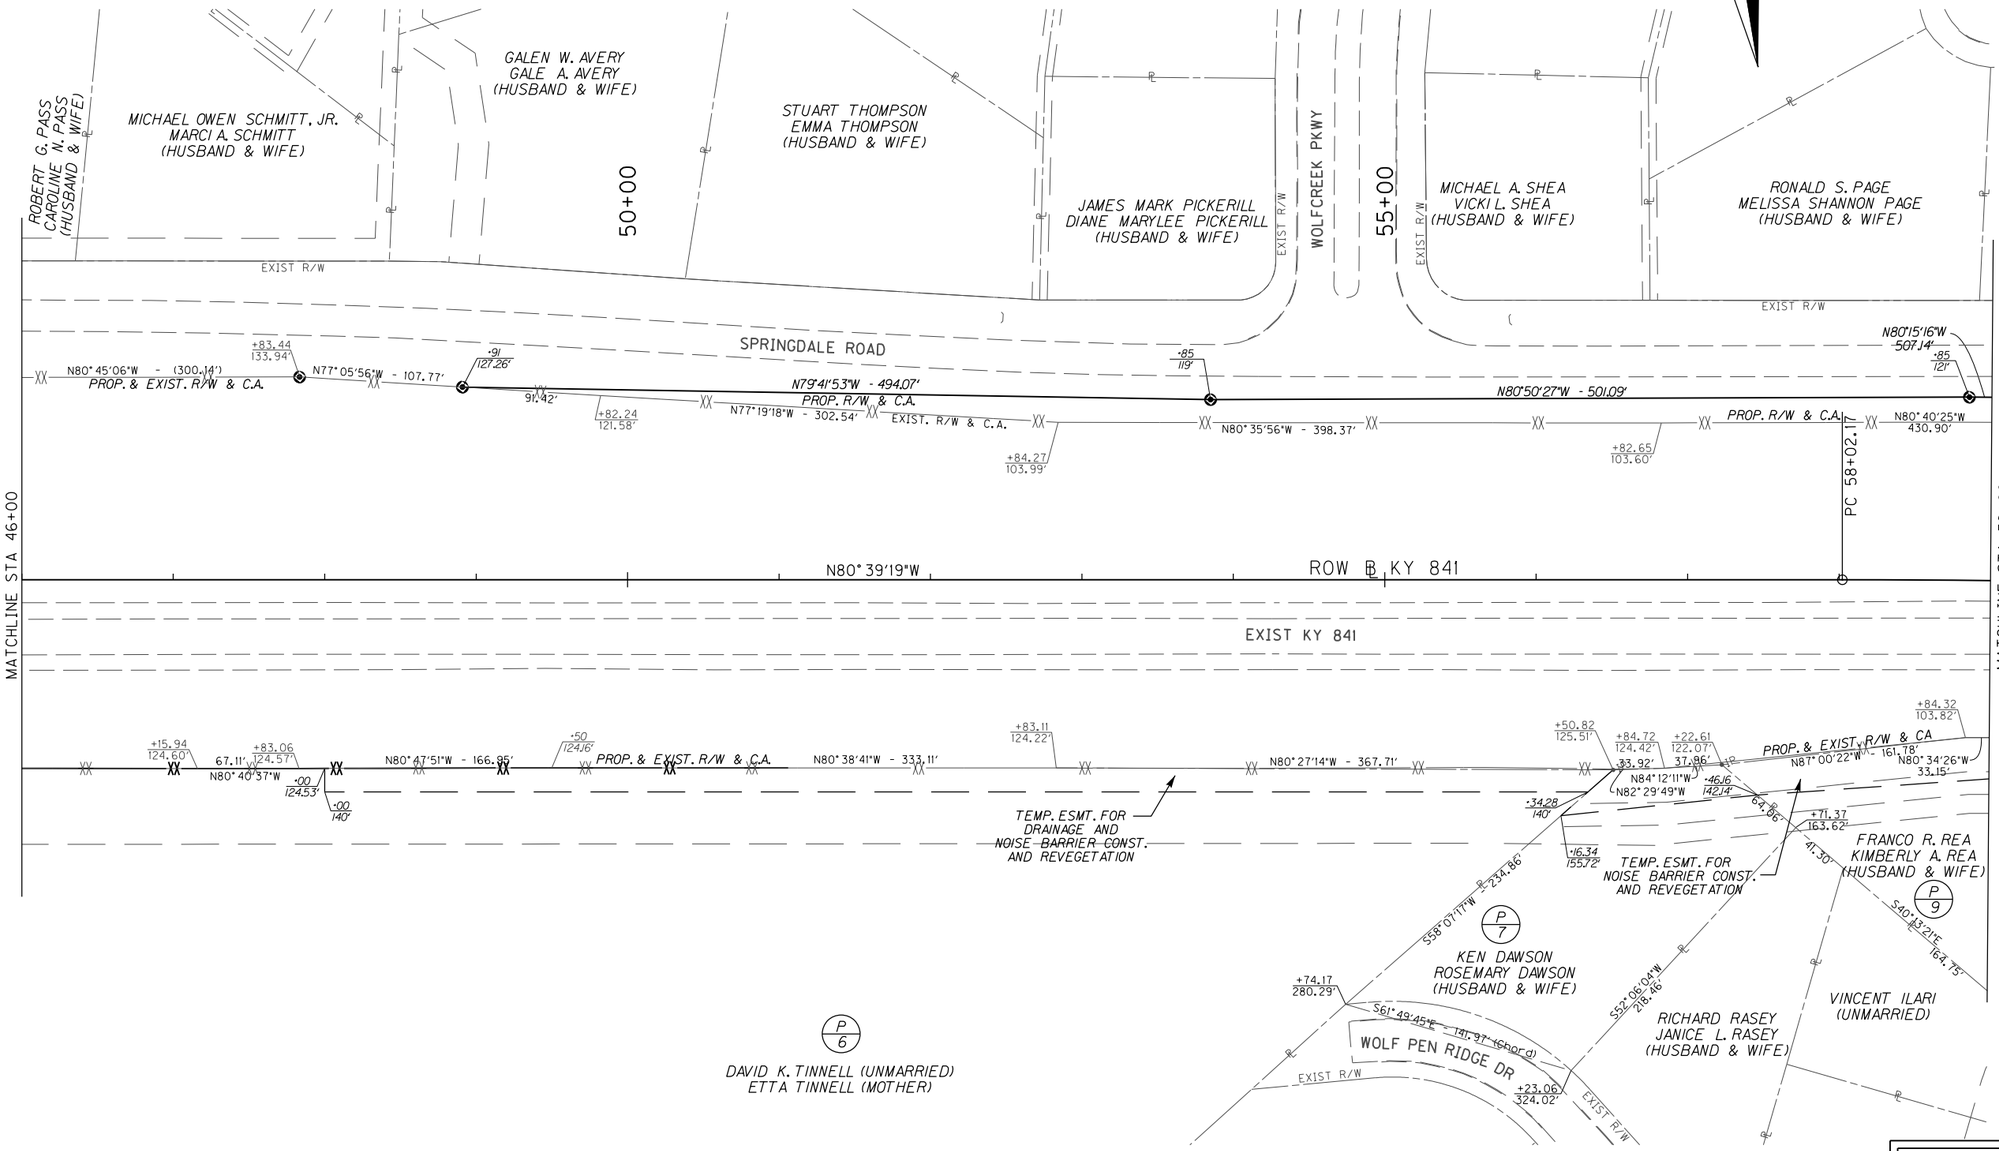

RIGHT OF WAY PLANS

FOR ROW INFORMATION ONLY


SCALE: 1"=50'

KY 841 RIGHT-OF-WAY DETAIL SHEET
ROW ℄ STA 46+00 TO STA 59+00

FILE NAME: T:\1865-DESIGN\CONTRACT PLAN SET\ROADWAY\RIGHT OF WAY\R06500RW.DGN
USER: dwright
DATE PLOTTED: January 27, 2012
E-SHEET NAME:
MicroStation v8.11.7.180

COUNTY OF	ITEM NO.	SHEET NO.
JEFFERSON	5-731.00	R60

REVISED ROW PLAN DATE: DECEMBER 15, 2011

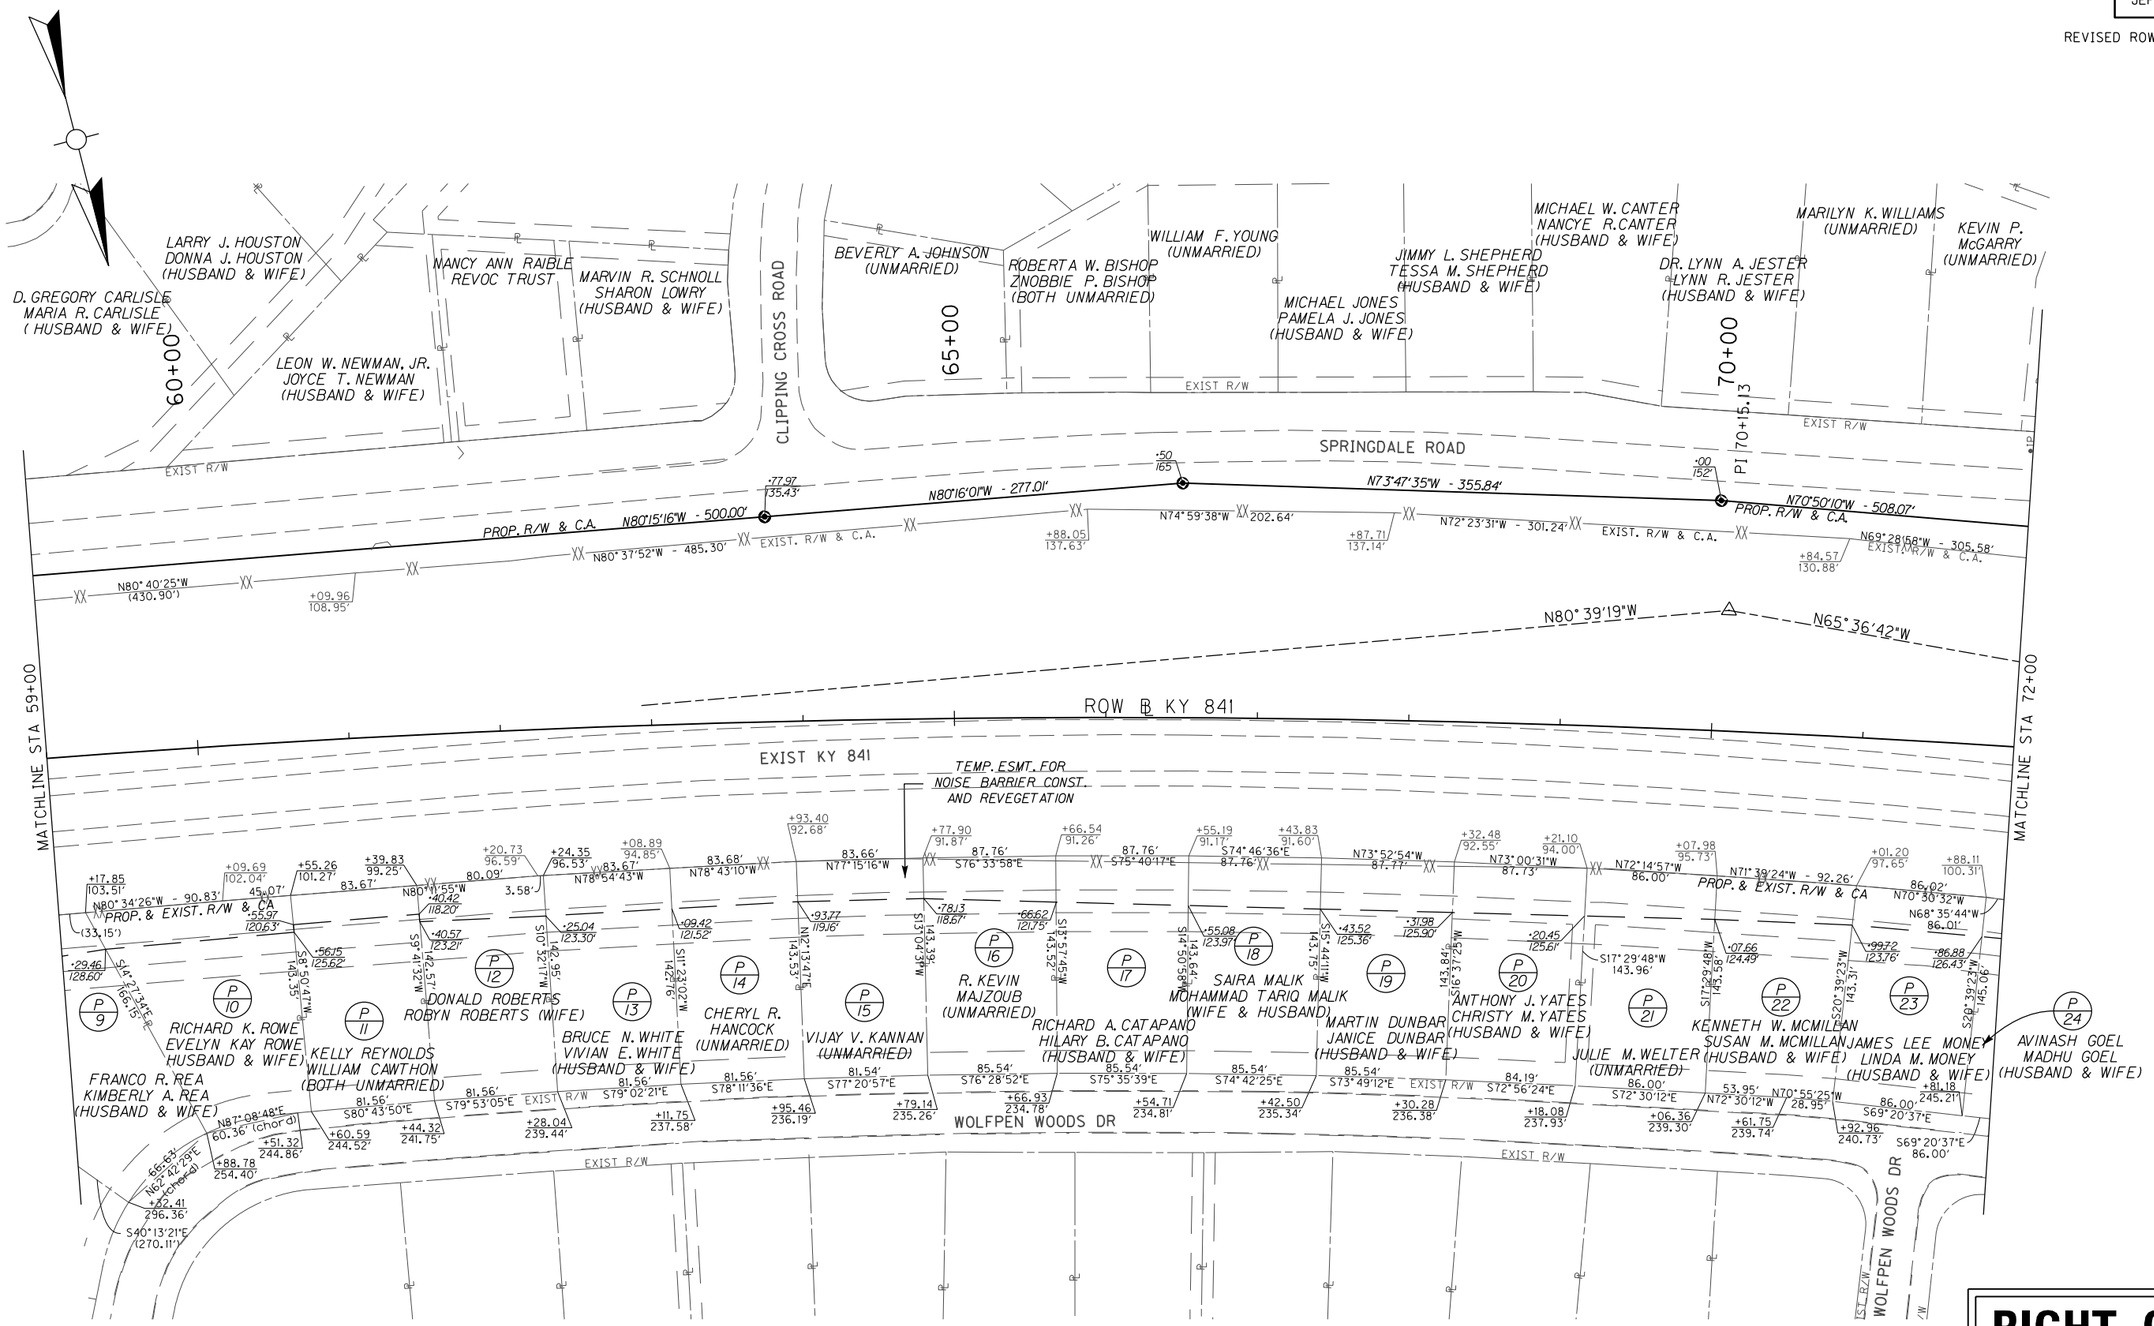

RIGHT OF WAY PLANS

FOR ROW INFORMATION ONLY

SCALE: 1"=50'

KY 841 RIGHT-OF-WAY DETAIL SHEET
ROW ℄ STA 59+00 TO STA 72+00

MicroStation v8.11.7.180 E-SHEET NAME: USER: dwright DATE PLOTTED: January 27, 2012 FILE NAME: T:\1065-DESIGN\CONTRACT PLAN SET\ROADWAY\RIGHT OF WAY\R0660ORW.DGN

COUNTY OF	ITEM NO.	SHEET NO.
JEFFERSON	5-731.00	R61

REVISED ROW PLAN DATE: JUNE 1, 2011

RIGHT OF WAY PLANS

FOR ROW INFORMATION ONLY

ROW ℄ RAMP B
STA 42+84.93
END CONSTRUCTION

ROW ℄ RAMP A
STA 24+72.09
BEGIN CONSTRUCTION

℄ STA 47+60.00 WOLF PEN BRANCH RD=
℄ STA 10+00.00 SPRINGDALE ROAD

ROW ℄ STA 82+80.37 KY 841 =
℄ STA 50+00.35 WOLF PEN BRANCH RD

℄ STA 49+01.20 WOLF PEN BRANCH RD=
℄ STA 35+50.57 ROW ℄ RAMP B

℄ STA 52+44.17 WOLF PEN BRANCH RD=
℄ STA 10+00.00 OLDE CREEK WAY

SPRINGDALE ROAD
ROW ℄ RAMP B
ROW ℄ KY 841
EXIST KY 841
ROW ℄ RAMP A
WOLFPEN WOODS DR
WOODS CT
OLDE CREEK WAY
PROSPECT CITY LIMITS
WOLF PEN BRANCH ROAD
GREEN SPRING DRIVE
FOX DEN COURT

MATCHLINE STA 72+00
MATCHLINE STA 45+50
MATCHLINE STA 33+50
MATCHLINE STA 85+00
MATCHLINE STA 26+00
MATCHLINE STA 45+50

CARLA K. HOBBS (UNMARRIED)
JACK T. THOMPSON EULASTINE THOMPSON (HUSBAND & WIFE)
JOZSEF SZILAGYI ROSALIE R.G. SZILAGYI (HUSBAND & WIFE)
MICHAEL R. WILFLING ESTHER O. WILFLING (HUSBAND & WIFE)
ANGELA Y. WHITFIELD (UNMARRIED)
CARY M. MENDELSOHN MARILYN K. MENDELSOHN (HUSBAND & WIFE)
CATHY J. CIESLAK (UNMARRIED)
KENNETH S. BYERLY LISA K. BYERLY (HUSBAND & WIFE)
DONALD F. COFFEY ZITA M. COFFEY (HUSBAND & WIFE)
SAMUEL GORDON MARLENE O. GORDON (WIFE)
GREENE, L.E.
MICHAEL E. BODI DIANE BODI COURT (HUSBAND & WIFE)
STEPHEN P. HANSON MARGARET A. HANSON (HUSBAND & WIFE)
DONALD L. EMBRY MARLENE O. GORDON (WIFE)
PAULA A. EMBRY (HUSBAND & WIFE)
CARNEY WOLF PEN, LLC
AVINASH GOEL MADHU GOEL (HUSBAND & WIFE)
JOHN G. RINEHIMER ERICA RINEHIMER (WIFE)
STEPHEN T. MARRILLIA MARGARET A. MARRILLIA (HUSBAND & WIFE)
JOHN SHAPANUS SHARON SHAPANUS (HUSBAND & WIFE)
JOHN T. CANNON BRIDGET M. CANNON (HUSBAND & WIFE)
SARA C. DAVIS RYAN W. DAVIS (WIFE & HUSBAND)
DWAYNE ELISCO ABLE, SR. JULIANNA ABLE (HUSBAND & WIFE)
JOY ANN ADAMS (UNMARRIED)
AUGUST JAMES PISA MARGARET ANNE PISA (BOTH UNMARRIED)
WOLF PEN WOODS COMMUNITY ASSOC. INC.
JEFFERY S. THOMPSON (MARRIED)
D. SCOTT McCLINTON DENISE A. McCLINTON (HUSBAND & WIFE)
BRIDGEPOINTE SWIM AND TENNIS CLUB, INC.

PERM. EASEMENT FOR DRAINAGE
TEMP. EASEMENT FOR DIVERSION CONST. AND REVEGETATION
TEMP. ESMT. FOR ENTRANCE AND SLOPE CONST
TEMP. ESMT. FOR SLOPE CONST
TEMP. ESMT. FOR NOISE BARRIER CONST. AND REVEGETATION
TEMP. ESMT. FOR WALL CONST. AND REVEGETATION
TEMP. ESMT. FOR ENTRANCE CONST. AND SLOPE CONST.
TEMP. ESMT. FOR DIVERSION, ENTRANCE CONST. AND REVEGETATION
45' EMERGENCY ACCESS ESM'T

PROP. R/W & C.A.
PROP. & EXIST. R/W & C.A.
EXIST. R/W & C.A.
EXIST R/W

POB 10+19.12
PC 10+19.12
PT 11+25.80
POE 42+84.93
PT 40+72.44
POB 15+13.92
PT 10+73.76
PT 9+45.53
PC 9+06.19
POB 8+19.64
POB 24+72.09
PCC 82+14.14
PT 34+96.17

INSET
WOLF PEN
BRANCH ROAD
SCALE: 1"=100'

SCALE: 1"=50'

KY 841 RIGHT-OF-WAY DETAIL SHEET
ROW ℄ STA 72+00 TO STA 85+00

MicroStation v8.11.7.180 | E-SHEET NAME: | USER: dwright | DATE PLOTTED: January 27, 2012 | FILE NAME: T:\1865-DESIGN\CONTRACT PLAN SET\ROADWAY\RIGHT OF WAY\R06700RW.DGN

COUNTY OF	ITEM NO.	SHEET NO.
JEFFERSON	5-731.00	R62

REVISED ROW PLAN DATE: OCTOBER 1, 2010

RIGHT OF WAY PLANS

SEE INSET SHEET R72 FOR WOLF PEN BRANCH ROAD DIVERSION EASEMENT DETAILS

TEMP. ESMT. FOR DIVERSION CONST. AND REVEGETATION

CARNEY WOLF PEN, LLC.

PROSPECT CITY LIMITS

85+00 | 90+00 | 95+00

30+00 RAMP B | 25+00 RAMP B | 95+00 KY 841 SB

MATCHLINE STA 33+50 | MATCHLINE STA 21+00

MATCHLINE STA 85+00 | MATCHLINE STA 98+00

MATCHLINE STA 26+00

PC 27+27.65 | PC 28+37.69 | PC 95+82.73 | PT 21+54.70

PI 30+45.05

PT 33+62.23 | PC 36+30.52

ROW ℄ KY 841 SB POB 90+93.23

ROW ℄ KY 841 SB STA 91+00.00

S61°07'22"E | S64°08'29"E - 958.48' (987.13') | EXIST. R/W & C.A. | S64°58'10"E 535.76' | PROP. & EXIST. R/W & C.A.

N66°11'59"W (347.16') PROP. R/W & C.A. | N56°42'21"W - 204.85' | N64°24'41"W - 306.61' PROP. R/W & C.A.

S61°07'22"E ROW ℄ RAMP B

N65°36'42"W | N60°48'26"W ROW ℄ KY 841 SB

ROW ℄ KY 841

EXIST US 42 ENTRANCE RAMP

EXIST US 42 EXIT RAMP

EXIST KY 841 | N62°22'09"W

ROW ℄ RAMP A | N58°44'00"W

PROSPECT CITY LIMITS

PROP. & EXIST. R/W & C.A. N64°18'07"W - (501.79')

PERM. ESMT. FOR DRAINAGE

TEMP. ESMT FOR WALL CONST. AND REVEGETATION

N64°15'27"W - 266.40' | N64°17'32"W - 198.08' EXIST. R/W & C.A.

PROP. R/W & C.A. 237.48' | S60°09'26"E 194.79' | 81.87' | S64°32'14"E 99.27'

N64°42'07"W 29.27' | N60°17'02"W 57.10' | N57°19'15"E 54.62'

WYNDEFAIR COURT | OLDE OAK COURT

N64°13'51"W 128.43' | S38°01'08"E - 214.48' | N76°51'10"W - 187.41'

S59°15'30"E - 128.40' | N28°55'25"E 32.34'

S25°41'56"W - 125.23' | N71°22'43"E 129.14' | N01°13'08"W 162.96' | S25°42'50"W - 161.10' | N3°08'31"W - 234.73'

S54°52'37"W - 161.10' | N49°58'51"E 203.37' | S4°36'10"E 284.05' | S4°13'19"W 175.08'

PROPERTY OWNERS

P 48 — BRIDGEPOINTE SWIM AND TENNIS CLUB, INC.

P 72 — KENT RISEN, KAREN M. RISEN (HUSBAND & WIFE)

P 51 — DAVID R. DEATRICK, JR., PENNY C. DEATRICK (WIFE)

P 52 — GARY D. CHARMAN, RENEE M. CHARMAN (HUSBAND & WIFE)

P 53 — DONNA A. MEYER, JOHN C. MEYER (HUSBAND)

P 54 — JERRY YU, JING JUAN ZHENG (WIFE)

P 55 — DALE A. McCONKEY, SUSAN L. McCONKEY (HUSBAND & WIFE)

P 57 — DAVID W. SCHWYTZER, ANDREA KRISTOFY (HUSBAND & WIFE)

P 58 — SARA L. SEYAL (MARRIED)

JAMES R. RAPIER, DARLENE R. LEWIS (BOTH UNMARRIED)

FOR ROW INFORMATION ONLY

SCALE: 1"=50'

KY 841 RIGHT-OF-WAY DETAIL SHEET
ROW ℄ STA 85+00 TO STA 98+00

MicroStation v8.11.7.180 | E-SHEET NAME: | USER: dwright DATE PLOTTED: January 27, 2012 | FILE NAME: T:\1865-DESIGN\CONTRACT PLAN SET\ROADWAY\RIGHT OF WAY\R06800RW.DGN

COUNTY OF	ITEM NO.	SHEET NO.
JEFFERSON	5-731.00	R63

REVISED ROW PLAN DATE: DECEMBER 15, 2011

RIGHT OF WAY PLANS

ROW ℄ RAMP B
STA 12+50.00
BEGIN CONSTRUCTION

ROW ℄ RAMP A
STA 48+40.10
END CONSTRUCTION

CARNEY WOLF PEN, LLC. (P 49)

SOTERION CORPORATION (P 66)

PROSPECT CITY LIMITS

MATCHLINE STA 21+00

MATCHLINE STA 98+00

MATCHLINE STA 111+00

ROW ℄ KY 841 STA 109+93.84=
℄ US 42 STA 30+94.28

ROW ℄ KY 841 STA 100+81.25=
℄ RAMP A STA 41+63.00

SARA L. SEYAL (MARRIED) (P 58)

BYRON JUDSON GRIMES, III
KIMBERLY SUE GRIMES
(HUSBAND & WIFE) (P 59)

BRENT L. NEMEC
DIANA L. NEMEC (WIFE) (P 60)

DAVID W. SCHWYTZER
ANDREA KRISTOFF
(HUSBAND & WIFE) (P 57)

GEORGE H. GOLDSMITH JR.
LINDA JANE GOLDSMITH
(HUSBAND & WIFE)

JUAN MONTANO
STEPHANIE MONTANO
(HUSBAND & WIFE)

TRUSTEE OF THE
ROGER K. UPTON
LIVING TRUST

ROBERT R. GEORGE
SARA R. GEORGE
(HUSBAND & WIFE)

DMITRIY ZILBERMAN
JULIA ZILBERMAN
(HUSBAND & WIFE)

EDGAR D. VAUGHN
DORIS J. VAUGHN
(HUSBAND & WIFE)

ROBERT L. JACKSON
JANET M. JACKSON
(HUSBAND & WIFE)

ERIC A. WETSCH
CAROLYN S. WETSCH
(HUSBAND & WIFE)

FOREST GROVE CT

NEW BERN COURT

PERM. ESMT. FOR TUNNEL

TEMP. ESMT. FOR WALL CONST. AND REVEGETATION

FOR ROW INFORMATION ONLY


SCALE: 1"=50'

KY 841 RIGHT-OF-WAY DETAIL SHEET
ROW ℄ STA 98+00 TO STA 111+00

MicroStation v8.11.7.180 | E-SHEET NAME: | USER: dwright DATE PLOTTED: January 27, 2012 | FILE NAME: T:\1865-DESIGN\CONTRACT PLAN SET\ROADWAY\RIGHT OF WAY\R06900RW.DGN

COUNTY OF	ITEM NO.	SHEET NO.
JEFFERSON	5-731.00	R64

REVISED ROW PLAN DATE: DECEMBER 15, 2011

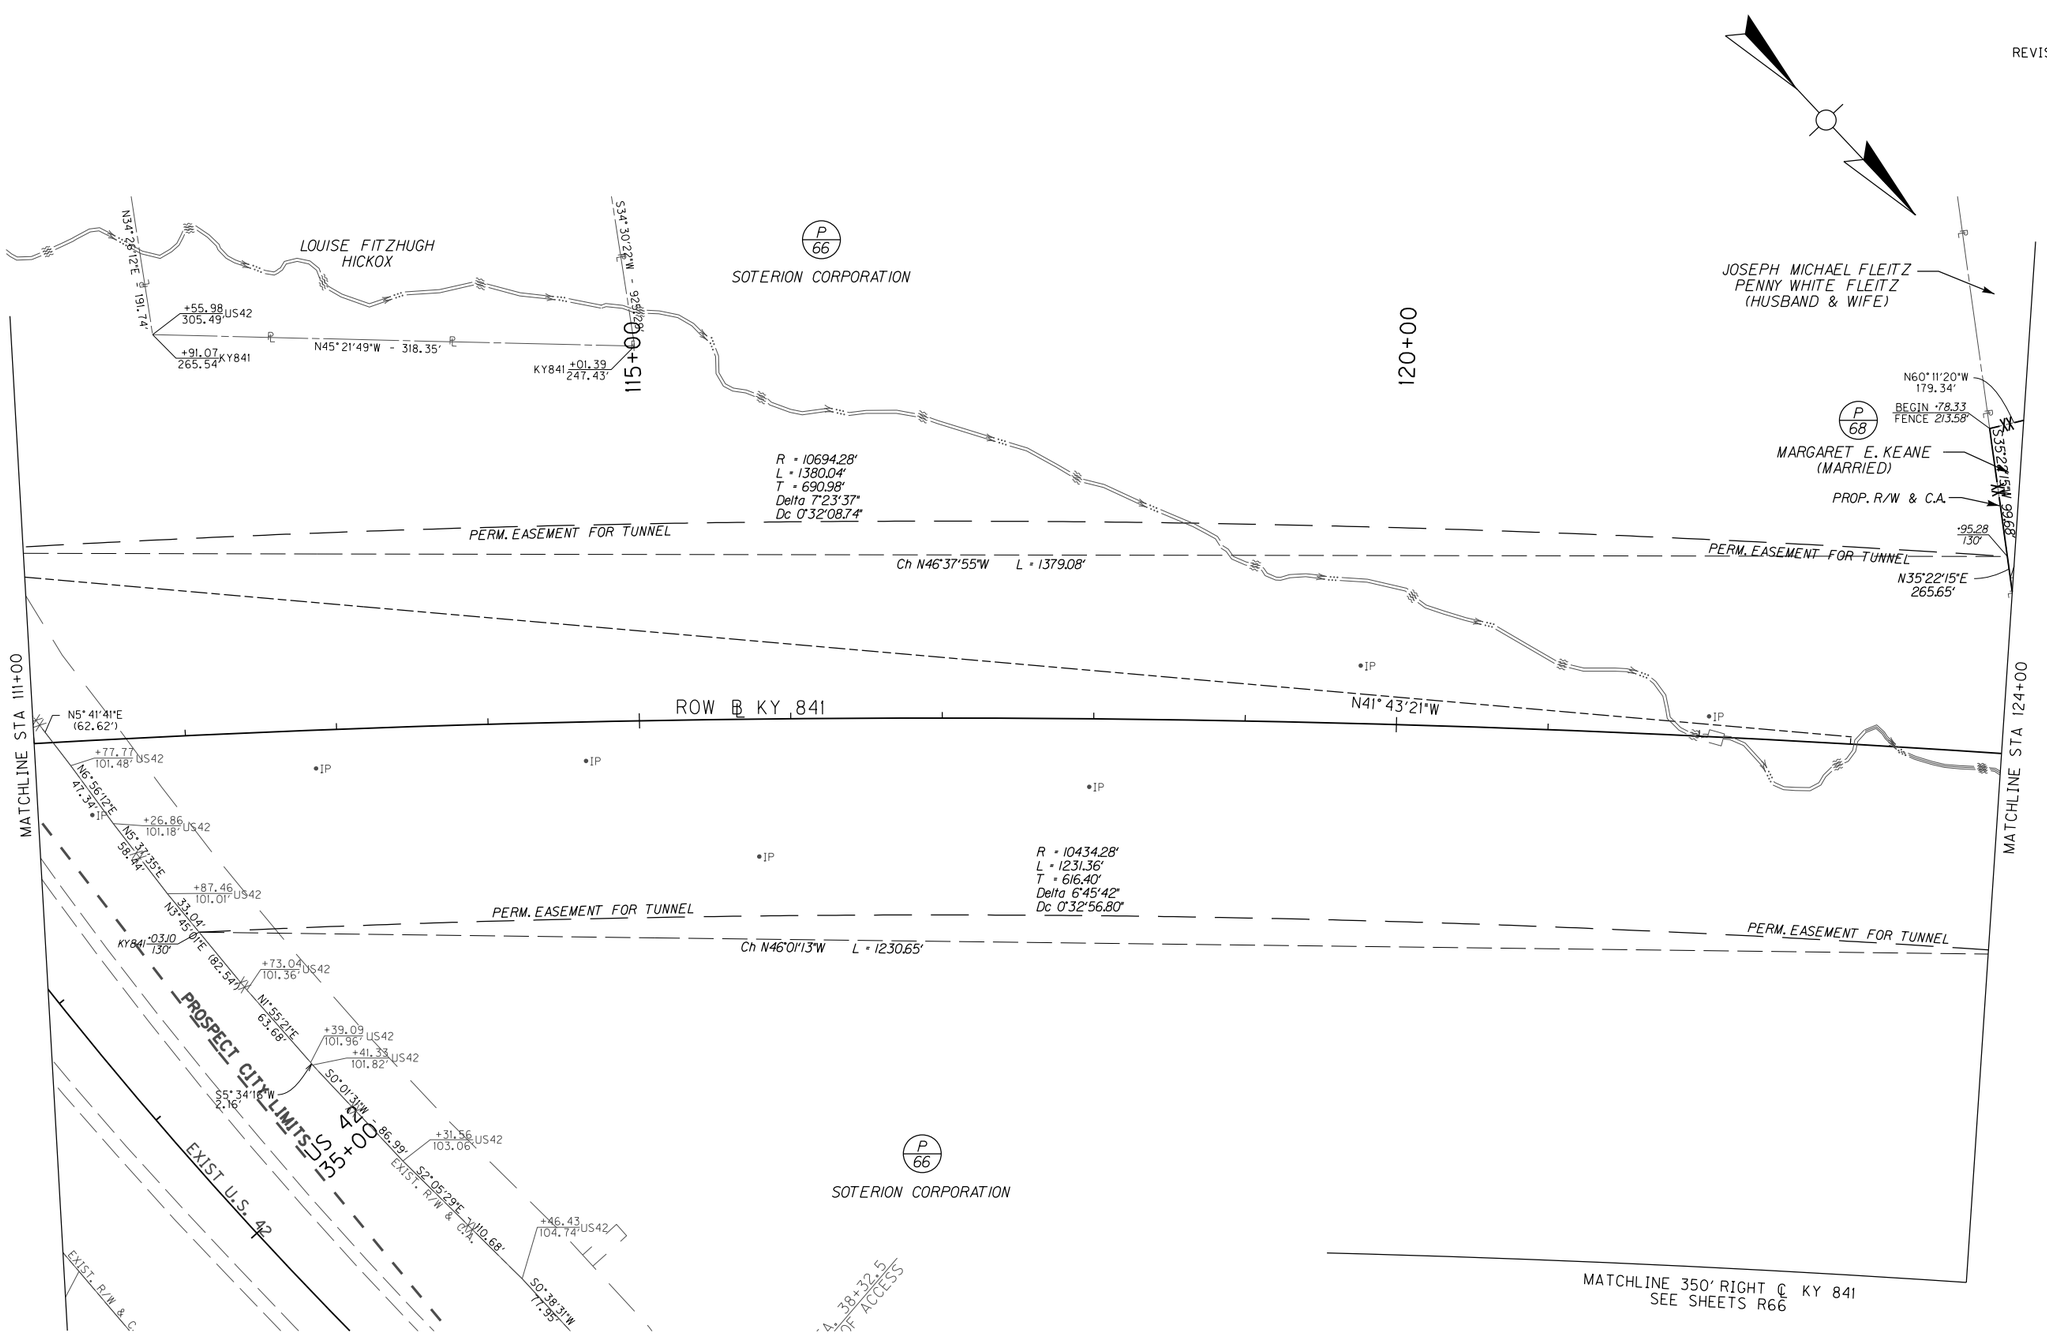

FOR ROW INFORMATION ONLY

RIGHT OF WAY PLANS

SCALE: 1"=50'

KY 841 RIGHT-OF-WAY DETAIL SHEET
ROW ℄ STA 111+00 TO STA 124+00

FILE NAME: T:\1865-DESIGN\CONTRACT PLAN SET\ROADWAY\RIGHT OF WAY\R07000RW.DGN
USER: dwright
DATE PLOTTED: January 27, 2012
E-SHEET NAME:
MicroStation v8.11.7.180

COUNTY OF	ITEM NO.	SHEET NO.
JEFFERSON	5-731.00	R65

REVISED ROW PLAN DATE: DECEMBER 15, 2011

ⓐ R = 50.00'
Ch = N76°52'09"E - 37.26'

ⓑ R = 50.00'
Ch = S54°27'48"E - 45.04'

ⓒ R = 50.00'
Ch = S09°48'00"W - 60.92'

ERIK K. OLSON
MARNIE L. OLSON
(BOTH UNMARRIED)

SHADOW WOOD LANE

SHADOW WOOD COURT

P 126 LOUIS F. BREIT
PAULETTE L. BREIT
(WIFE)

P 105 KYLE J. BROYLES, III
DAVID M. HARDESTY
(BOTH UNMARRIED)

KYOUNGWON CHO
(MARRIED)

SHARON LEE SHAFII
(UNMARRIED)

FAYE JAMES
(MARRIED)

HOSKINS BEACH RD

JOSEPH MICHAEL FLEITZ
PENNY WHITE FLEITZ
(HUSBAND & WIFE)

TEMP. ESMT. FOR STREAM RELOCATION AND REVEGETATION

TEMP. ESMT. FOR DRAINAGE CONST.

PERM. ESMT. FOR DRAINAGE

PERM. ESMT. FOR DRAINAGE & ACCESS

P 101 IAN S. KALINA
DENISE A. KALINA
(WIFE)

P 88 ELISABETH B. RIGGS
(UNMARRIED)
(LANDLOCKED)

P 98 GARY S. TRONZO &
HELEN KAY TRONZO
(WIFE)

TEMP. ESMT. FOR SAFETY WALL CONST., BUILDING REMOVAL AND REVEGETATION

TEMP. ESMT. FOR REVEGETATION AND SAFETY WALL CONST.

125+00

130+00

135+00

140+00

PROP. R/W & C.A.

℄ ACCESS ROAD

P 68 MARGARET E. KEANE
(MARRIED)

P 102 ALLEN GAMMEL
MADONNA GAMMEL (WIFE)

P 108 JO ELAINE BEATY
BRUCE M. HEIMAN
(HUSBAND & WIFE)

P 86 CHARLES L. DAVIS, JR.
DONNA J. DAVIS
(HUSBAND & WIFE)

P 90 MARY K. PITCHFORD,
TRUSTEE OF THE
LEONARD JOHN PITCHFORD, JR.
REVOCABLE TRUST

P 95 WILSON MCGRUDER

P 97

P 69 ROBERT N. MANN
IVY BARASH MANN
(WIFE)

POE 19+98.71
N45°43'49"E

PT 19+97.58

PC 19+62.49

PI 19+38.01

PI 19+80.14

PT 18+58.78

PC 18+76.33

ROW ℄ KY 841

P 103 REGINA H. SCHMIDT
(UNMARRIED)
PAUL J. SCHMIDT
(UNMARRIED)

ROWE HARPER
KAY O. HARPER
(HUSBAND & WIFE)

P 70 SANDRA
WATERBURY
HOBBS
(MARRIED)

P 73

P 89 ELIZABETH ULLMER MENDEL
(UNMARRIED)

P 87 KENT W. KILLION
GWEN H. KILLION
(HUSBAND & WIFE)

P 97 CATHY DUMSTORF
SHARI FOX
CINDY DUMSTORF
JAMES DUMSTORF

PERM. EASEMENT FOR TUNNEL

SHADOW WOOD DRIVE

P 66 SOTERION
CORPORATION

P 107 FRANK L. BROOKS
ANN H. BROOKS (WIFE)
(LANDLOCKED)

P 85 JANET MARIE DRAYER
DONALD HERBERT DRAYER
(CO-TRUSTEES)
(LANDLOCKED)

TEMP. ESMT. FOR BUILDING REMOVAL AND REVEGETATION

TEMP. ESMT. FOR BUILDING REMOVAL AND REVEGETATION

TEMP. ESMT.
FOR CONST.

LOUISVILLE &
JEFFERSON CO.
METRO SEWER

PERM. ESMT.
FOR DRAINAGE

TEMP. ESMT. FOR BUILDING REMOVAL AND REVEGETATION

P 50 THE HARBOR AT
HARRODS CREEK, INC.

P 104 ROBERT G. JACOBY TRUST
PAULINE R. JACOBY TRUST
(LANDLOCKED)

P 74 M. SAMANTHA SHAVER
(UNMARRIED)
(LANDLOCKED)

P 71 JOSEPH MICHAEL FLEITZ
PENNY JOYCE FLEITZ
(HUSBAND & WIFE)
(LANDLOCKED)

MATCHLINE
SEE SHEET R66

MATCHLINE STA 124+00

MATCHLINE STA 137+00

FOREST LAKE DRIVE

FOR ROW INFORMATION ONLY

RIGHT OF WAY PLANS

SCALE: 1"= 50'

KY 841 RIGHT-OF-WAY DETAIL SHEET
ROW ℄ STA 124+00 TO STA 137+00

FILE NAME: T:\1865-DESIGN\CONTRACT PLAN SET\ROADWAY\RIGHT OF WAY\R01OORW.DGN
USER: jhieronymus
DATE PLOTTED: January 27, 2012
E-SHEET NAME:
MicroStation v8.11.7.180

COUNTY OF	ITEM NO.	SHEET NO.
JEFFERSON	5-731.00	R66

REVISED ROW PLAN DATE: DECEMBER 15, 2011

DATE
CHECKED BY
DATE
APPROVED BY

E-SHEET NAME:

125+00

P 107
FRANK L. BROOKS
ANN H. BROOKS (WIFE)
(LANDLOCKED)

P 104
ROBERT G. JACOBY TRUST
PAULINE R. JACOBY TRUST
(LANDLOCKED)

P 74
M. SAMANTHA SHAVER
(UNMARRIED)
(LANDLOCKED)

P 71
JOSEPH MICHAEL FLEITZ
PENNY JOYCE FLEITZ
(HUSBAND & WIFE)
(LANDLOCKED)

P 50
THE HARBOR AT
HARRODS CREEK, INC.

P 66
SOTERION
CORPORATION

DRAIN ESMT
20' SEWER & DRAIN ESMT
EXIST R/W
SHADOW WOOD DRIVE
EXIST R/W
EXIST R/W
TEMP. ESMT. FOR BUILDING REMOVAL AND REVEGETATION
TEMP. ESMT. FOR BUILDING REMOVAL AND REVEGETATION
20' SEWER & DRAIN ESMT
PROP. R/W & C.A.
-49.79
130°
+88.84
308.40°
PERM. EASEMENT FOR TUNNEL
MATCHLINE 350' RIGHT ℄ KY 841
SEE SHEETS R64 & R65
MATCHLINE
SEE SHEET R65
US 42
50+00
EXIST R/W
U.S. 42
US 42
45+00

FOR ROW INFORMATION ONLY

RIGHT OF WAY PLANS

SCALE: 1"= 50'

KY 841 RIGHT-OF-WAY DETAIL SHEET
RIGHT STA 125+00

COUNTY OF	ITEM NO.	SHEET NO.
JEFFERSON	5-731.00	R67

REVISED ROW PLAN DATE: DECEMBER 15, 2011

FOR ROW INFORMATION ONLY

RIGHT OF WAY PLANS

ⓐ - N89°48'18"E - 28.88'
ⓑ - S85°24'58"E - 29.40'
ⓒ - S64°14'33"E - 20.56'

MARY M. KELLER REVOCABLE LIVING TRUST

JAMES W. CHANDLER ESTATE

CATHY DUMSTORF
SHARI FOX
CINDY DUMSTORF
JAMES DUMSTORF
(LANDLOCKED)

GARY S. TRONZO & HELEN KAY TRONZO (WIFE)

PERM. ESMT. FOR DRAINAGE

HOSKINS BEACH RD

WILSON MCGRUDER

HARRODS CREEK

VIRGINIA RUTH RAUH (UNMARRIED)

STEPHEN W. RAUH, JR.
MAUREEN S. RAUH (WIFE)

CHARLES E. SMITH
RITA G. SMITH
(HUSBAND & WIFE)

MICHAEL J. MCCANN & E. JEAN MCCANN (HUSBAND & WIFE)

TEMP. ESMT. FOR BUILDING REMOVAL AND REVEGETATION

HARRODS CREEK LAND MANAGEMENT ASSOCIATION, LTD.

ALICE DUPEE THOMPSON (UNMARRIED)

PAUL CASI
JOAN Y. CASI
(WIFE)

POB 41+51.85
PC 41+74.04
PI 42+85.80
PT 43+97.27
PI 48+64.34
PC 49+86.65
PT 49+49.46
SC 48+04.31
TS 47+54.31
PT 47+07.14
PC 46+78.45
PI 46+94.00

RIVER ROAD (KY 841)
EXIST. R/W

PROP. R/W & C.A.
TEMP. ESMT. FOR SLOPE CONST.
PROP. C.A.

WITNESS POST

MATCHLINE STA 137+00
MATCHLINE STA 150+00
MATCHLINE STA 49+50
MATCHLINE STA 53+15

ROW ℄ KY 841 STA 149+18.41= ℄ SHARED USE PATH STA 47+55.76
ROW ℄ KY 841 STA 148+48.09= ℄ RIVER ROAD STA 50+00.00
℄ SHARED USE PATH STA 46+61.00= ℄ RIVER ROAD STA 51+12.35

BEVERLY JEAN STEWART
LINDA GAYLE STEWART (DAUGHTER)
(BOTH UNMARRIED)

ANN M. HUGHES REAL ESTATE #1 LTD.

J. MICHAEL FLEITZ (MARRIED)

THE HARBOR AT HARRODS CREEK, INC.

MARINA DR

PERM. ESMT. FOR DRAINAGE

TEMP. ESMT. FOR BUILDING REMOVAL AND REVEGETATION

BUILDING K-6

- P 75 — DEBORAH V. THOMAS & BRUCE G. THOMAS (WIFE & HUSBAND)
- P 76 — JOHN EGER JR., JOAN C. EGER (HUSBAND & WIFE) CHRISTOPHER A. EGER (MARRIED)
- P 77 — RALPH H. SHAWLER REVOCABLE LIVING TRUST
- P 78 — PAULA L. COLLINS, G. SCOTT TALLENT (HUSBAND)
- P 79 — JACK D. WOOD (MARRIED)
- P 80 — THOMAS L. FORSHEE (UNMARRIED)

BUILDING K-5

- P 81 — ADRIENNE BYER (UNMARRIED)
- P 82 — WAYNE R. SCHNEIDER & SHERRY D. SCHNEIDER (WIFE)
- P 83 — LEWIS DAN (UNMARRIED)
- P 84 — JOHN K. KRULL (MARRIED)

ROW ℄ KY 841

N41° 43'21"W

SCALE: 1"=50'

KY 841 RIGHT-OF-WAY DETAIL SHEET
ROW ℄ STA 137+00 TO STA 150+00

MicroStation v8.11.7.180 | E-SHEET NAME: | USER: dwright DATE PLOTTED: January 27, 2012 | FILE NAME: T:\1865-DESIGN\CONTRACT PLAN SET\ROADWAY\RIGHT OF WAY\R0730ORW.DGN

COUNTY OF	ITEM NO.	SHEET NO.
JEFFERSON	5-731.00	R68

REVISED ROW PLAN DATE: JUNE 1, 2011

FILE NAME: T:\1865-DESIGN\CONTRACT PLAN SET\ROADWAY\RIGHT OF WAY\R07400RW.DGN
USER: dwright
DATE PLOTTED: January 27, 2012
E-SHEET NAME:
MicroStation v8.11.7.180

HARRODS CREEK LAND MANAGEMENT ASSOCIATION, LTD. (P 121)

TEMP. ESMT. FOR SLOPE CONST. AND REVEGETATION

TEMP. ESMT. FOR SLOPE CONST.

PROP. R/W

(LANDLOCKED)

150+00 SUP

155+00 SUP

160+00 SUP

PI 53+31.51

N62° 06' 00"W 244.21'

N23° 13' 56"E 106.74'

+88.99 387.94'

·58.58 313.03'

·84.34 311.93'

·60 302.89'

·29.40 301.45'

·34.17 291.24'

274.42'

N39° 17' 25"W

N62° 20' 31"W 351.33'

·61.86 426.54'

·77.83 420.55'

·63 414.97'

·06.07 468.80'

N19° 53' 33"W 309.17'

·50 300'

·60 285'

N33° 57' 26"W 111.02'

N49° 51' 09"W 176.78'

N61° 02' 37"W

N24° 08' 51"W

81.93'

·39.71 0.00'

TEMP. ESMT. FOR SLOPE CONST. (547.35') N62° 06' 00"W

MATCHLINE STA 49+50

ST 49+58.69

TS 49+89.63

SC 50+89.63

PAUL CASI
JOAN Y. CASI (WIFE) (P 118)

CS 55+58.60

116.34'

SS 56+47.59

SC 57+67.36

CS 59+81.48

SS 60+84.46

SC 61+93.21

·00 100'

·05.97 100'

N41° 43' 21"W (439.43')

PROP. C.A.

N41° 43' 21"W 405.97'

94.03'

N24° 08' 51"W

N52° 50' 22"W

PI 58+73.43

N41° 43' 21"W 500.00'

PROP. C.A.

N41° 43' 21"W 136.78'

MATCHLINE STA 63+00

MATCHLINE STA 150+00

MATCHLINE STA 163+00

N2° 17' 42.00"E 106.82'

·43.51 0.00'

ROW ℄ KY 841

N41° 43' 21"W

PT 49+60.15

189.45'

45+00 EAR

PI 43+42.59

N89° 39' 20"W

N32° 00' 22"W

PC 46+64.28

+10.10 177.36'

78.29'

31.06'

·41.26 0.00'

·49.59 0.00'

PT 44+61.11

S48° 16' 39"W

PI 48+65.87

211.64'

N14° 11' 00"E

361.83'

PAUL CASI
JOAN Y. CASI (WIFE) (P 118)

HARRODS CREEK LAND MANAGEMENT ASSOCIATION, LTD. (P 121)

MATCHLINE STA 53+15

PT 53+39.88

PT 40+96.22

PC 41+99.50

PC 39+55.15

40+00 EAR

S47° 01' 40"W (56.63')

S47° 57' 49"W 96.94'

N62° 20' 49"W 352.61'

·06.82 329.14'

·12.81 337.57'

·10.09 347.59'

·46.15 378.35'

S36° 30' 34"E 541.57'

84.20'

·30 388'

S62° 35' 00"E 395.96'

PROP. R/W & C.A.

·00 245'

·11.53 365.01'

·67.62 381.53'

PROP. R/W & C.A. 101.82'

46.91'

·17.31 373.51'

·73.53 389.99'

·87.95 443.19'

34.98 421.89'

TEMP. ESMT. FOR SLOPE CONST. STREAM RELOCATION AND REVEGETATION

EXIST R/W N13° 18' 53"E

EXIST R/W S14° 03' 07"W

J. MICHAEL FLEITZ (MARRIED) (P 117)

℄ RIVER ROAD STA 54+65.19 = ℄ EMERGENCY ACCESS ROAD STA 39+06.05

PP

N46° 57' 14"E 182.38'

+96.49 314.88'

RIVER ROAD

·20.21 0.00'

N62° 42' 43"W 182.08'

PI 40+27.01

S34° 08' 14"W 258.06'

+71.05 444.05'

PC 54+85.22

·97.21 456.55'

+97.21 BEGIN SLOPE CONST 445.67' FENCE

55+00

TEMP. ESMT. FOR

S48° 10' 00"E ROW

LOVEGILDO S. GARCIA JR. & ELISA B. GARCIA (WIFE)

ROBERT H. RICE SR.
PAULA L. RICE
(HUSBAND & WIFE) (P 119)

JAMES DONALD VANDERTOLL
SHANA HUNT VANDERTOLL
(HUSBAND & WIFE) (P 120)

HARRODS CREEK LAND MANAGEMENT ASSOCIATION, LTD. (P 121)

RIGHT OF WAY PLANS

FOR ROW INFORMATION ONLY

SCALE: 1"=50'

KY 841 RIGHT-OF-WAY DETAIL SHEET
ROW B STA 150+00 TO STA 163+00

COUNTY OF	ITEM NO.	SHEET NO.
JEFFERSON	5-731.00	R69

REVISED ROW PLAN DATE: OCTOBER 1, 2010

MATCHLINE STA 163+00

MATCHLINE STA 176+00

ROW, ℄ KY 841

N41° 43'21"W

TEMP. ESMT. FOR SLOPE CONST. AND REVEGETATION

PROP. R/W

PROP. R/W & C.A.

PROP. C.A.

EXIST R/W

TEMP. ESMT. FOR PAVEMENT REMOVAL AND SLOPE CONSTRUCTION

TEMP. ESMT. FOR BUILDING AND PAVEMENT REMOVAL, SLOPE CONSTRUCTION AND REVEGETATION

(LANDLOCKED)

TRANSYLVANIA AVE.

P/121 HARRODS CREEK LAND MANAGEMENT ASSOCIATION, LTD.

P/122 PETE HANEKAMP AMY HANEKAMP (HUSBAND & WIFE)

P/123 DAVID M. WILL REBECCA H. WILL (WIFE)

P/125 JACQUELINE H. EVANS (MARRIED)

P/136 JAMES C. CARPENTER (MARRIED)

P/100 DAVID B. BAUGHMAN & SUE E. BAUGHMAN (BOTH SINGLE)

P/127 LOUISVILLE WATER COMPANY

FOR ROW INFORMATION ONLY

RIGHT OF WAY PLANS

KY 841 RIGHT-OF-WAY DETAIL SHEET
ROW ℄ STA 163+00 TO STA 176+00

SCALE: 1"=50'

MicroStation v8.11.7.180 | E-SHEET NAME: | USER: dwright DATE PLOTTED: January 27, 2012 | FILE NAME: T:\1865-DESIGN\CONTRACT PLAN SET\ROADWAY\RIGHT OF WAY\R0750ORW.DGN

COUNTY OF	ITEM NO.	SHEET NO.
JEFFERSON	5-731.00	R70

REVISED ROW PLAN DATE: DECEMBER 15, 2011

MATCHLINE STA 176+00

180+00

185+00

190+00

ROW ℄ KY 841

N41° 43'21"W

STA 187+50.96 ROW ℄ KY 841 (SECTION 4) BACK =
STA 187+40.00 ℄ KY 841 (SECTION 5) AHEAD
N 3089241.893
E 1241697.2124

PROP. R/W & C.A.

N41°43'21"W (500')

N41°43'21"W 500'

N41°43'21"W 65.28'

N41°43'21"W 190.42'

N41°43'21"W 63.76'

S41°43'21"E (500')

S41°43'21"E 500'

S41°43'21"E 100'

S42°33'19"E 107.21'

S42°33'19"E 91.85'

S42°33'19"E 80.10'

N16°25'38"E 100.00'

N16°35'57"E 100.00'

N73°24'03"W 243.88'

S73°24'03"E 216.31'

N73°24'03"W 189.02'

S73°24'03"E 242.98'

S73°24'03"E 162.58'

S73°24'03"E 163.67'

S73°24'03"E 242.38'

S16°25'38"W 83.14'

16.86'

21.21'

32.10'

PAULINE BEST JENSEN
DEENA J. JENSEN
& ET AL.
P 127

LOUISVILLE WATER
COMPANY
P 127

ROBERTA WECK
(UNMARRIED)

P 128
STAN MOORE
MARY BETH MOORE
(HUSBAND & WIFE)

P 129
ROGER LENKOFF
(UNMARRIED)

P 130
ROBERT T. LITER
MARGARET G. LITER (WIFE)

P 131
JOHN L. LONG
(UNMARRIED)
93.46'

P 132
JULIE VATTER
(UNMARRIED)

P 133
ERWIN F.
HARTMANN
(UNMARRIED)

TATULYA TIWARI
MANISHA SHARMA
(BOTH UNMARRIED)

DEEPAK TIWARI
PUSHPA TIWARI
(HUSBAND & WIFE)

TRANSYLVANIA BEACH ROAD

PERM. ESMT. FOR
DRAINAGE AND
REVEGATATION

ROW ℄ KY 841 STA 189+90.00
END RIGHT-OF-WAY

LSIORBP SECTION 5
TO BE CONSTRUCTED
BY OTHERS

STA 187+50.96 ROW ℄ KY 841
END CONSTRUCTION

OPEN PIPE

IP

FOR ROW INFORMATION ONLY

RIGHT OF WAY PLANS

SCALE: 1"=50'

KY 841 RIGHT-OF-WAY DETAIL SHEET
ROW ℄ STA 176+00 TO STA 189+90

MicroStation v8.11.7.180
E-SHEET NAME:
USER: dwright
DATE PLOTTED: January 27, 2012
FILE NAME: T:\1865-DESIGN\CONTRACT PLAN SET\ROADWAY\RIGHT OF WAY\R0760ORW.DGN