PROJECT	DESIGNATION
1383332	See Below
CONTRACT	
Range 37053	

DES. NO.	ROADWAY DESCRIPTION
1383332	I-69 Added Travel Lanes S.R. 37 to Exit 210
1383336	Section A2
1383337	Section C
1383489	I-69/Campus Parkway Interchange Modification

DES. NO.	STRUCTURE DESCRIPTION
1383486	(I69-6-05313 DNBL, I-69 NB over Sand Creek)
1383487	(I69-6-05313 DSBL, I-69 NB over Sand Creek)
1006439	(I69-29-08.80, Small Structure at Sta. 489+99.60 "A")
1383488	(I69-8-05315 B, Brooks School Road over I-69)
1383509	(I69-6-05318 DNBL, I-69 NB over Mud Creek)
1383510	(I69-6-05318 DSBL, I-69 NB over Mud Creek)
1006512	(I69-6-05320 DNBL, I-69 NB over Thorpe Creek)
1383513	(I69-6-05320 DSBL, I-69 NB over Thorpe Creek)
1006514	(I69-6-05321 DNBL, I-69 NB over SR 13)
1383515	(I69-6-05321 DSBL, I-69 NB over SR 13)
	I-69 NB over Foster Creek
	I-69 NB over Foster Creek

R-37053
SET 3 OF 12

INDIANA DEPARTMENT OF TRANSPORTATION

SIGN PLANS

ROUTE: I-69 FROM: RP 204+50 TO: RP 219+50
PROJECT NO. 1383332 P.E.
R/W
1383332 CONST.

This project begins approx. 0.40 mile south of 116th Street at Station 263+40.00 Line "A" (RP 204+50) and ends 0.93 miles north of State Road 38 at Station 133+55.00 Line "C" (RP 219+50) for a project length of approximately 15.55 miles. The project is within Section 1 of Township 17 North, Range 4 East, and Section 6 in Township 17 North, Range 5 East, and Sections 22, 23, 24, 26, 27, 28, 31, 32, 33 of Township 18 North, Range 5 East, and Sections 19, 20, 21, 23, 24 of Township 18 North, Range 6 East, and Sections 17, 18, 19, of Township 18 North, Range 7 East. The project is located in Delaware, and Fall Creek Townships of Hamilton County, and in Green and Fall Creek Townships in Madison County.

Gross Length: 15.546 Miles
Net Length: 15.445 Miles
Maximum Grade: 3.61 %

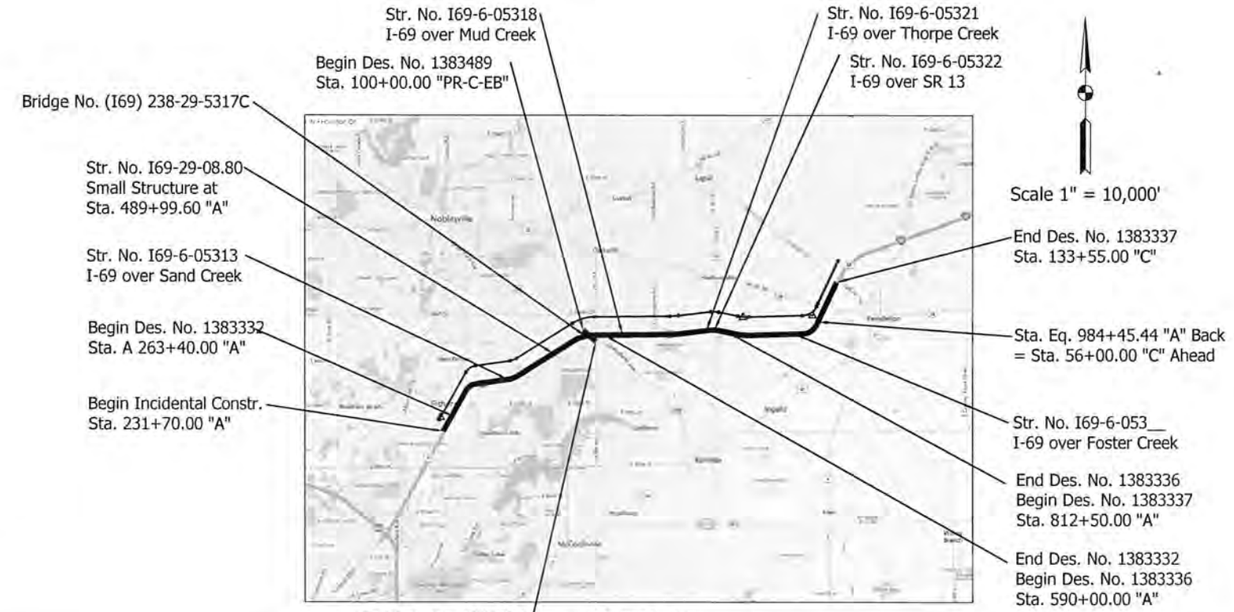

LOCATION MAP

PROJECT LOCATION SHOWN BY

LAT: 39°59'27" LONG: 85°53'25"

HUC 05120201090040
05120201090010
05120201110040
05120201110030
05120201100130
05120201100090
05120201100080

INDIANA DEPARTMENT OF TRANSPORTATION
STANDARD SPECIFICATIONS DATED 2016
TO BE USED WITH THESE PLANS

MajorMoves 2020

UNITED Consulting
1625 N. Post Road
Indianapolis, IN 46219
Phone 317-895-2585
Fax 317-895-2596
www.ucindy.com

MICHAEL A. ROWE REGISTERED No. 10001062 STATE OF INDIANA PROFESSIONAL ENGINEER

PLANS PREPARED BY: _____ PHONE NUMBER

CERTIFIED BY: Michael A. Rowe 9-17-15 08/01/2015 DATE

APPROVED FOR LETTING: _____ INDIANA DEPARTMENT OF TRANSPORTATION DATE

SURVEY BOOK	DESIGNATION 1383332
	SHEETS 1 of 121
CONTRACT R-37053	PROJECT 1383332

UTILITIES

Communication

AT&T Indiana
5858 N. College Ave.
Indianapolis, IN 46220
Brian Cravens 317-252-5003
bc3785@att.com

Bright House Networks, LLC
3030 Roosevelt Ave.
Indianapolis, IN 46218
Danny Spears 317-710-2467
Danny.Spears@mybrighthouse.com

Centurylink
50 N. Jackson St.
Franklin, IN 46131
Larry Talbot
Larry.A.Talbot@centurylink.com

City of Fishers
1 Municipal Drive
Fishers, IN 46038
Tami Otto 317-595-3160
ottot@fishers.in.us

Fiber Technologies Networks, LLC
5650 Rockway Drive
New Palestine, IN 46163
Patrick Taylor 317-997-6419
pattaylor4353@gmail.com

First Mile Technologies, Inc.
750 Liberty Drive
Westfield, IN 46074
Jeff Lacer 317-569-2800
lacerj@gotown.net

Frontier Communications
8001 W. Jefferson Blvd.
Fort Wayne, IN 46804
Steve Costlow 317-984-9010
Steve.Costlow@ftr.com

Indiana Fiber Network, LLC
5650 Rockway Drive
New Palestine, IN 46163
Patrick Taylor 317-997-6419
pattaylor4353@gmail.com

Level 3 Communications
1025 Eldorado Blvd.
Broomfield, CO 80021
Tim Boykin 720-888-7280
tim.boykin@level3.com

Windstream Communiations
5020 Smythe Drive
Evansville, IN 47715
Jeff Taylor 309-838-0788
Jeff.taylor@windstream.com

Zayo Bandwidth Indiana, LLC
701 W. Henry St, Suite 201
Indianapolis, IN 46225
Jim Kellam 317-524-5712
jim.kellam@zayo.com

Cable TV

Comcast of Indianapolis, LP
5330 East 65th Street
Indianapolis, IN 46220
Tom Spencer 317-752-9426
tspencer@telecomplacement.com

Sanitary Sewer

Citizens Energy Group
2150 Dr. Martin Luther King Jr. Street
Indianapolis, IN 46202
Tracey Trimpe 317-429-3991
ttrimpe@citizensenergygroup.com

City of Fishers
1 Municipal Drive
Fishers, IN 46038
Tami Otto 317-595-3160
ottot@fishers.in.us

City of Noblesville Sanitary
16 S 10th Street
Noblesville, IN 46060
John Beery 317-776-6330
Jbeery@noblesville.in.us

Fall Creek Regional Waste District
PO Box 59
Pendelton, IN 46064
Tim McCurdy 765-778-7544
tmccurdy@fcrwd.com

Hamilton Southeastern Utilities
11901 Lakeside Drive
Fishers, IN 46038
Tom Kallio 317-690-1573
tkallio@samcoinc.us

Gas

Citizens Energy Group
2150 Dr. Martin Luther King Jr. Street
Indianapolis, IN 46202
Richard Miller, Jr. 317-927-4684
rmiller@citizensenergygroup.com

Town of Lapel Utilities
PO Box 999
Lapel, IN 46051
Marlin Johnson 765-208-0696
jmj8pt@aol.com

Vectren Energy (Anderson)
2001 Rev Jt Menifee Street
Anderson, IN 46016-3741
Mike Johnson 765-648-3205
mejohnson@vectren.com

Vectren Energy (Noblesville)
16000 Allisonville Road - PO Box 1700
Noblesville, IN 46204
Brian Harger 317-776-5534
bharger@vectren.com

Lighting

City of Fishers
1 Municipal Drive
Fishers, IN 46038
Tami Otto 317-595-3160
ottot@fishers.in.us

City of Noblesville
16 S. 10th Street
Noblesville, IN 46060
John Beery 317-776-6300
jbeery@noblesville.in.us

INDOT Lighting
Prakash Patel 317-233-3702
prpatel@indot.in.gov

Water

Citizens Energy Group
2150 Dr. Martin Luther King Jr. Street
Indianapolis, IN 46202
Mike Picklesimer 317-965-2166
Mpicklesimer@citizensenergygroup.com

Indiana American Water Company
555 East County Line Road Suite 201
Greenwood, IN 46142
Ezat Nayeri 317-885-2447
Ezat.Nayeri@amwater.com

Town of Ingalls
5835 Lawton Loop East Drive
Indianapolis, IN 46216
Lou Savka 317-377-5230
lsavka@triadassoc.net

Storm Water

City of Fishers
1 Municipal Drive
Fishers, IN 46038
Tami Otto 317-595-3160
ottot@fishers.in.us

City of Noblesville
16 S. 10th Street
Noblesville, IN 46060
John Beery 317-776-6300
Jbeery@noblesville.in.us

Electric

Duke Energy Indiana, Inc.
1619 W. Deffenbaugh St.
Kokomo, IN 46902
Connie Maus 765-454-6180
connie.maus@duke-energy.com

Indianapolis Power & Light
1230 W. Morris Street
Indianapolis, IN 46221
Rhonda Williams 317-261-5203
Rhonda.Williams@aes.com

Petroleum

Marathon Pipe Line, LLC
20-C Industrial Drive
Lexington, OH 44904
Greg Newman 419-564-8826
gcnewman@marathonpetroleum.com

Telephone

AT&T - LNS
5650 Rockway Drive
New Palestine, IN 46163
Patrick Taylor 317-997-6419
pattaylor4353@gmail.com

Traffic Structures

HERE
425 West Randolph
Chicago, IL 60606
Alexandra Archer 773-747-4247
Alexandra.Archer@HERE.com

Miscellaneous

INDOT Snow & Ice Program
Phil Ivy 812-746-9652
pivy@indot.in.gov

ITS Technology Deployment Division
8620 East 21st Street
Indianapolis, IN 46219
Konstantin Veygman 317-899-8606
kveygman@indot.in.gov

GENERAL NOTES

XX All earth shoulders, median areas, and cut and fill slopes shall be plain or mulch seeded except where sodding is specified.

XX Required General Notes

REVISIONS

SHEET NO.	DATE	REVISED

INDEX

SHEET NO.	DRAWINGS INDEX
1	TITLE
2	INDEX AND GENERAL NOTES
3-54	EXISTING SIGN PLANS
55-109	PROPOSED SIGN PLANS
110-113	PANEL SIGN DETAILS
114-115	PANEL SIGN SUMMARY SHEET
116-121	SHEET SIGN & POST SUMMARY SHEET

TRAFFIC DATA		I-69 LINE "A" FROM SR 37 TO SOUTHEASTERN PKWY	I-69 LINE "A" FROM SOUTHEASTERN PKWY TO SR 13	I-69 - LINE "A' AND "C" FROM SR 13 TO SR 38	LINE "116th SB Ramp"	LINE "SR 13"
A.A.D.T.	(2015)	63,440 V.P.D.	56,140 V.P.D.	60,446 V.P.D.	12,350 V.P.D.	12,472 V.P.D.
A.A.D.T.	(2035)	83,850 V.P.D.	66,190 V.P.D.	74,785 V.P.D.	15,670 V.P.D.	18,213 V.P.D.
D.H.V.	(2035)	5,870 V.P.H.	5,296 V.P.H.	4,580 V.P.H.	1,411 V.P.H.	1,329 V.P.H.
DIRECTIONAL DISTRIBUTION		53% NB	49% NB	54% NB	100%	40%
TRUCKS		20% A.A.D.T.	10% A.A.D.T.	18% A.A.D.T.	5% A.A.D.T.	13% A.A.D.T.
		14% D.H.V.	5% D.H.V.	28% D.H.V.	3% D.H.V.	13% D.H.V.
DESIGN DATA						
DESIGN SPEED		70 M.P.H.	70 M.P.H.	70 M.P.H.	35/60 M.P.H.	40 M.P.H.
PROJECT DESIGN CRITERIA		Partial Reconstruction (4R) (Freeway)	Partial Reconstruction (4R) (Freeway)	Partial Reconstruction (4R) (Freeway)	Partial Reconstruction (4R) (Freeway)	3R (Non-Freeway)
FUNCTIONAL CLASSIFICATION		Interstate	Interstate	Interstate	Principal Arterial	State Collector
RURAL/URBAN		Urban (Intermediate)	Rural	Rural	Urban (Intermediate)	Urban (Intermediate)
TERRAIN		Level	Level	Level	Level	Level
ACCESS CONTROL		Full	Full	Full	Full	Full

TRAFFIC DATA		LINE "PR-RAMP SW-E" and LINE "PR-RAMP SW-W"	LINE "PR-RAMP SE-W" and LINE "PR-RAMP SE-E"	LINE "PR-RAMP NE-E" and LINE "PR-RAMP NE-W"	LINE "PR-RAMP NW-E" and LINE "PR-RAMP NW-W"	
A.A.D.T.	(2015)	8,790 V.P.D.	5,980 V.P.D.	5,750 V.P.D.	8,400 V.P.D.	
A.A.D.T.	(2035)	11,450 V.P.D.	7,640 V.P.D.	7,210 V.P.D.	10,700 V.P.D.	
D.H.V.	(2035)	1,650 V.P.H.	800 V.P.H.	800 V.P.H.	1,430 V.P.H.	
DIRECTIONAL DISTRIBUTION		100%	100%	100%	100%	
TRUCKS		2.3% A.A.D.T.	2.2% A.A.D.T.	2.3% A.A.D.T.	2.3% A.A.D.T.	
		0.3% D.H.V.	3.0% D.H.V.	3.0% D.H.V.	0.7% D.H.V.	
DESIGN DATA						
DESIGN SPEED		25 M.P.H.	25 M.P.H.	25 M.P.H.	25 M.P.H.	
PROJECT DESIGN CRITERIA		Reconstruction (Non-Freeway)	Reconstruction (Non-Freeway)	Reconstruction (Non-Freeway)	Reconstruction (Non-Freeway)	
FUNCTIONAL CLASSIFICATION		Principal Arterial	Principal Arterial	Principal Arterial	Principal Arterial	
RURAL/URBAN		Urban (Intermediate)	Urban (Intermediate)	Urban (Intermediate)	Urban (Intermediate)	
TERRAIN		Level	Level	Level	Level	
ACCESS CONTROL		Full	Full	Full	Full	

UNITED Consulting
1625 N. Post Road
Indianapolis, IN 46219
Phone 317-895-2585
Fax 317-895-2596
www.ucindy.com

MATHEW A. TAYLOR REGISTERED No. 10200109 STATE OF INDIANA PROFESSIONAL ENGINEER

RECOMMENDED FOR APPROVAL: Matthew Taylor 9/15/15
DESIGN ENGINEER DATE

DESIGNED: JRA DRAWN: DJZ
CHECKED: MAT CHECKED: ATW

INDIANA DEPARTMENT OF TRANSPORTATION

INDEX SHEET

SCALE	BRIDGE FILE
N/A	
	DESIGNATION
	1383332
SURVEY BOOK	SHEETS
	2 of 121
CONTRACT	PROJECT
R-37053	1383332

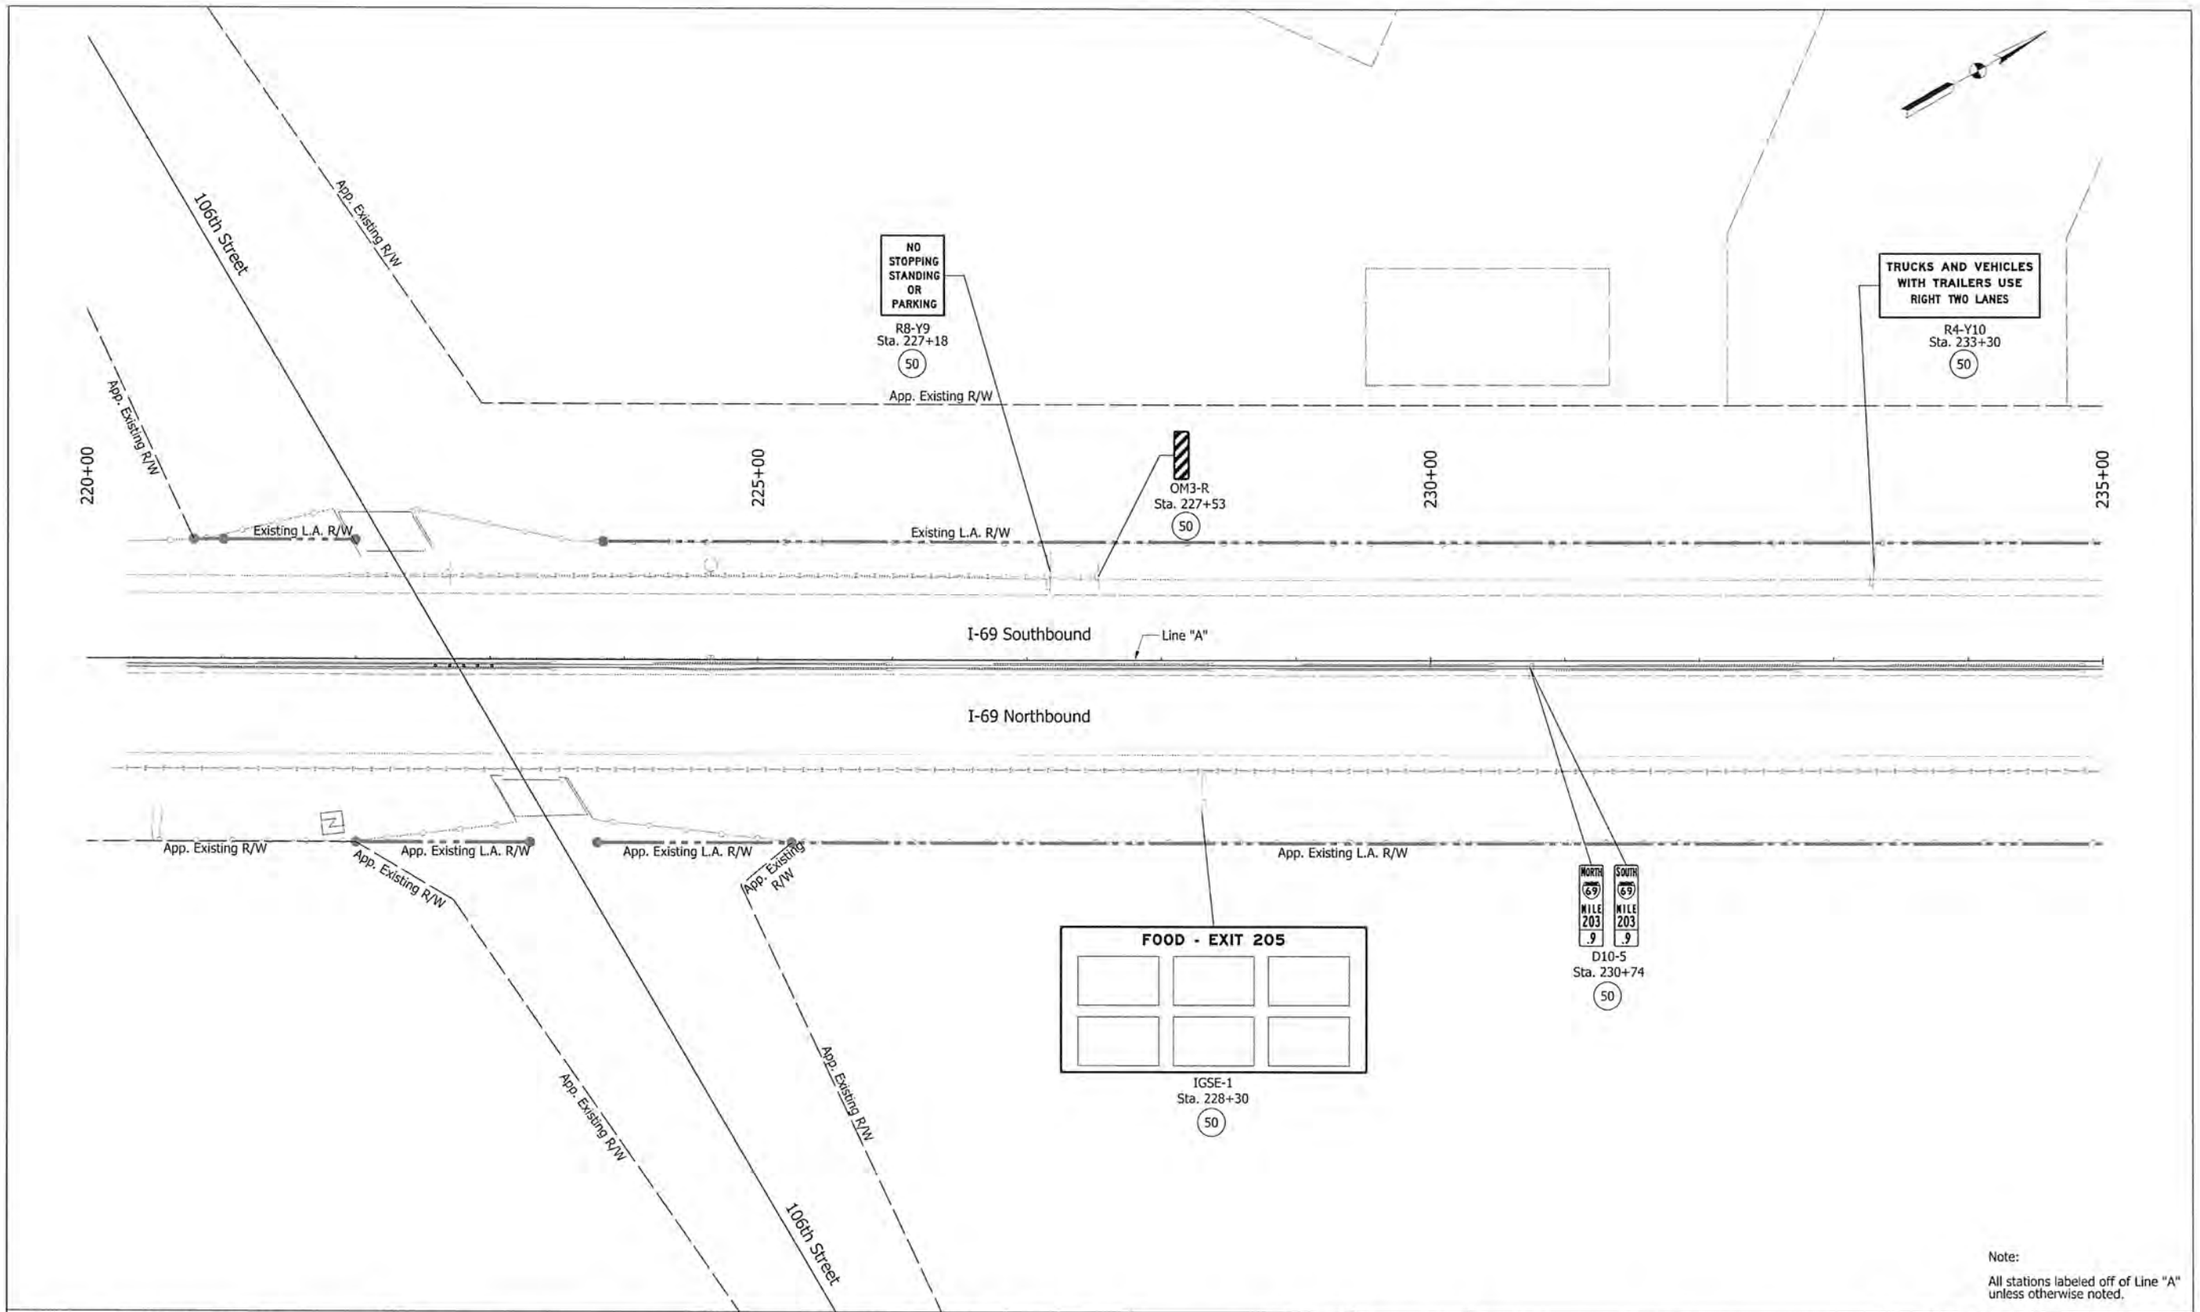

Note:

All stations labeled off of Line "A" unless otherwise noted.

IGDE - Interstate Guide Directional Existing Sign
IGDOE- Interstate Guide Directional Overhead Existing Sign
IGSE - Interstate Guide Service Existing Sign
IGIE - Interstate Guide Information Existing Sign
(50) - No change required to existing sign and supports.

(52) - Remove existing sheet sign from supports.
(53) - Remove existing panel sign from overhead sign structure.
(56) - Remove existing sheet sign and supports.
(57) - Remove existing ground mounted panel sign, supports and foundations.
(58) - Remove existing overhead sign, supports, and foundations.
(60) - Existing panel sign on new supports.
(61) - Existing panel sign on new overhead structure.

MATTHEW A. TAYLOR REGISTERED PROFESSIONAL ENGINEER INDIANA

RECOMMENDED FOR APPROVAL _____ DESIGN ENGINEER 9/15/15 DATE

DESIGNED: ATW	DRAWN: JNII
CHECKED: MAT	CHECKED: MAT

INDIANA
DEPARTMENT OF TRANSPORTATION

EXISTING SIGNING PLAN
STA. 220+00 - STA. 235+00 "A"

HORIZONTAL SCALE	BRIDGE FILE
1" = 50'	
VERTICAL SCALE	DESIGNATION
N/A	1383332
SURVEY BOOK	SHEETS
ELECTRONIC	3 of 121
CONTRACT	PROJECT
R-37053	1383332

IP_PWP:dms04740\Sht_EX_Signing Plan_50_01.dgn
07-MAY-2015

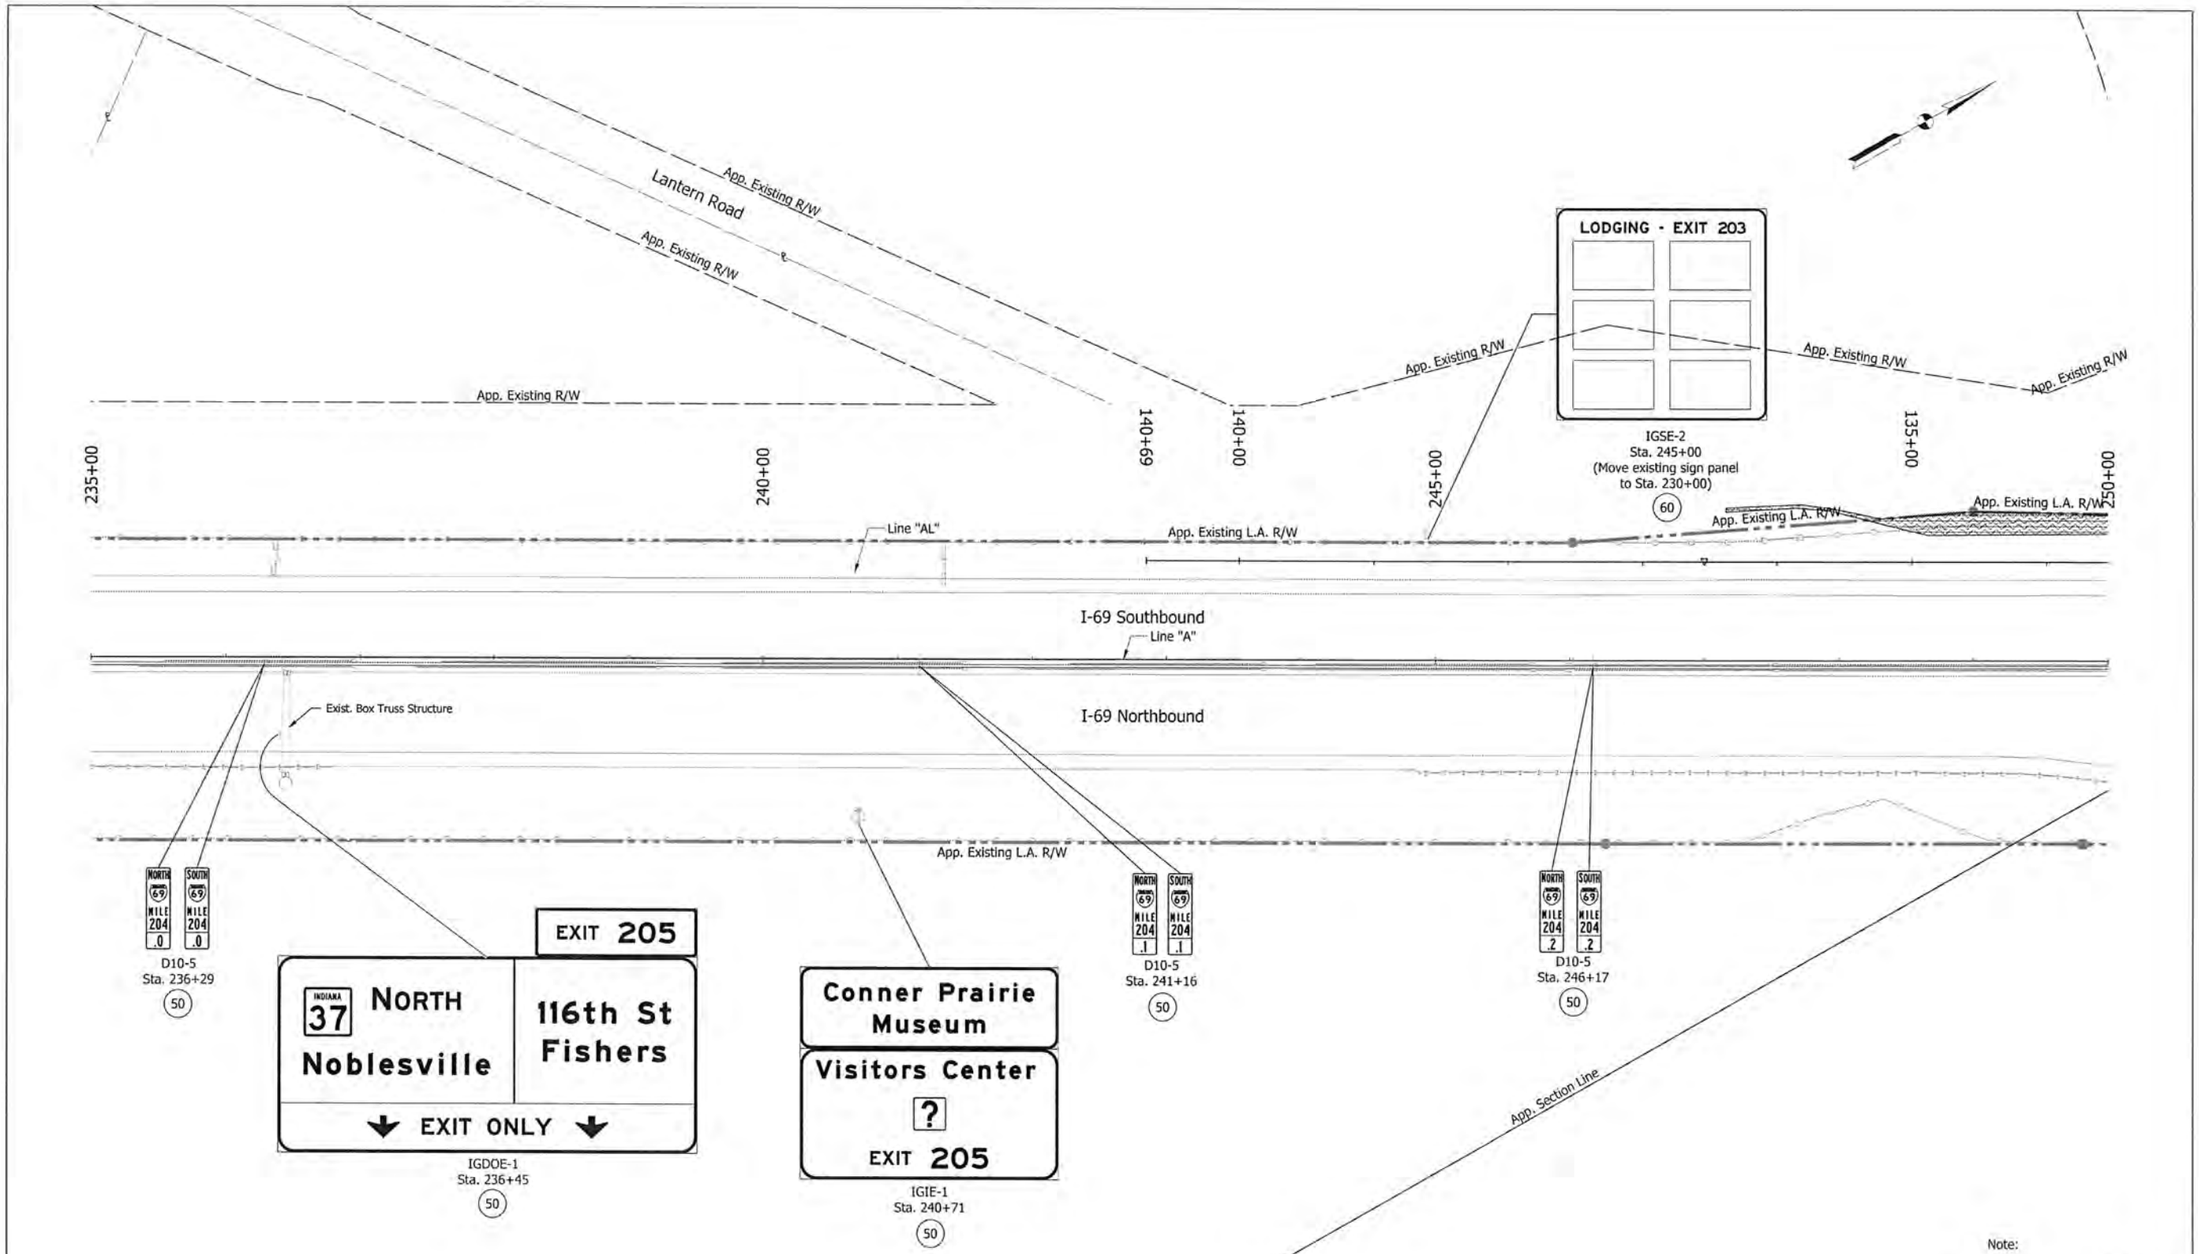

Note:

All stations labeled off of Line "A" unless otherwise noted.

IGDE - Interstate Guide Directional Existing Sign
IGDOE - Interstate Guide Directional Overhead Existing Sign
IGSE - Interstate Guide Service Existing Sign
IGIE - Interstate Guide Information Existing Sign
(50) - No change required to existing sign and supports.

(52) - Remove existing sheet sign from supports.
(53) - Remove existing panel sign from overhead sign structure.
(56) - Remove existing sheet sign and supports.
(57) - Remove existing ground mounted panel sign, supports and foundations.

(58) - Remove existing overhead sign, supports, and foundations.
(60) - Existing panel sign on new supports.
(61) - Existing panel sign on new overhead structure.

MATTHEW A. TAYLOR REGISTERED PROFESSIONAL ENGINEER INDIANA

RECOMMENDED FOR APPROVAL _____ DESIGN ENGINEER 7/15/15 DATE

DESIGNED: ATW DRAWN: JNH
CHECKED: MAT CHECKED: MAT

INDIANA
DEPARTMENT OF TRANSPORTATION

EXISTING SIGNING PLAN
STA. 235+00 - STA. 250+00 "A"

HORIZONTAL SCALE	BRIDGE FILE
1" = 50'	
VERTICAL SCALE	DESIGNATION
N/A	1383332
SURVEY BOOK	SHEETS
ELECTRONIC	4 of 121
CONTRACT	PROJECT
R-37053	1383332

IP_PWP:dms04740\Sht_EX_Signing Plan_50_02.dgn
07-MAY-2015

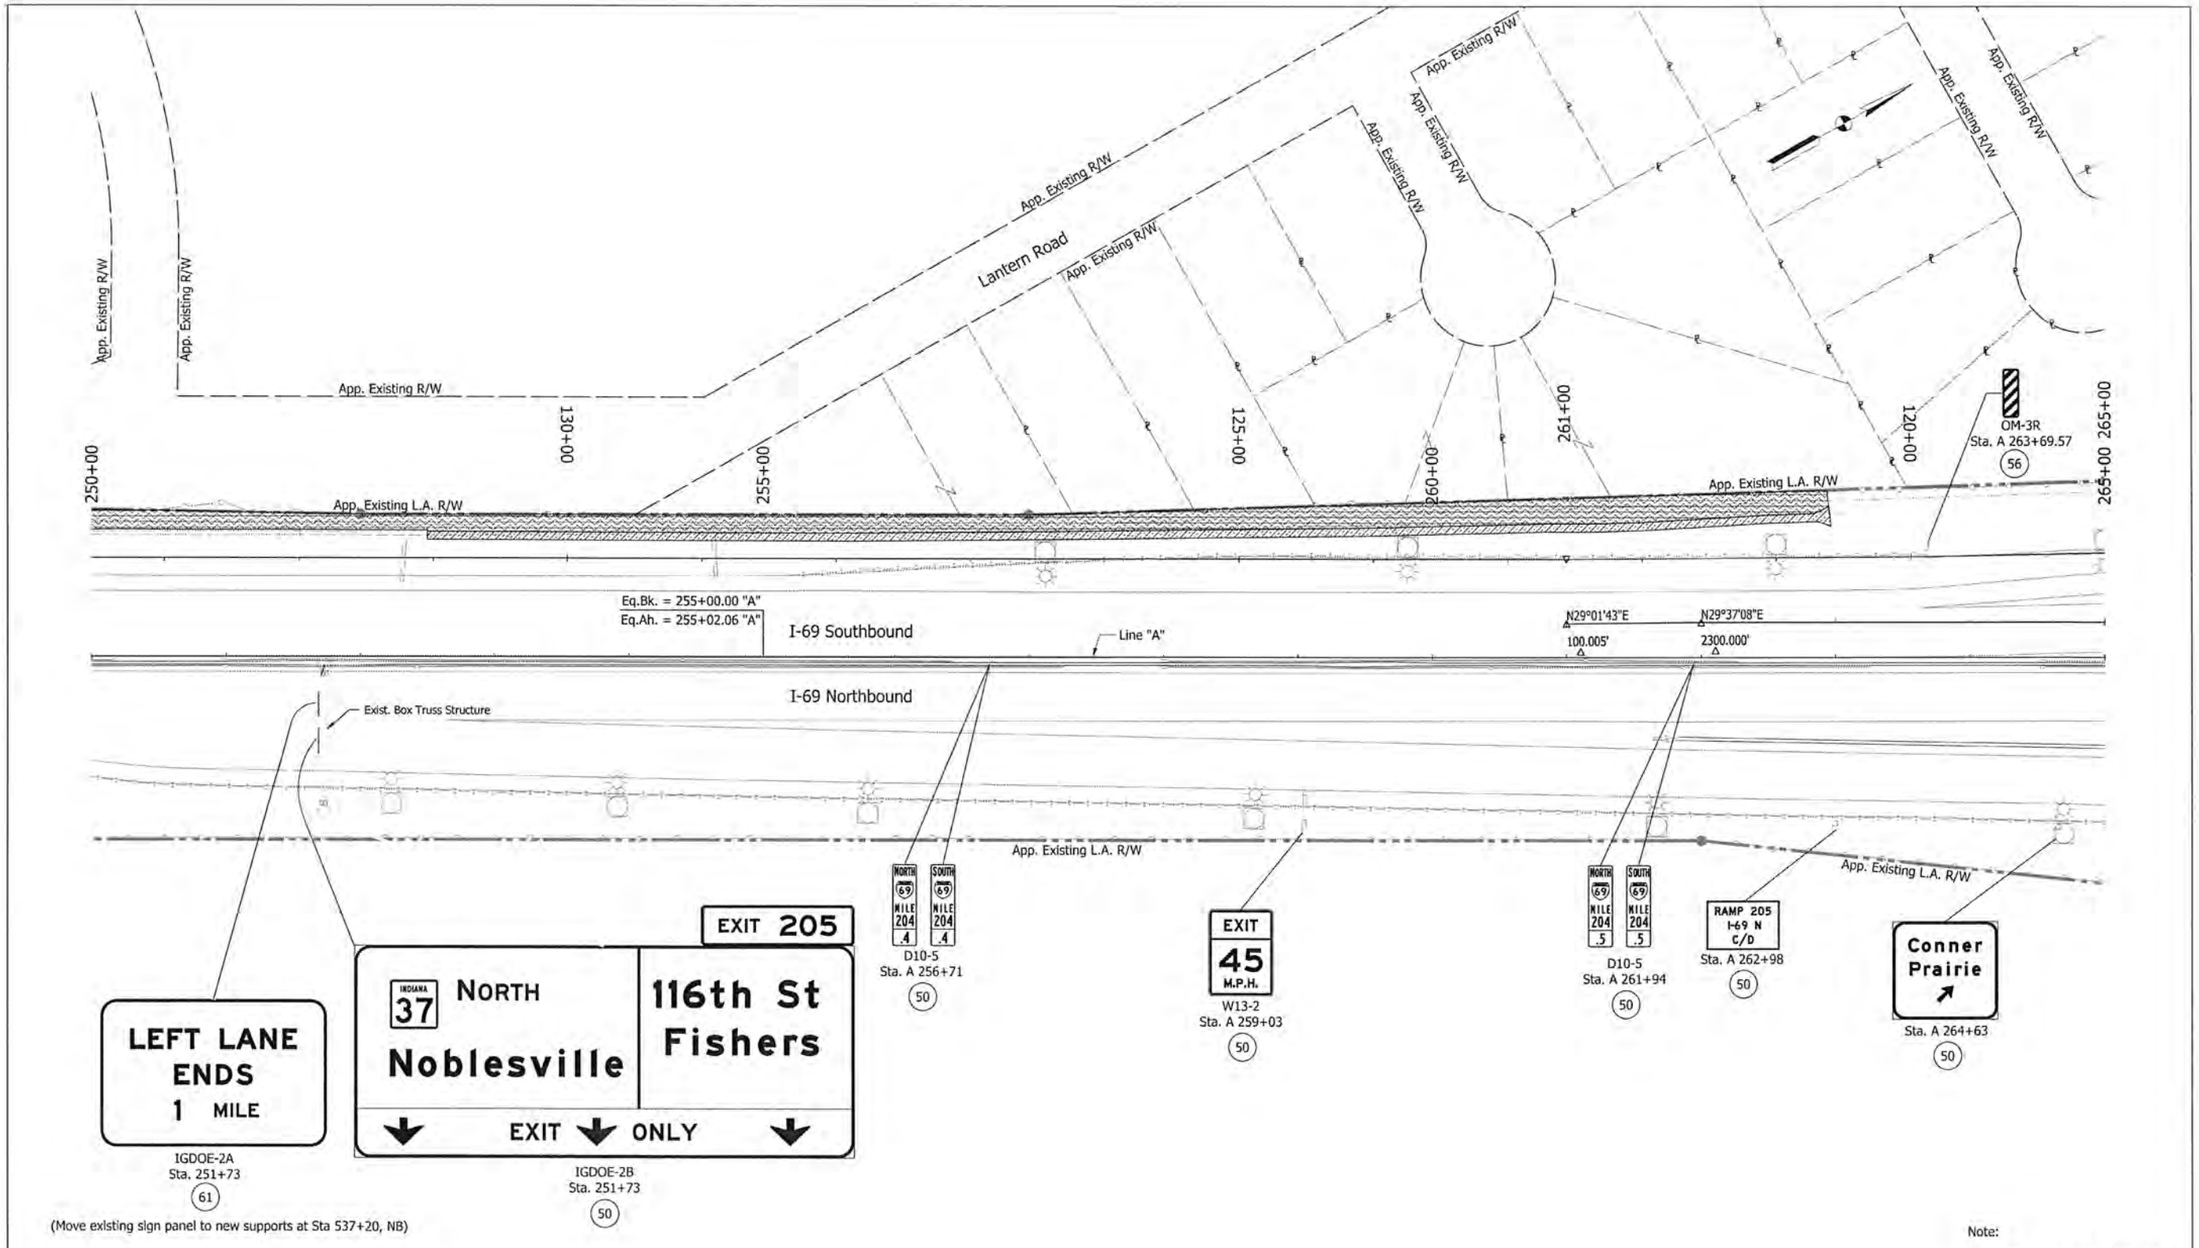

Note:

All stations labeled off of Line "A" unless otherwise noted.

IGDE - Interstate Guide Directional Existing Sign
IGDOE- Interstate Guide Directional Overhead Existing Sign
IGSE - Interstate Guide Service Existing Sign
IGIE - Interstate Guide Information Existing Sign
(50) - No change required to existing sign and supports.

(52) - Remove existing sheet sign from supports.
(53) - Remove existing panel sign from overhead sign structure.
(56) - Remove existing sheet sign and supports.
(57) - Remove existing ground mounted panel sign, supports and foundations.

(58) - Remove existing overhead sign, supports, and foundations.
(60) - Existing panel sign on new supports.
(61) - Existing panel sign on new overhead structure.

MATTHEW A. TAYLOR REGISTERED PROFESSIONAL ENGINEER INDIANA

RECOMMENDED FOR APPROVAL — DESIGN ENGINEER — DATE 4/15/15

DESIGNED: ATW DRAWN: JNH
CHECKED: MAT CHECKED: MAT

INDIANA
DEPARTMENT OF TRANSPORTATION

EXISTING SIGNING PLAN
STA. 250+00 - STA. 265+00 "A"

HORIZONTAL SCALE	BRIDGE FILE
1" = 50'	
VERTICAL SCALE	DESIGNATION
N/A	1383332
SURVEY BOOK	SHEETS
ELECTRONIC	5 of 121
CONTRACT	PROJECT
R-37053	1383332

IP_PWP:dms04740\Sht_EX_Signing Plan_50_03.dgn
07-MAY-2015

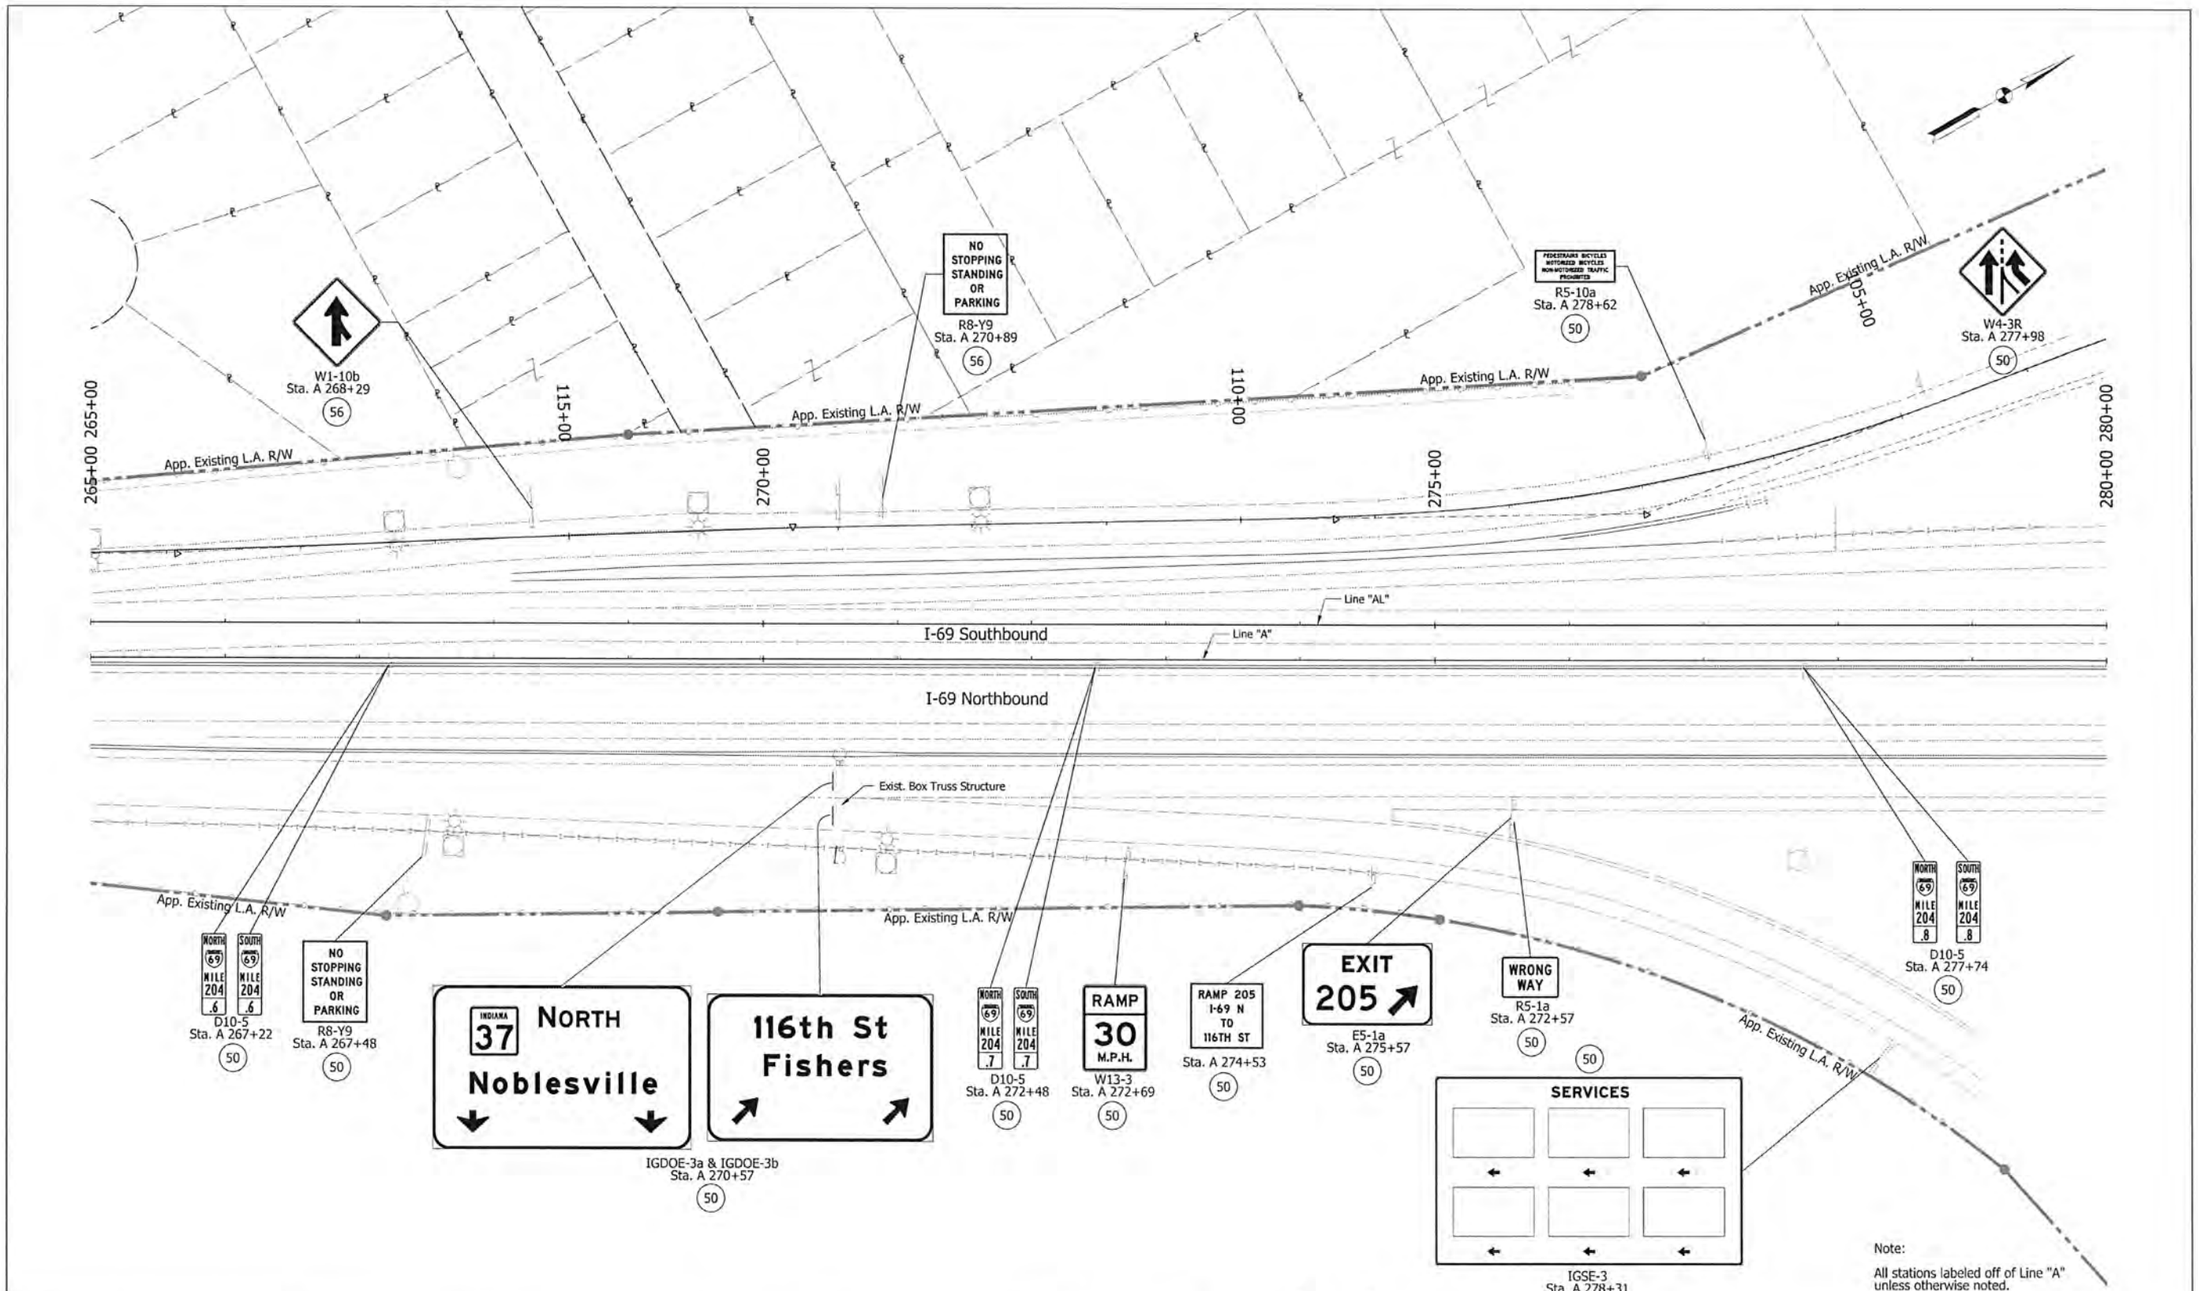

IGDE - Interstate Guide Directional Existing Sign
IGDOE - Interstate Guide Directional Overhead Existing Sign
IGSE - Interstate Guide Service Existing Sign
IGIE - Interstate Guide Information Existing Sign
(50) - No change required to existing sign and supports.

(52) - Remove existing sheet sign from supports.
(53) - Remove existing panel sign from overhead sign structure.
(56) - Remove existing sheet sign and supports.
(57) - Remove existing ground mounted panel sign, supports and foundations.

(58) - Remove existing overhead sign, supports, and foundations.
(60) - Existing panel sign on new supports.
(61) - Existing panel sign on new overhead structure.

MATTHEW A. TAYLOR REGISTERED PROFESSIONAL ENGINEER INDIANA

RECOMMENDED FOR APPROVAL _____ DESIGN ENGINEER 9/15/15 DATE

DESIGNED: ATW DRAWN: JNH
CHECKED: MAT CHECKED: MAT

INDIANA
DEPARTMENT OF TRANSPORTATION

EXISTING SIGNING PLAN
STA. 265+00 - STA. 280+00 "A"

HORIZONTAL SCALE	BRIDGE FILE
1" = 50'	
VERTICAL SCALE	DESIGNATION
N/A	1383332
SURVEY BOOK	SHEETS
ELECTRONIC	6 of 121
CONTRACT	PROJECT
R-37053	1383332

IP_PWP:dms04740\Sht_EX_Signing Plan_50_04.dgn
07-MAY-2015

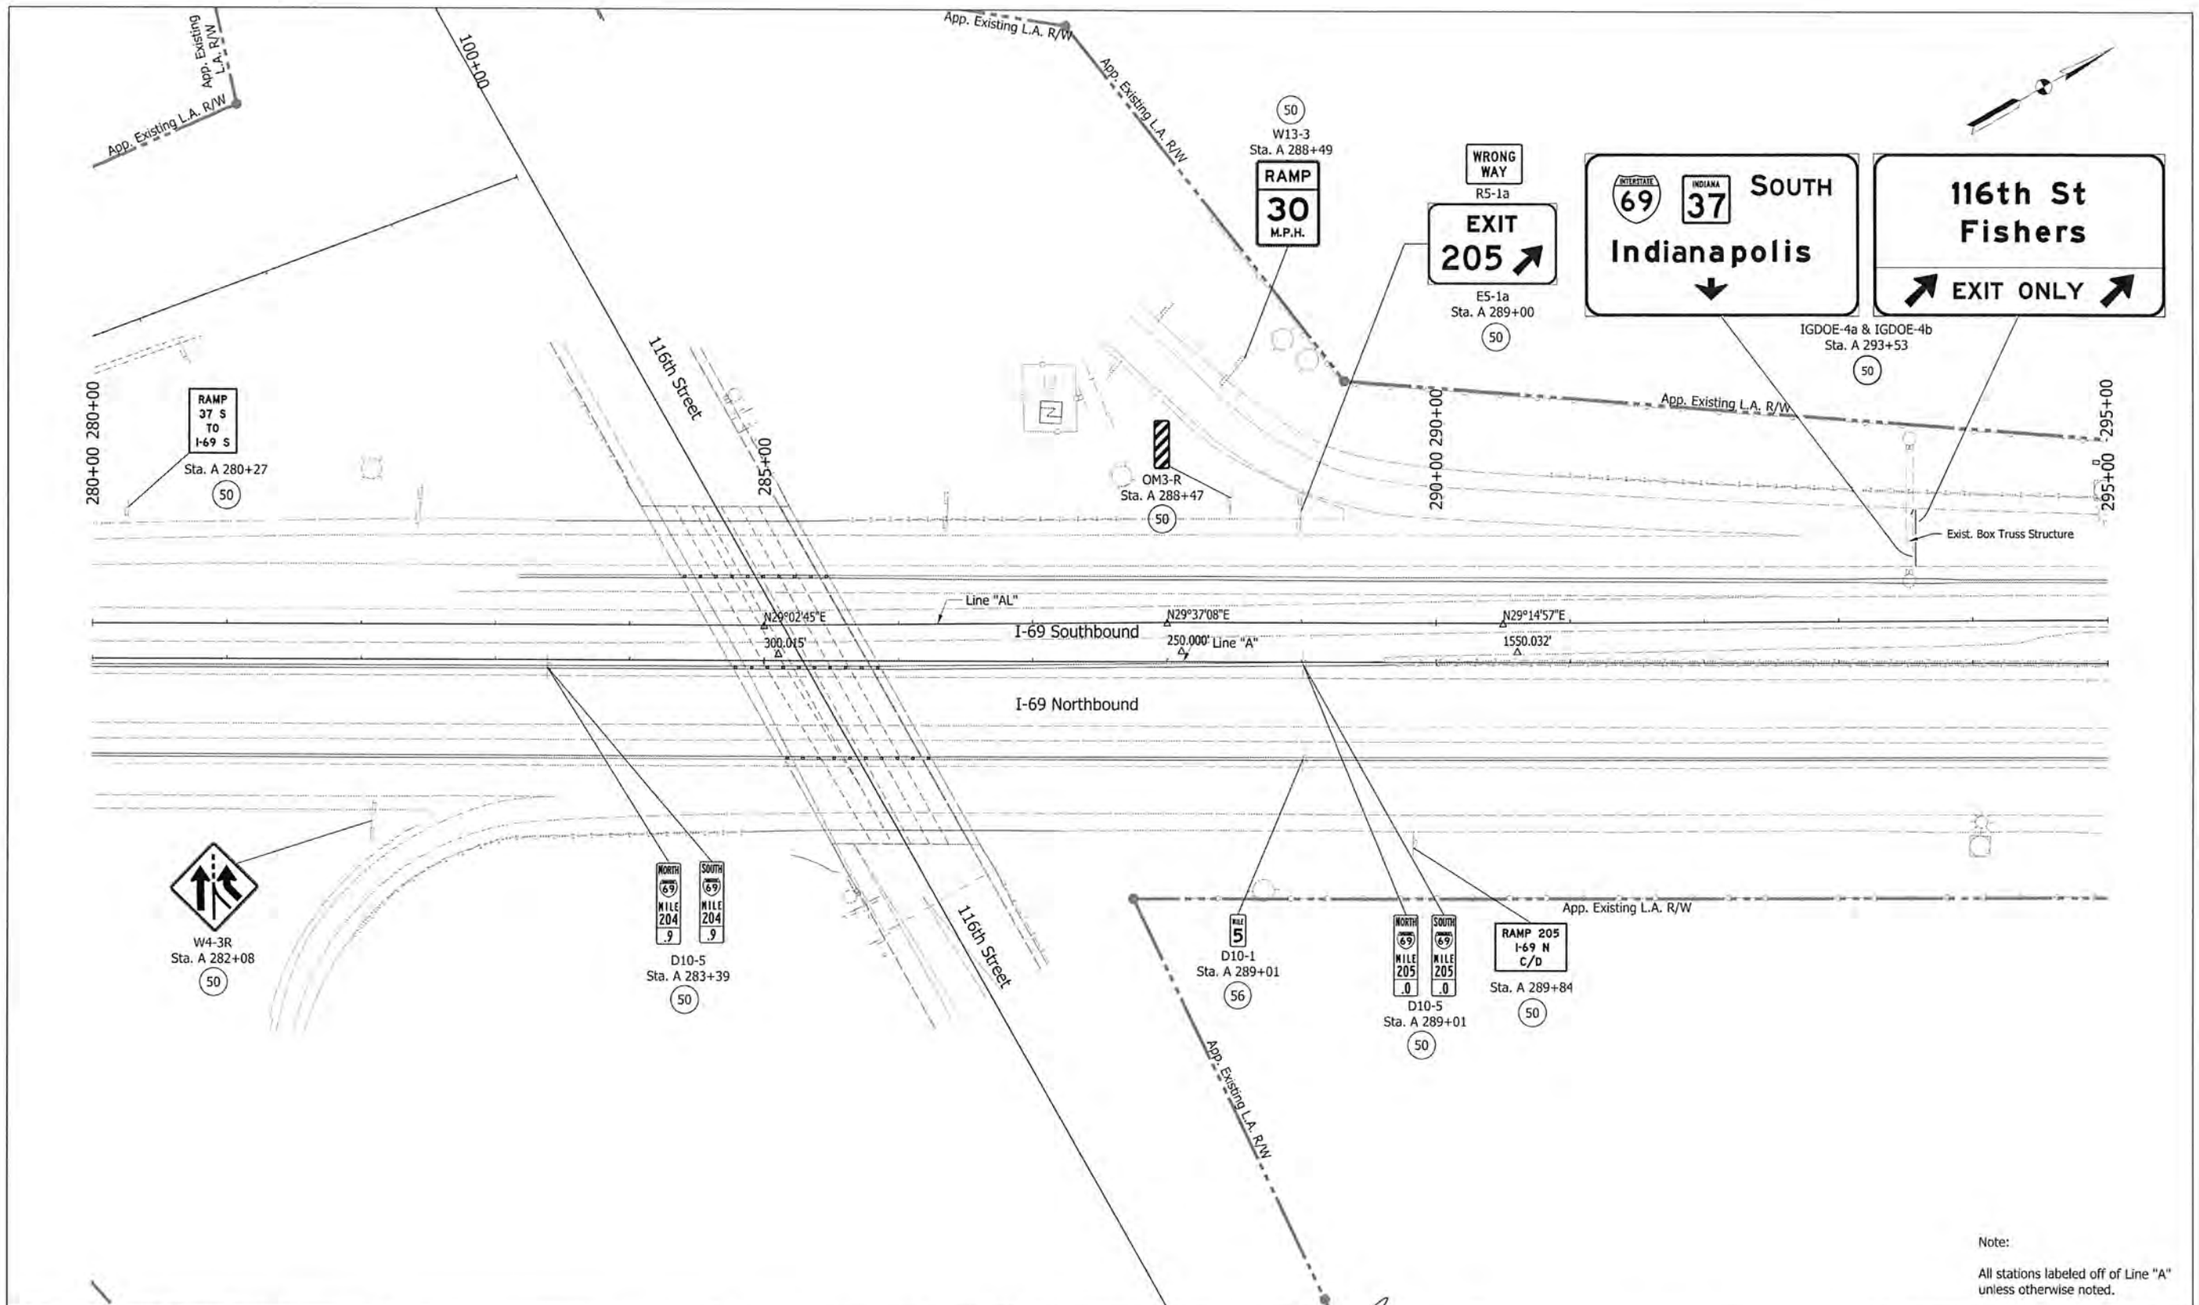

Note:

All stations labeled off of Line "A" unless otherwise noted.

IGDE - Interstate Guide Directional Existing Sign
IGDOE- Interstate Guide Directional Overhead Existing Sign
IGSE - Interstate Guide Service Existing Sign
IGIE - Interstate Guide Information Existing Sign
(50) - No change required to existing sign and supports.

(52) - Remove existing sheet sign from supports.
(53) - Remove existing panel sign from overhead sign structure.
(56) - Remove existing sheet sign and supports.
(57) - Remove existing ground mounted panel sign, supports and foundations.
(58) - Remove existing overhead sign, supports, and foundations.
(60) - Existing panel sign on new supports.
(61) - Existing panel sign on new overhead structure.

MATTHEW A. TAYLOR REGISTERED PROFESSIONAL ENGINEER INDIANA

RECOMMENDED FOR APPROVAL _____ DESIGN ENGINEER 9/15/15 DATE

DESIGNED: ATW DRAWN: JNII
CHECKED: MAT CHECKED: MAT

INDIANA
DEPARTMENT OF TRANSPORTATION

EXISTING SIGNING PLAN
STA. 280+00 - STA. 295+00 "A"

HORIZONTAL SCALE	BRIDGE FILE
1" = 50'	
VERTICAL SCALE	DESIGNATION
N/A	1383332
SURVEY BOOK	SHEETS
ELECTRONIC	7 of 121
CONTRACT	PROJECT
R-37053	1383332

IF_PWP:dms04740\Sht_EX_Signing Plan_50_05.dgn
07-MAY-2015

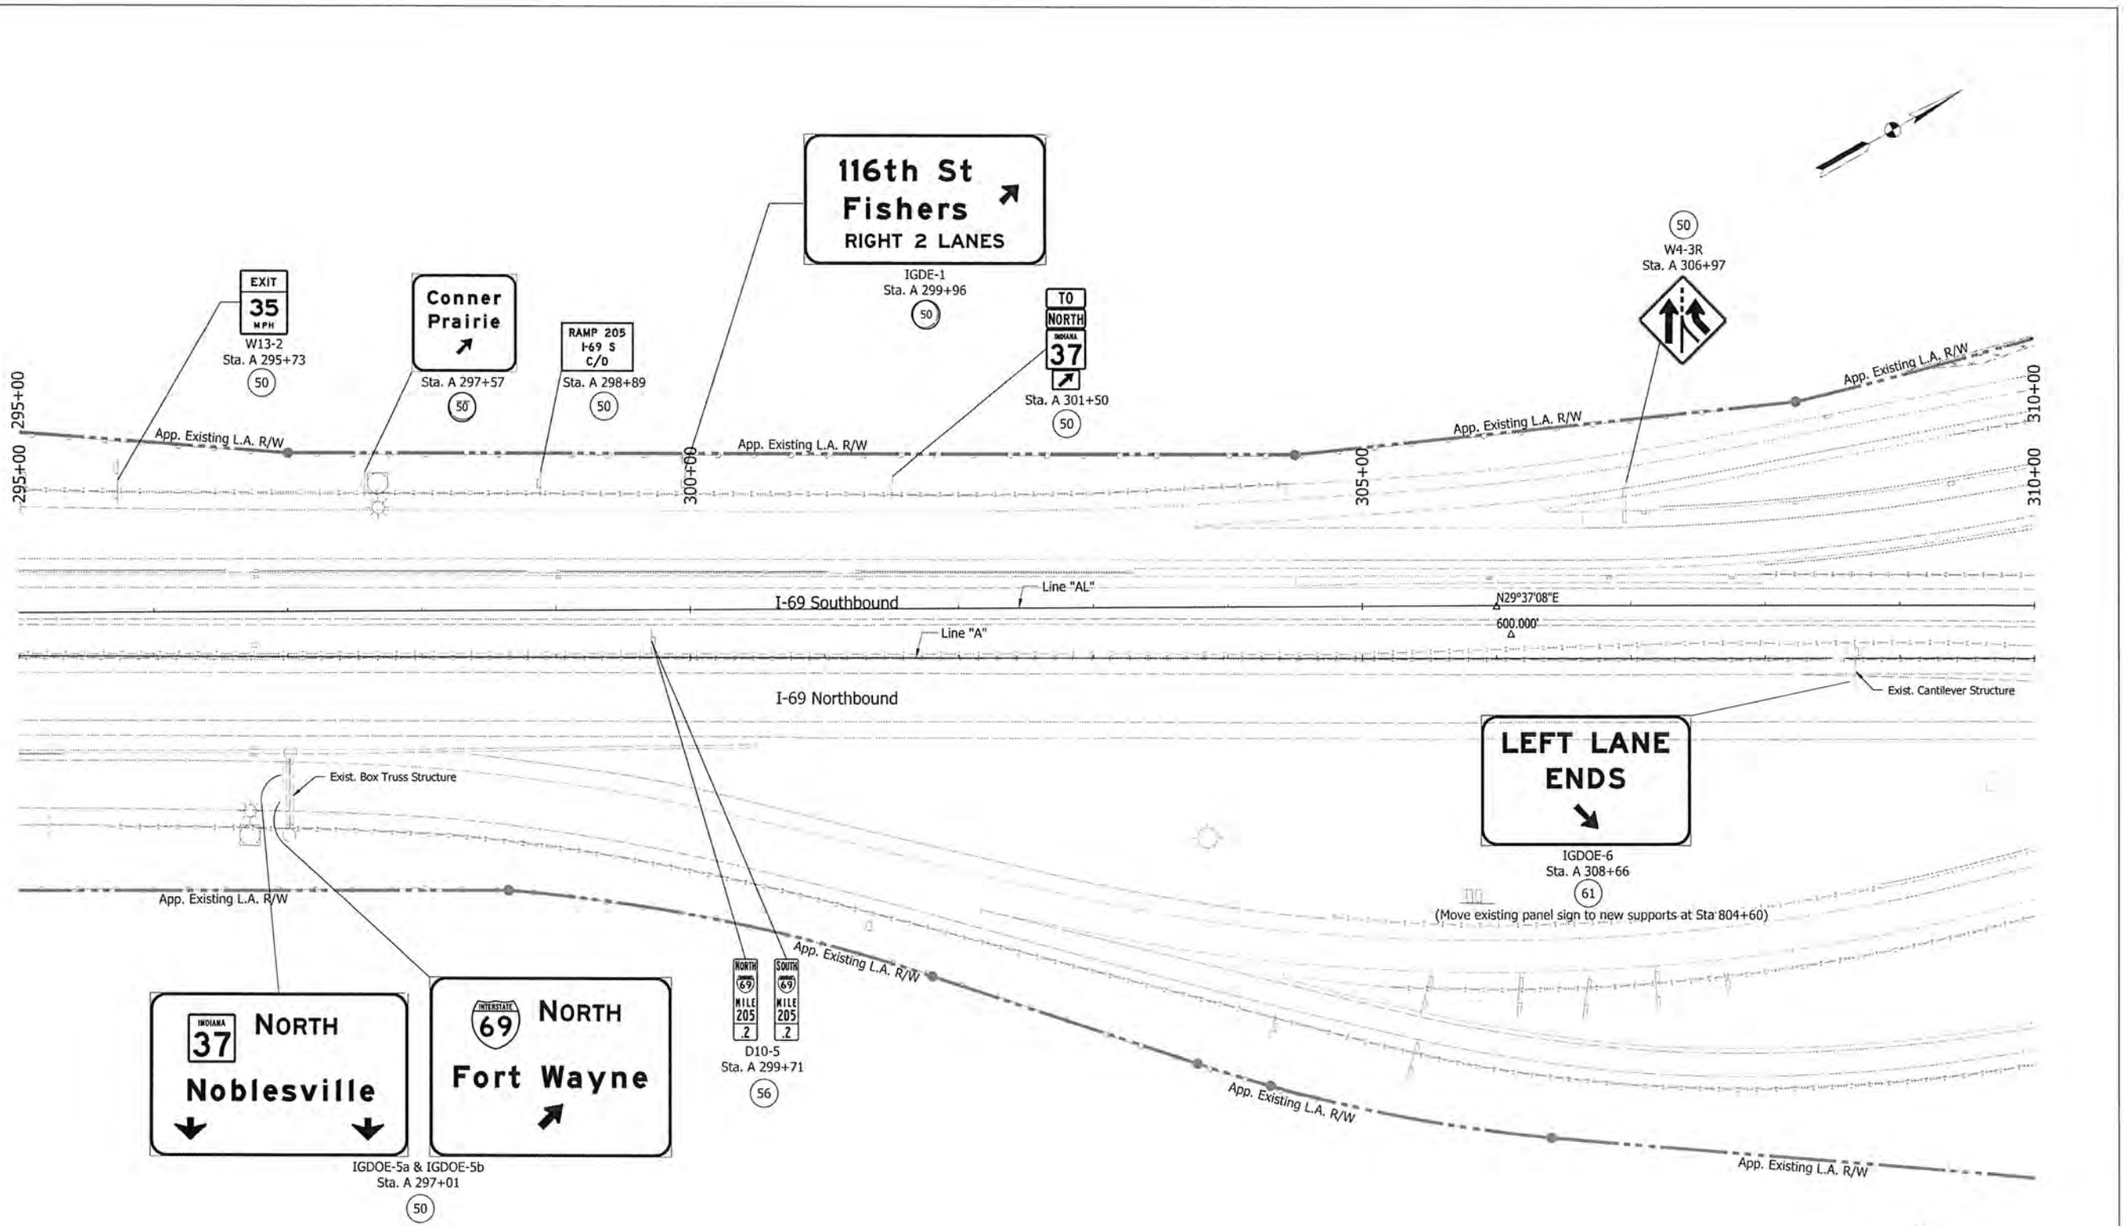

Note:

All stations labeled off of Line "A" unless otherwise noted.

IGDE - Interstate Guide Directional Existing Sign
IGDOE- Interstate Guide Directional Overhead Existing Sign
IGSE - Interstate Guide Service Existing Sign
IGIE - Interstate Guide Information Existing Sign
(50) - No change required to existing sign and supports.

(52) - Remove existing sheet sign from supports.
(53) - Remove existing panel sign from overhead sign structure.
(56) - Remove existing sheet sign and supports.
(57) - Remove existing ground mounted panel sign, supports and foundations.

(58) - Remove existing overhead sign, supports, and foundations.
(60) - Existing panel sign on new supports.
(61) - Existing panel sign on new overhead structure.

MATTHEW A. TAYLOR
REGISTERED
PROFESSIONAL ENGINEER
INDIANA

RECOMMENDED FOR APPROVAL — DESIGN ENGINEER — 5/15/15 DATE

DESIGNED: ATW | DRAWN: JNH
CHECKED: MAT | CHECKED: MAT

INDIANA
DEPARTMENT OF TRANSPORTATION

EXISTING SIGNING PLAN
STA. 295+00 - STA. 310+00 "A"

HORIZONTAL SCALE	BRIDGE FILE
1" = 50'	
VERTICAL SCALE	DESIGNATION
N/A	1383332
SURVEY BOOK	SHEETS
ELECTRONIC	8 of 121
CONTRACT	PROJECT
R-37053	1383332

IP_PWP:dms04740\Sht_EX_Signing Plan_50_06.dgn
07-MAY-2015

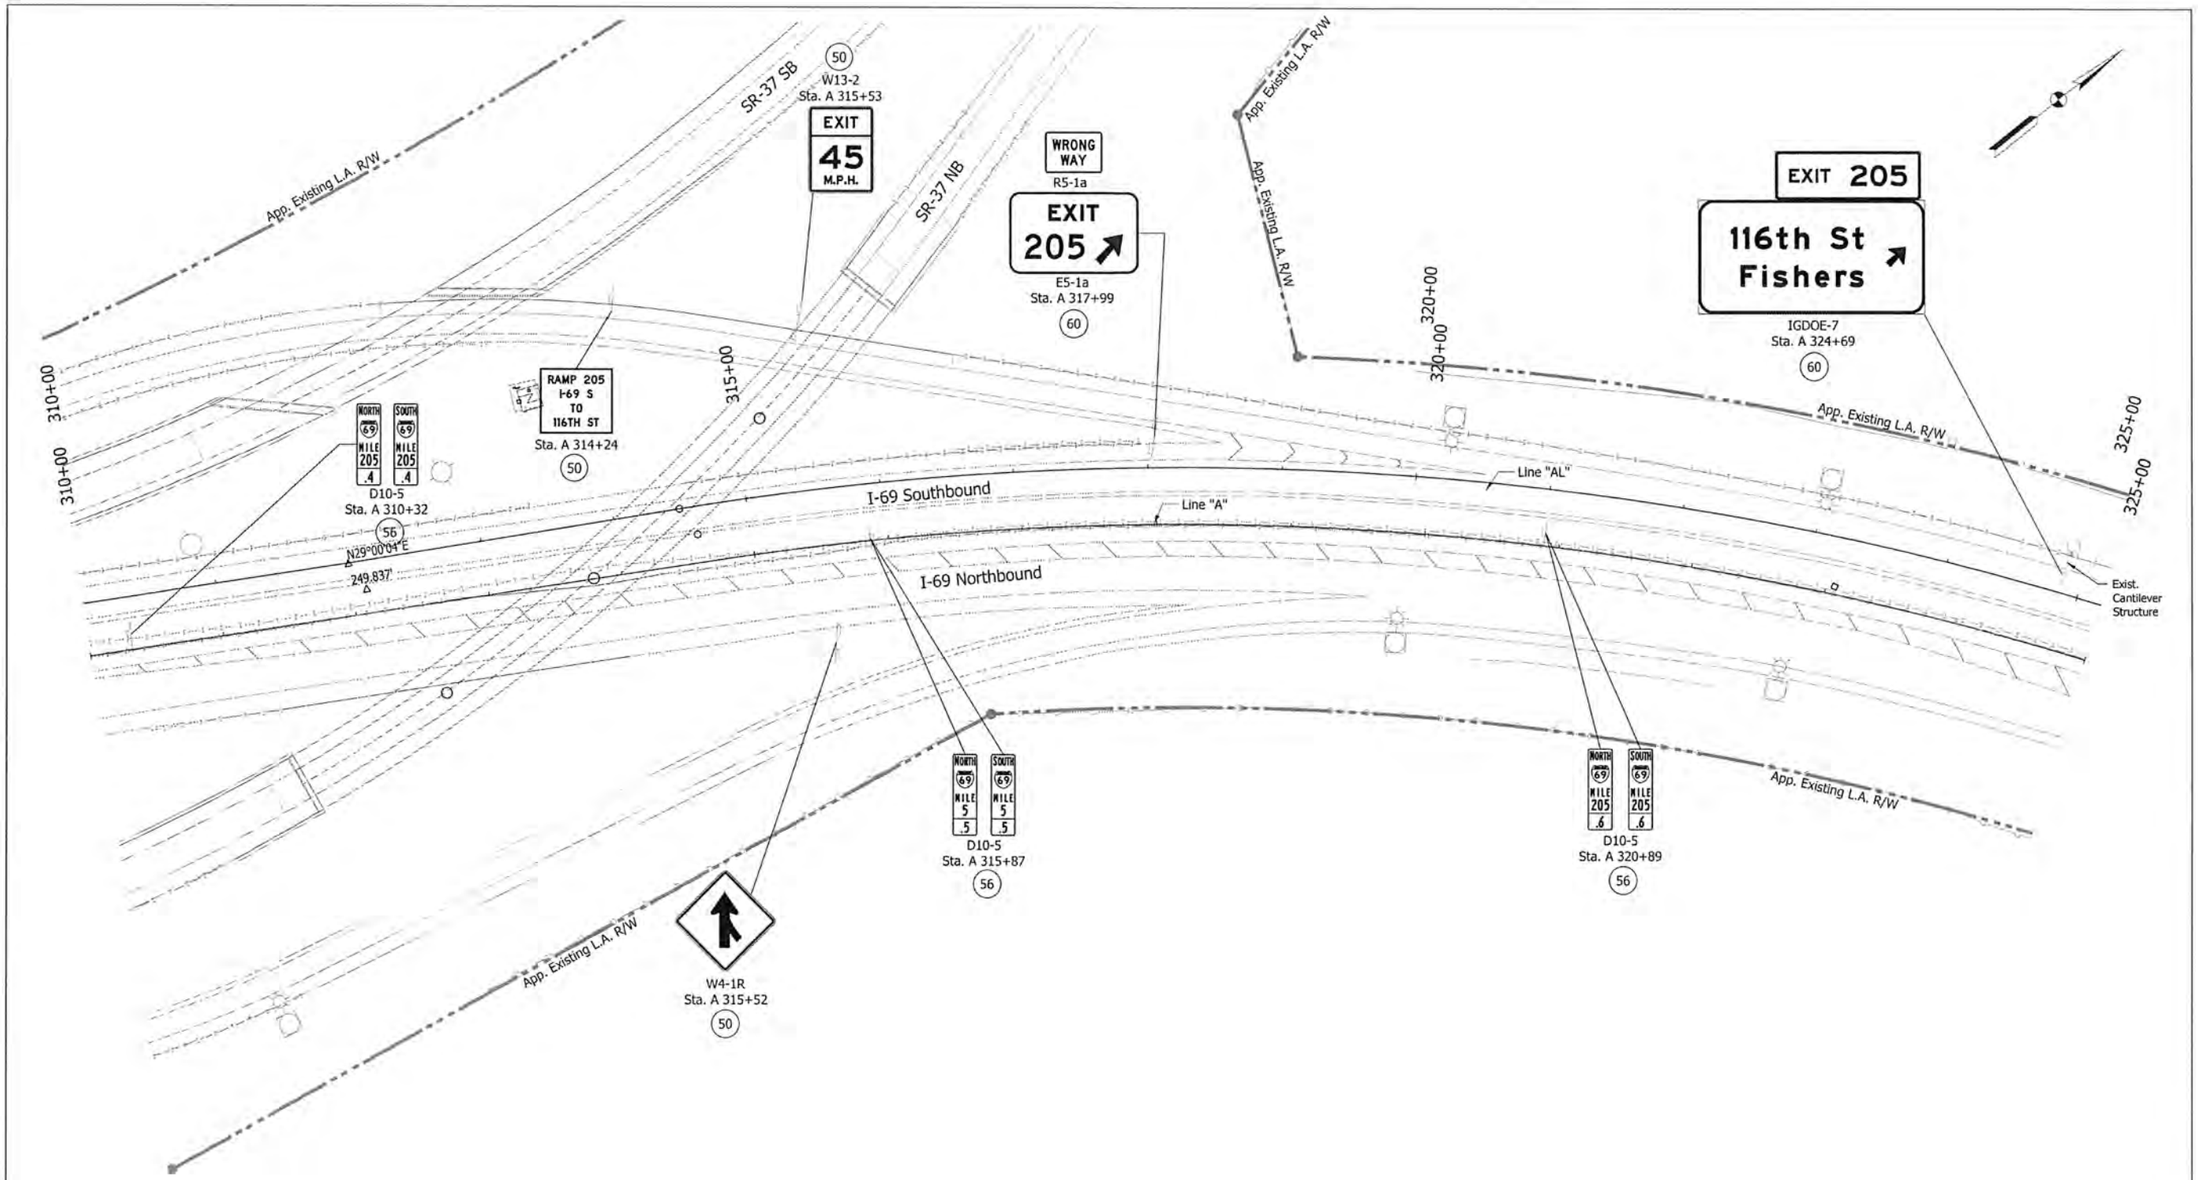

Note:

All stations labeled off of Line "A" unless otherwise noted.

IGDE - Interstate Guide Directional Existing Sign
IGDOE - Interstate Guide Directional Overhead Existing Sign
IGSE - Interstate Guide Service Existing Sign
IGIE - Interstate Guide Information Existing Sign
(50) - No change required to existing sign and supports.

(52) - Remove existing sheet sign from supports.
(53) - Remove existing panel sign from overhead sign structure.
(56) - Remove existing sheet sign and supports.
(57) - Remove existing ground mounted panel sign, supports and foundations.
(58) - Remove existing overhead sign, supports, and foundations.
(60) - Existing panel sign on new supports.
(61) - Existing panel sign on new overhead structure.

MATTHEW A. TAYLOR
REGISTERED
INDIANA
PROFESSIONAL ENGINEER

RECOMMENDED FOR APPROVAL — DESIGN ENGINEER — DATE 9/15/15

DESIGNED: ATW | DRAWN: JNH
CHECKED: MAT | CHECKED: MAT

INDIANA
DEPARTMENT OF TRANSPORTATION

EXISTING SIGNING PLAN
STA. 310+00 - STA. 325+00 "A"

HORIZONTAL SCALE	BRIDGE FILE
1" = 50'	
VERTICAL SCALE	DESIGNATION
N/A	1383332
SURVEY BOOK	SHEETS
ELECTRONIC	9 of 121
CONTRACT	PROJECT
R-37053	1383332

IP_PWP:dms04740\Sht_EX_Signing Plan_50_07.dgn
07-MAY-2015

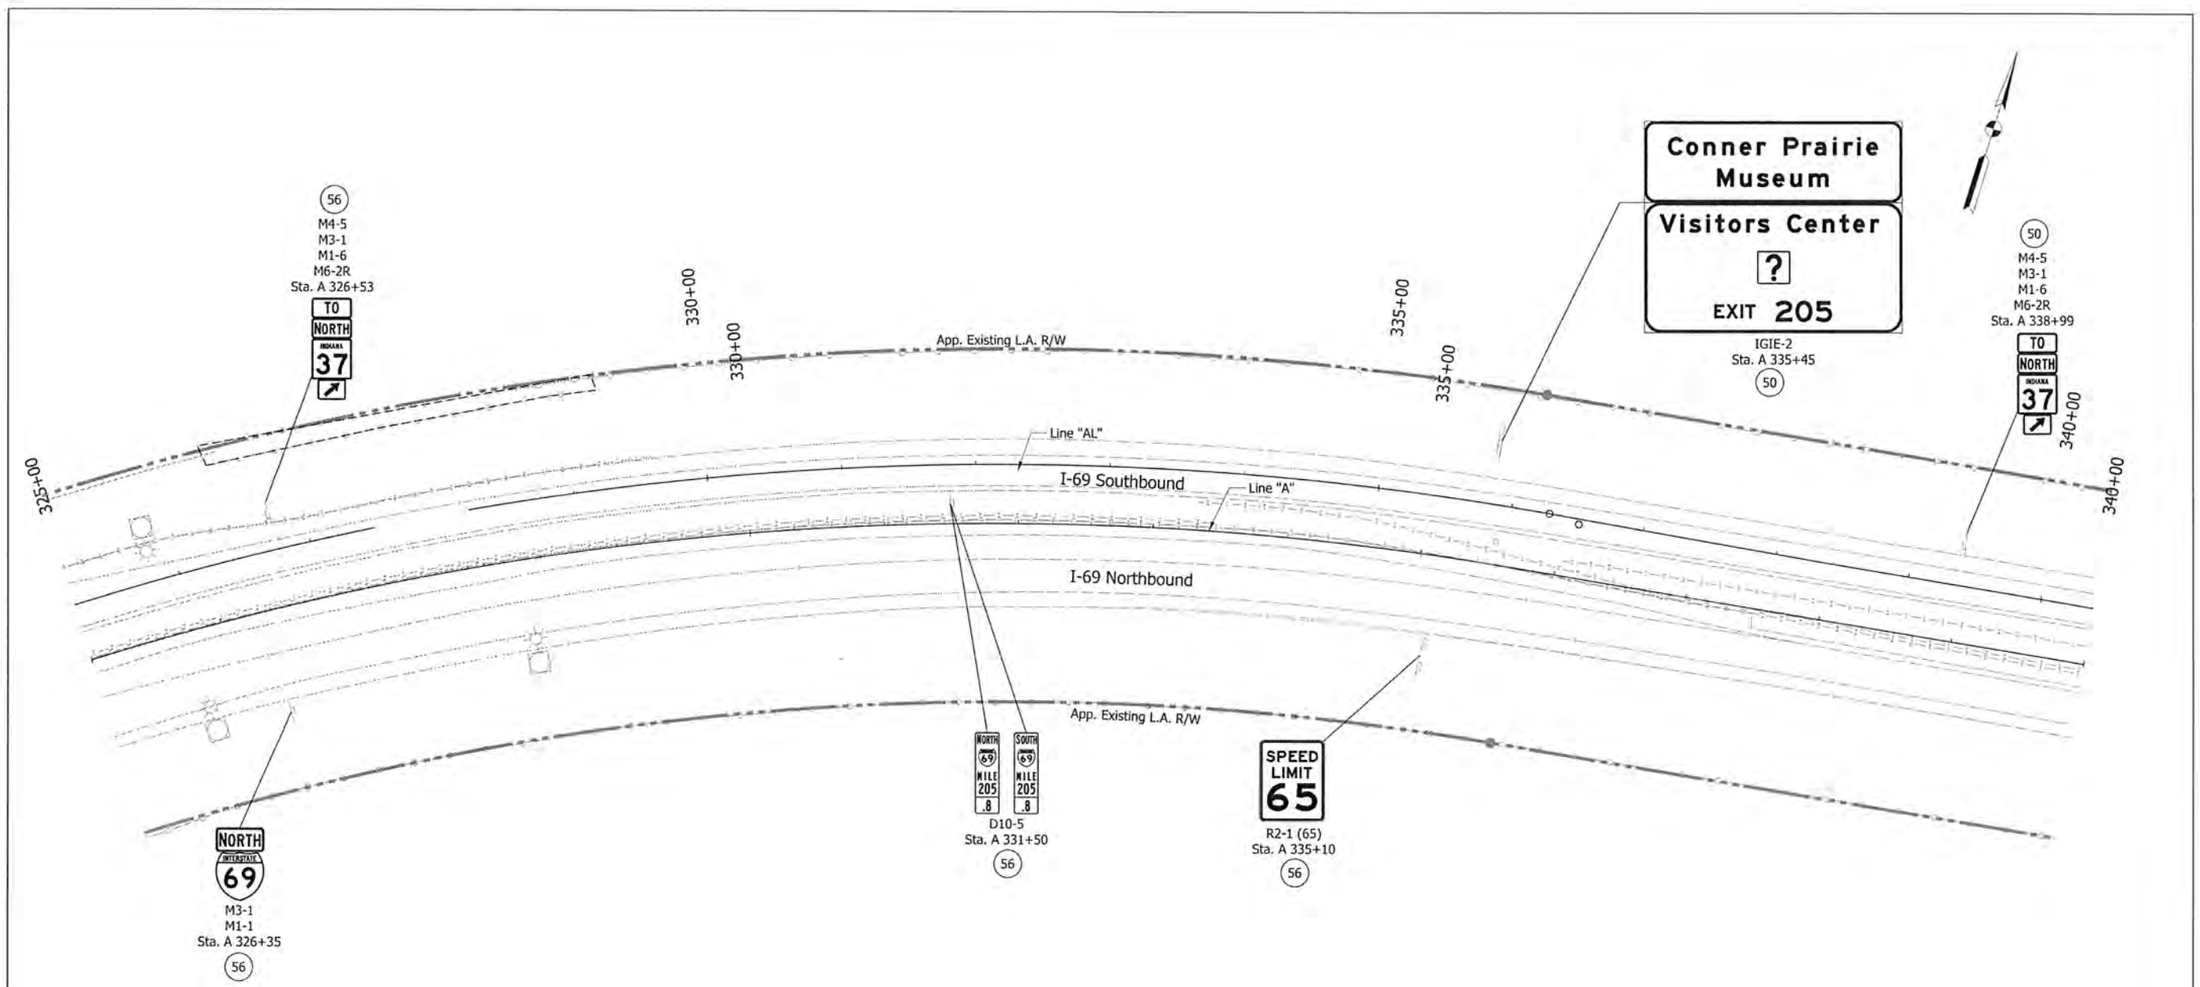

Note:

All stations labeled off of Line "A" unless otherwise noted.

IGDE - Interstate Guide Directional Existing Sign
IGDOE- Interstate Guide Directional Overhead Existing Sign
IGSE - Interstate Guide Service Existing Sign
IGIE - Interstate Guide Information Existing Sign
(50) - No change required to existing sign and supports.

(52) - Remove existing sheet sign from supports.
(53) - Remove existing panel sign from overhead sign structure.
(56) - Remove existing sheet sign and supports.
(57) - Remove existing ground mounted panel sign, supports and foundations.

(58) - Remove existing overhead sign, supports, and foundations.
(60) - Existing panel sign on new supports.
(61) - Existing panel sign on new overhead structure.

MATTHEW A. TAYLOR
REGISTERED
INDIANA
PROFESSIONAL ENGINEER

RECOMMENDED FOR APPROVAL _____ DESIGN ENGINEER 9/15/15 DATE

DESIGNED: ATW DRAWN: JNII
CHECKED: MAT CHECKED: MAT

INDIANA
DEPARTMENT OF TRANSPORTATION

EXISTING SIGNING PLAN
STA. 325+00 - STA. 340+00 "A"

HORIZONTAL SCALE	BRIDGE FILE
1" = 50'	
VERTICAL SCALE	DESIGNATION
N/A	1383332
SURVEY BOOK	SHEETS
ELECTRONIC	10 of 121
CONTRACT	PROJECT
R-37053	1383332

IP_PWP:dms04740\Sht_EX_Signing Plan_50_08.dgn
07-MAY-2015

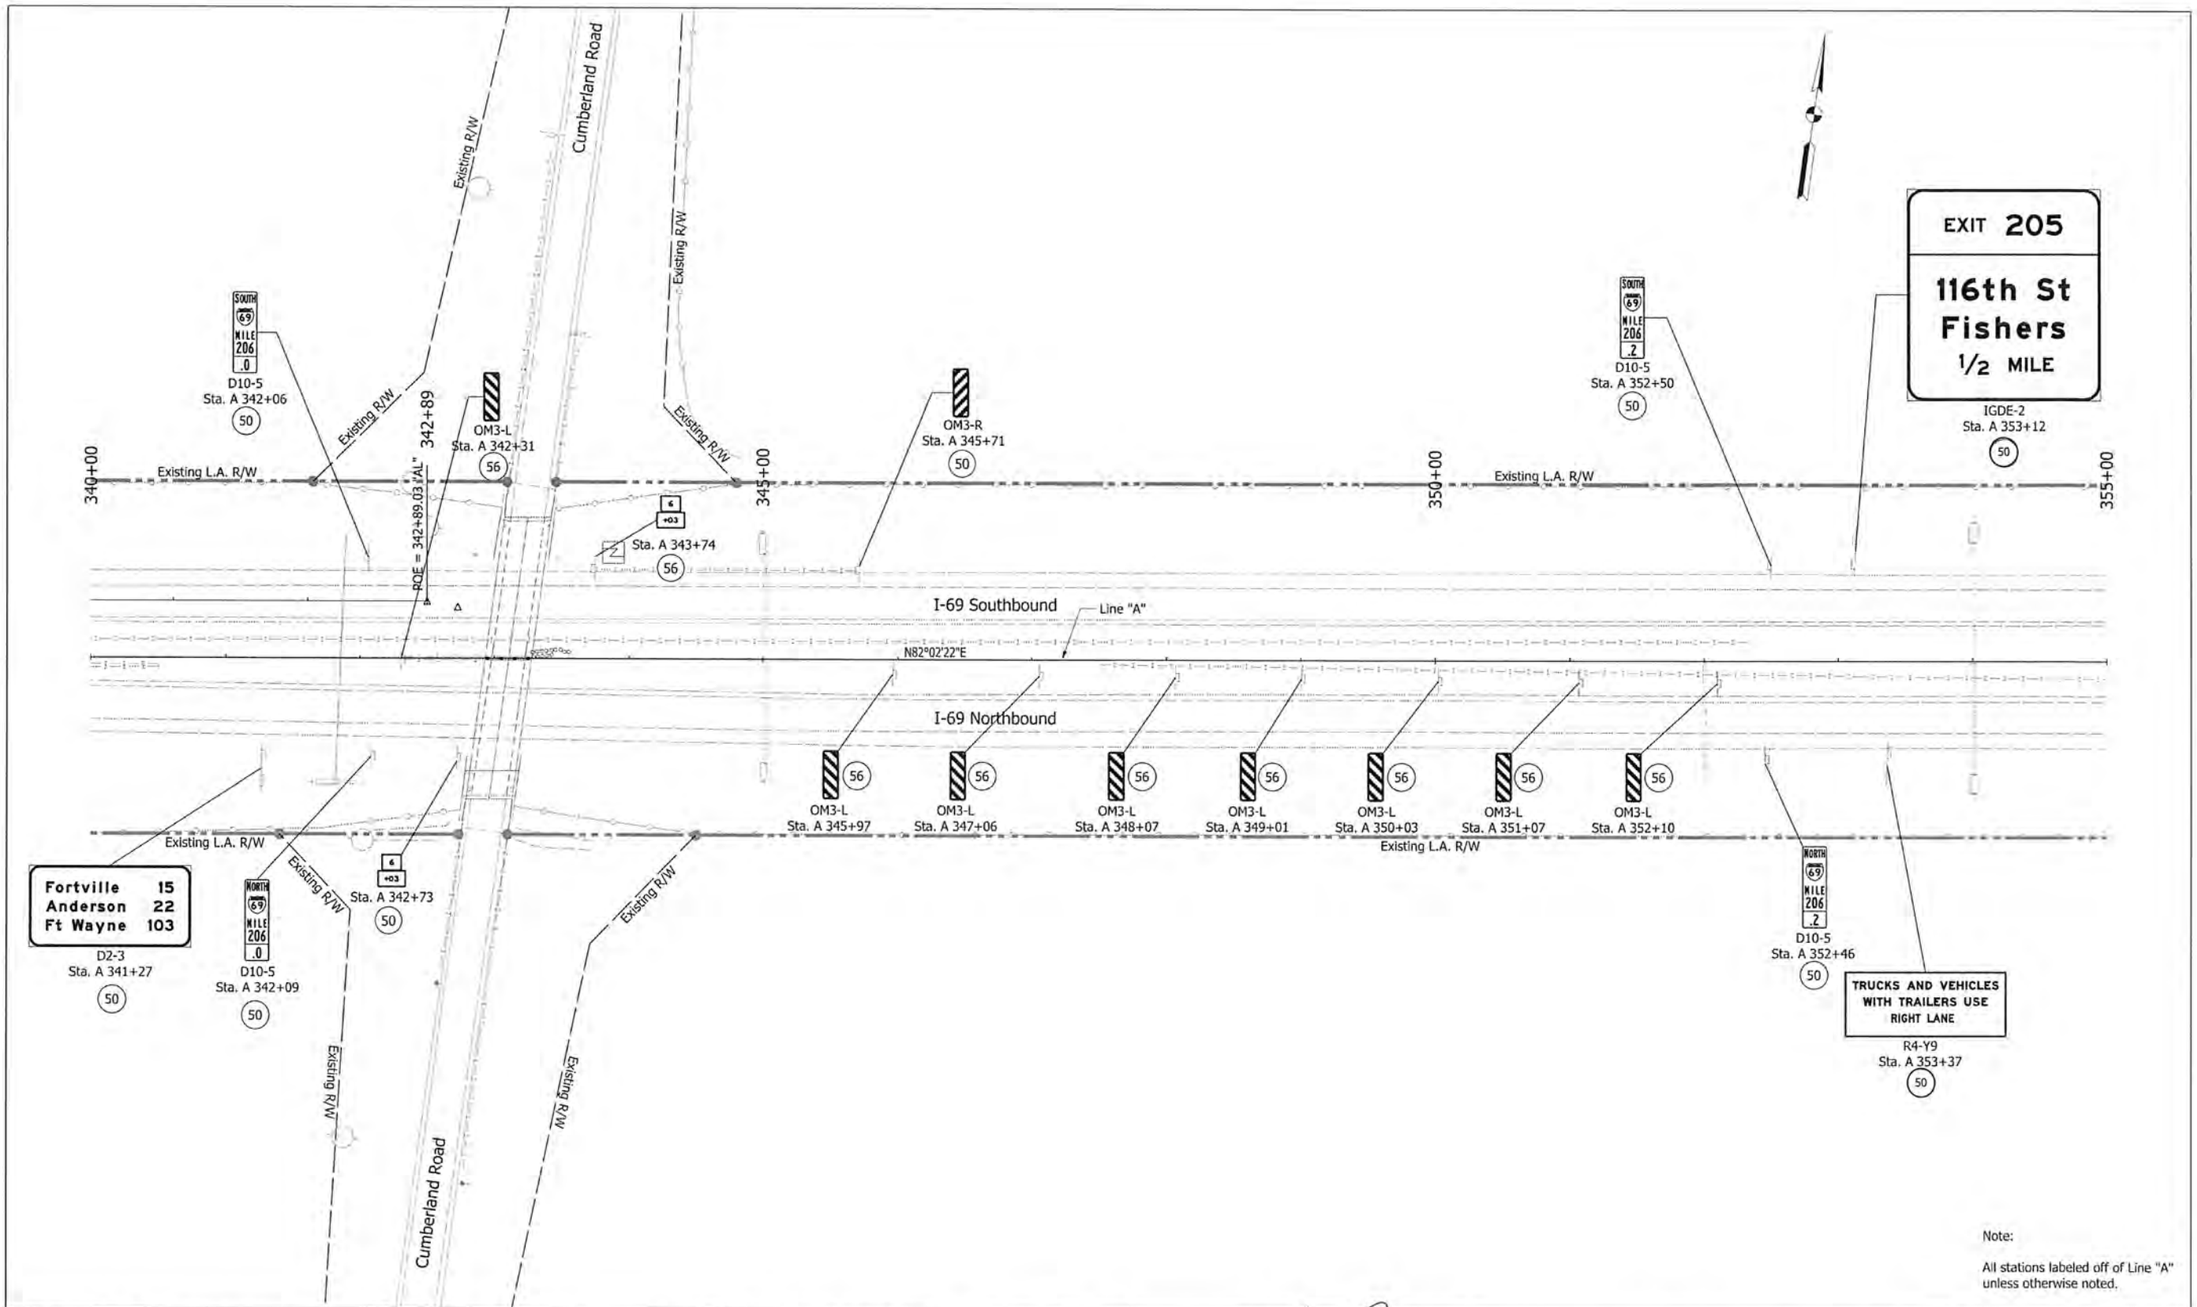

IGDE - Interstate Guide Directional Existing Sign
IGDOE - Interstate Guide Directional Overhead Existing Sign
IGSE - Interstate Guide Service Existing Sign
IGIE - Interstate Guide Information Existing Sign
(50) - No change required to existing sign and supports.

(52) - Remove existing sheet sign from supports.
(53) - Remove existing panel sign from overhead sign structure.
(56) - Remove existing sheet sign and supports.
(57) - Remove existing ground mounted panel sign, supports and foundations.
(58) - Remove existing overhead sign, supports, and foundations.
(60) - Existing panel sign on new supports.
(61) - Existing panel sign on new overhead structure.

MATTHEW A. TAYLOR REGISTERED INDIANA PROFESSIONAL ENGINEER

RECOMMENDED FOR APPROVAL — DESIGN ENGINEER — DATE 7/15/15

DESIGNED: ATW | DRAWN: JNH
CHECKED: MAT | CHECKED: MAT

INDIANA
DEPARTMENT OF TRANSPORTATION

EXISTING SIGNING PLAN
STA. 340+00 - STA. 355+00 "A"

HORIZONTAL SCALE	BRIDGE FILE
1" = 50'	
VERTICAL SCALE	DESIGNATION
N/A	1383332
SURVEY BOOK	SHEETS
ELECTRONIC	11 of 121
CONTRACT	PROJECT
R-37053	1383332

IP_PWP:dms04740\Sht_EX_Signing Plan_50_09.dgn
07-MAY-2015

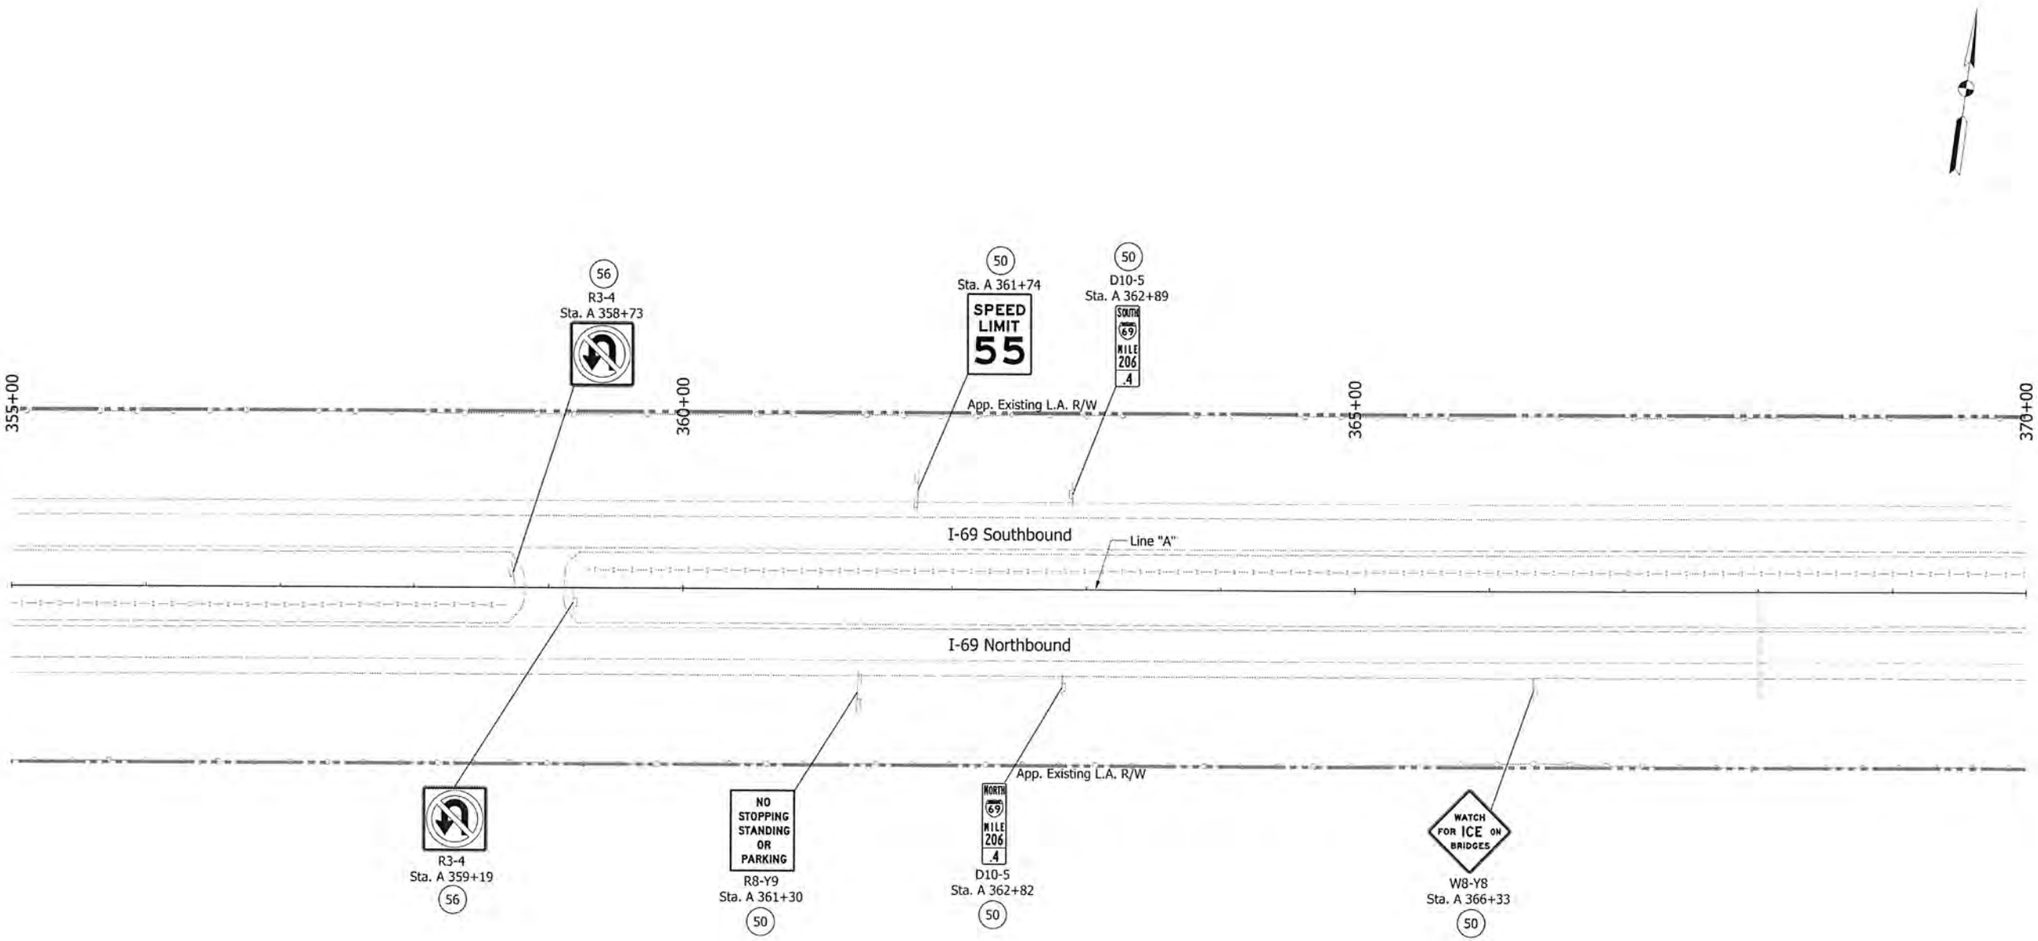

Note:

All stations labeled off of Line "A" unless otherwise noted.

IGDE - Interstate Guide Directional Existing Sign
IGDOE - Interstate Guide Directional Overhead Existing Sign
IGSE - Interstate Guide Service Existing Sign
IGIE - Interstate Guide Information Existing Sign
(50) - No change required to existing sign and supports.

(52) - Remove existing sheet sign from supports.
(53) - Remove existing panel sign from overhead sign structure.
(56) - Remove existing sheet sign and supports.
(57) - Remove existing ground mounted panel sign, supports and foundations.
(58) - Remove existing overhead sign, supports, and foundations.
(60) - Existing panel sign on new supports.
(61) - Existing panel sign on new overhead structure.

MATTHEW A. T. AYLOR REGISTERED PROFESSIONAL ENGINEER INDIANA

RECOMMENDED FOR APPROVAL — DESIGN ENGINEER — 9/15/15 DATE

DESIGNED: ATW DRAWN: JNII
CHECKED: MAT CHECKED: MAT

INDIANA
DEPARTMENT OF TRANSPORTATION

EXISTING SIGNING PLAN
STA. 355+00 - STA. 370+00 "A"

HORIZONTAL SCALE	BRIDGE FILE
1" = 50'	
VERTICAL SCALE	DESIGNATION
N/A	1383332
SURVEY BOOK	SHEETS
ELECTRONIC	12 of 121
CONTRACT	PROJECT
R-37053	1383332

IP_PWP:dms84740\Sht_EX_Signing Plan_50_10.dgn
07-MAY-2015

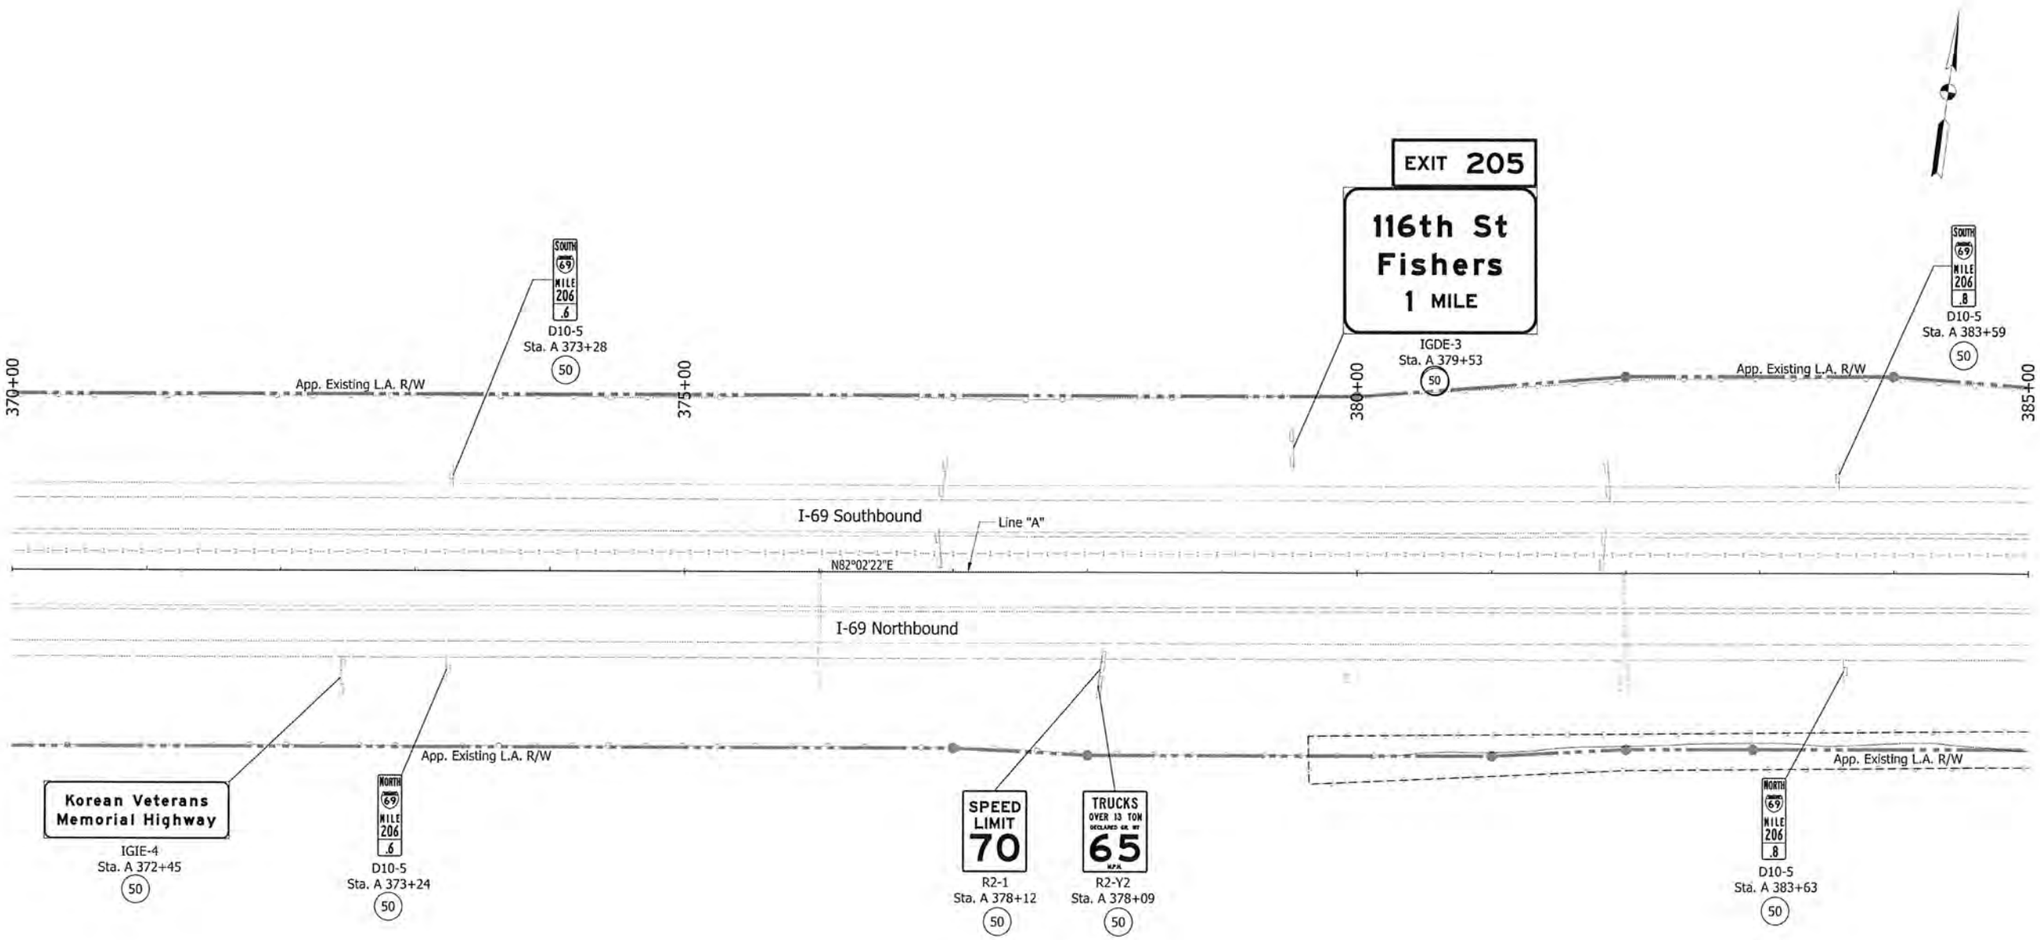

Note:

All stations labeled off of Line "A" unless otherwise noted.

IGDE - Interstate Guide Directional Existing Sign
IGDOE - Interstate Guide Directional Overhead Existing Sign
IGSE - Interstate Guide Service Existing Sign
IGIE - Interstate Guide Information Existing Sign
(50) - No change required to existing sign and supports.

(52) - Remove existing sheet sign from supports.
(53) - Remove existing panel sign from overhead sign structure.
(56) - Remove existing sheet sign and supports.
(57) - Remove existing ground mounted panel sign, supports and foundations.
(58) - Remove existing overhead sign, supports, and foundations.
(60) - Existing panel sign on new supports.
(61) - Existing panel sign on new overhead structure.

MATTHEW A. TAYLOR REGISTERED PROFESSIONAL ENGINEER INDIANA

RECOMMENDED FOR APPROVAL — DESIGN ENGINEER — DATE 9/15/15

DESIGNED: ATW | DRAWN: JNII
CHECKED: MAT | CHECKED: MAT

INDIANA
DEPARTMENT OF TRANSPORTATION

EXISTING SIGNING PLAN
STA. 370+00 - STA. 385+00 "A"

HORIZONTAL SCALE	BRIDGE FILE
1" = 50'	
VERTICAL SCALE	DESIGNATION
N/A	1383332
SURVEY BOOK	SHEETS
ELECTRONIC	13 of 121
CONTRACT	PROJECT
R-37053	1383332

IP_PWP.dms84740\Sht_EX_Signing Plan_50_11.dgn
07-MAY-2015

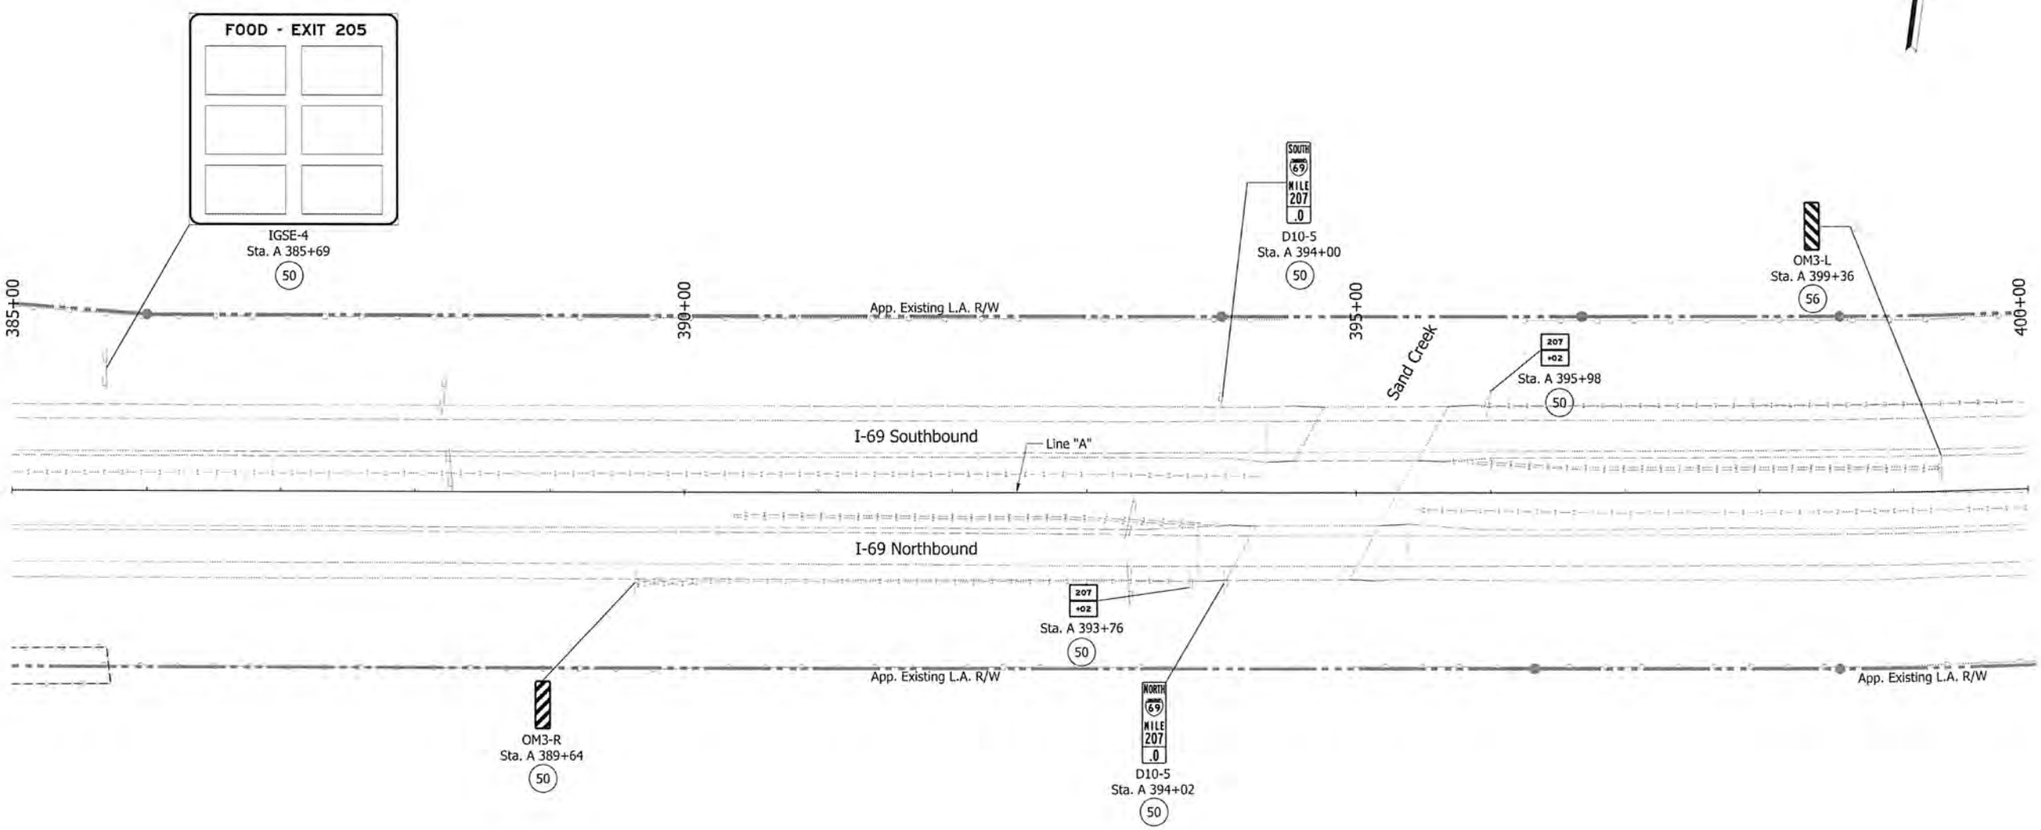

Note:

All stations labeled off of Line "A" unless otherwise noted.

IGDE - Interstate Guide Directional Existing Sign
IGDOE - Interstate Guide Directional Overhead Existing Sign
IGSE - Interstate Guide Service Existing Sign
IGIE - Interstate Guide Information Existing Sign
(50) - No change required to existing sign and supports.

(52) - Remove existing sheet sign from supports.
(53) - Remove existing panel sign from overhead sign structure.
(56) - Remove existing sheet sign and supports.
(57) - Remove existing ground mounted panel sign, supports and foundations.

(58) - Remove existing overhead sign, supports, and foundations.
(60) - Existing panel sign on new supports.
(61) - Existing panel sign on new overhead structure.

MATTHEW A. TAYLOR REGISTERED PROFESSIONAL ENGINEER INDIANA

RECOMMENDED FOR APPROVAL _____ DESIGN ENGINEER 9/15/15 DATE

DESIGNED: ATW DRAWN: JNII
CHECKED: MAT CHECKED: MAT

INDIANA
DEPARTMENT OF TRANSPORTATION

EXISTING SIGNING PLAN
STA. 385+00 - STA. 400+00 "A"

HORIZONTAL SCALE	BRIDGE FILE
1" = 50'	
VERTICAL SCALE	DESIGNATION
N/A	1383332
SURVEY BOOK	SHEETS
ELECTRONIC	14 of 121
CONTRACT	PROJECT
R-37053	1383332

IP_PWP:dms04740\Sht_EX_Signing Plan_50_12.dgn
07-MAY-2015

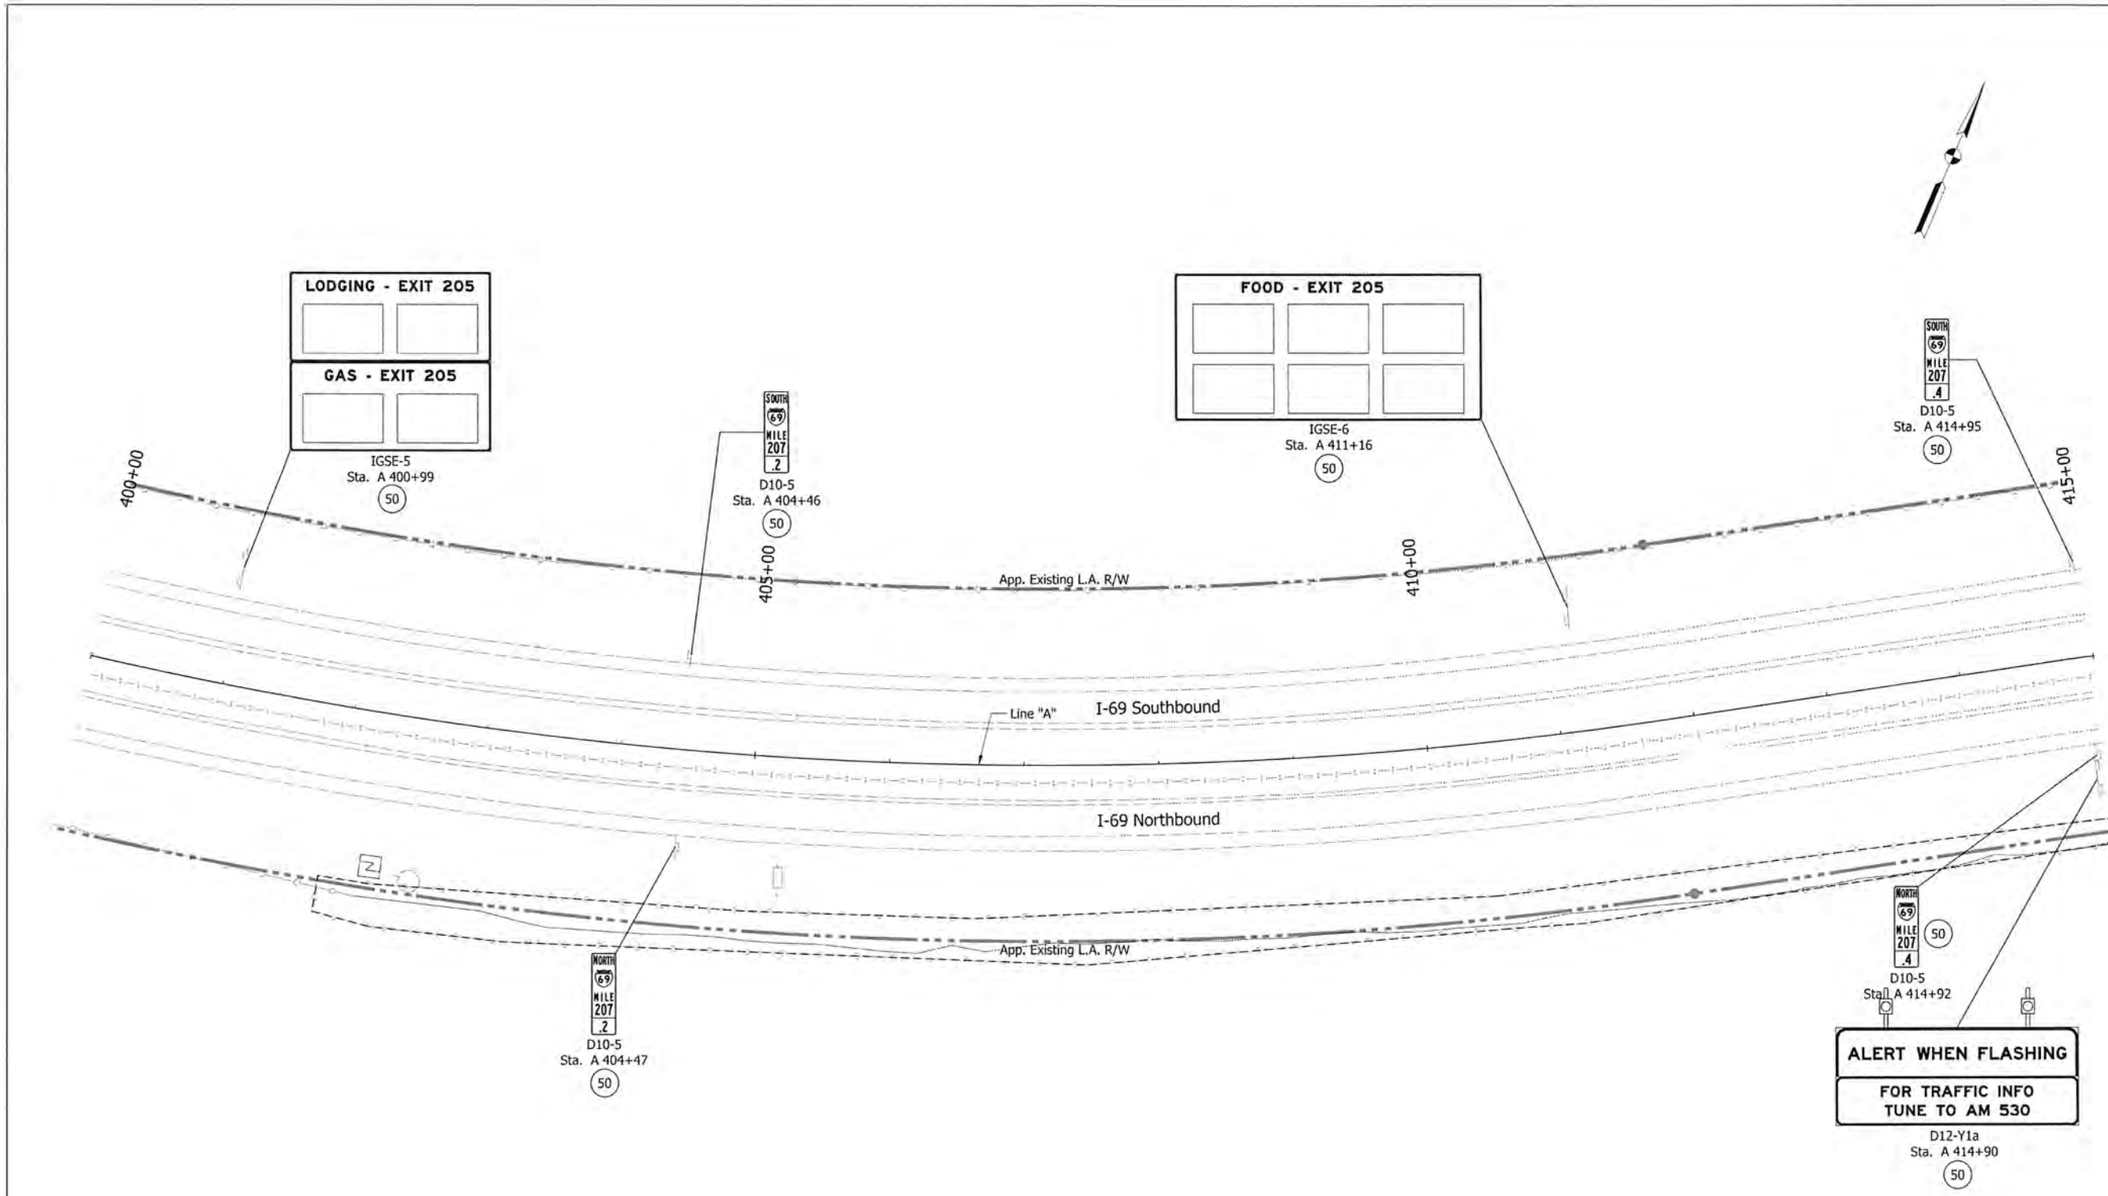

Note:

All stations labeled off of Line "A" unless otherwise noted.

IGDE - Interstate Guide Directional Existing Sign
IGDOE - Interstate Guide Directional Overhead Existing Sign
IGSE - Interstate Guide Service Existing Sign
IGIE - Interstate Guide Information Existing Sign
(50) - No change required to existing sign and supports.

(52) - Remove existing sheet sign from supports.
(53) - Remove existing panel sign from overhead sign structure.
(56) - Remove existing sheet sign and supports.
(57) - Remove existing ground mounted panel sign, supports and foundations.
(58) - Remove existing overhead sign, supports, and foundations.
(60) - Existing panel sign on new supports.
(61) - Existing panel sign on new overhead structure.

MATTHEW A. TAYLOR REGISTERED PROFESSIONAL ENGINEER INDIANA

RECOMMENDED FOR APPROVAL _____ DESIGN ENGINEER 9/15/15 DATE

DESIGNED: ATW DRAWN: JNII
CHECKED: MAT CHECKED: MAT

INDIANA
DEPARTMENT OF TRANSPORTATION

EXISTING SIGNING PLAN
STA. 400+00 - STA. 415+00 "A"

HORIZONTAL SCALE	BRIDGE FILE
1" = 50'	
VERTICAL SCALE	DESIGNATION
N/A	1383332
SURVEY BOOK	SHEETS
ELECTRONIC	15 of 121
CONTRACT	PROJECT
R-37053	1383332

IP_PWP:dms04740\Sht_EX_Signing Plan_50_13.dgn
07-MAY-2015

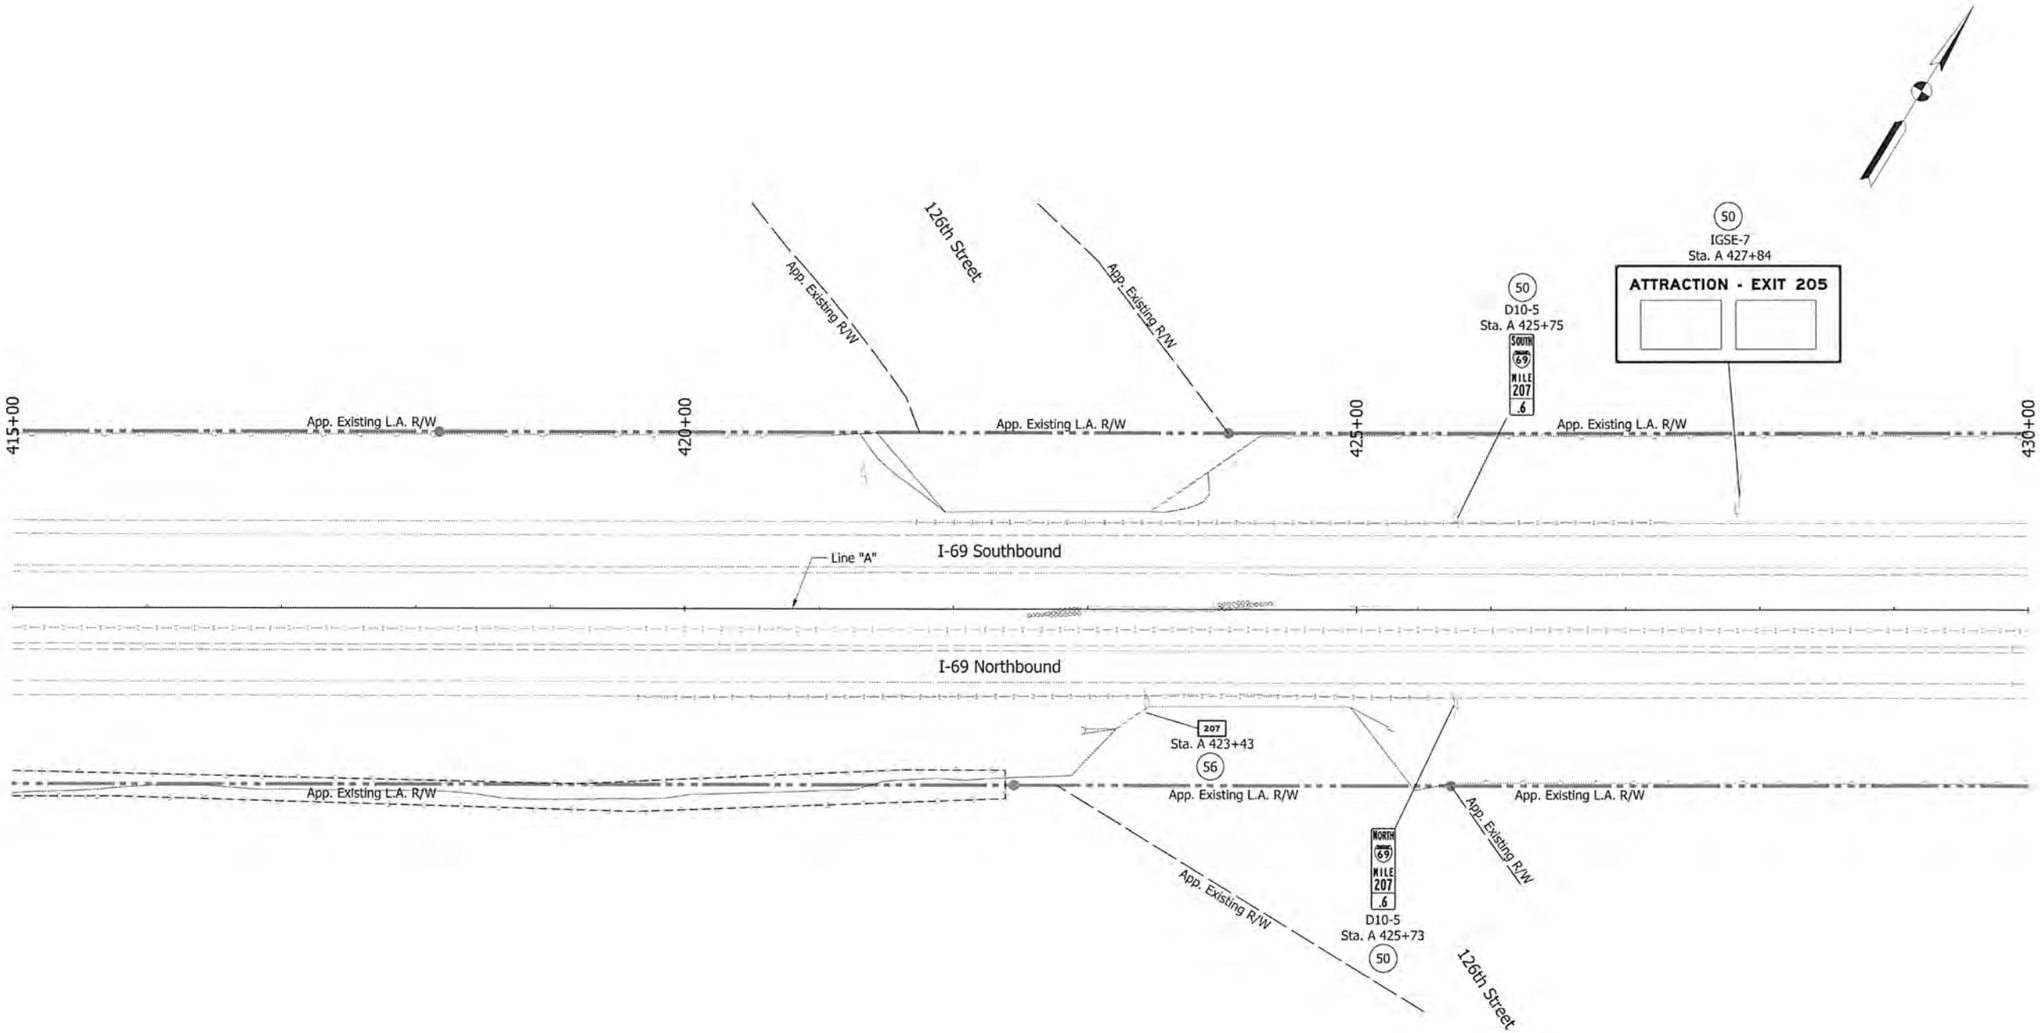

Note:

All stations labeled off of Line "A" unless otherwise noted.

IGDE - Interstate Guide Directional Existing Sign
IGDOE - Interstate Guide Directional Overhead Existing Sign
IGSE - Interstate Guide Service Existing Sign
IGIE - Interstate Guide Information Existing Sign
(50) - No change required to existing sign and supports.

(52) - Remove existing sheet sign from supports.
(53) - Remove existing panel sign from overhead sign structure.
(56) - Remove existing sheet sign and supports.
(57) - Remove existing ground mounted panel sign, supports and foundations.
(58) - Remove existing overhead sign, supports, and foundations.
(60) - Existing panel sign on new supports.
(61) - Existing panel sign on new overhead structure.

MATTHEW A. TAYLOR REGISTERED INDIANA PROFESSIONAL ENGINEER

RECOMMENDED FOR APPROVAL — DESIGN ENGINEER — DATE 9/15/15

DESIGNED: ATW | DRAWN: JNH
CHECKED: MAT | CHECKED: MAT

INDIANA
DEPARTMENT OF TRANSPORTATION

EXISTING SIGNING PLAN
STA. 415+00 - STA. 430+00 "A"

HORIZONTAL SCALE	BRIDGE FILE
1" = 50'	
VERTICAL SCALE	DESIGNATION
N/A	1383332
SURVEY BOOK	SHEETS
ELECTRONIC	16 of 121
CONTRACT	PROJECT
R-37053	1383332

IP_PWP:dms04740\Sht_EX_Signing Plan_50_14.dgn
07-MAY-2015

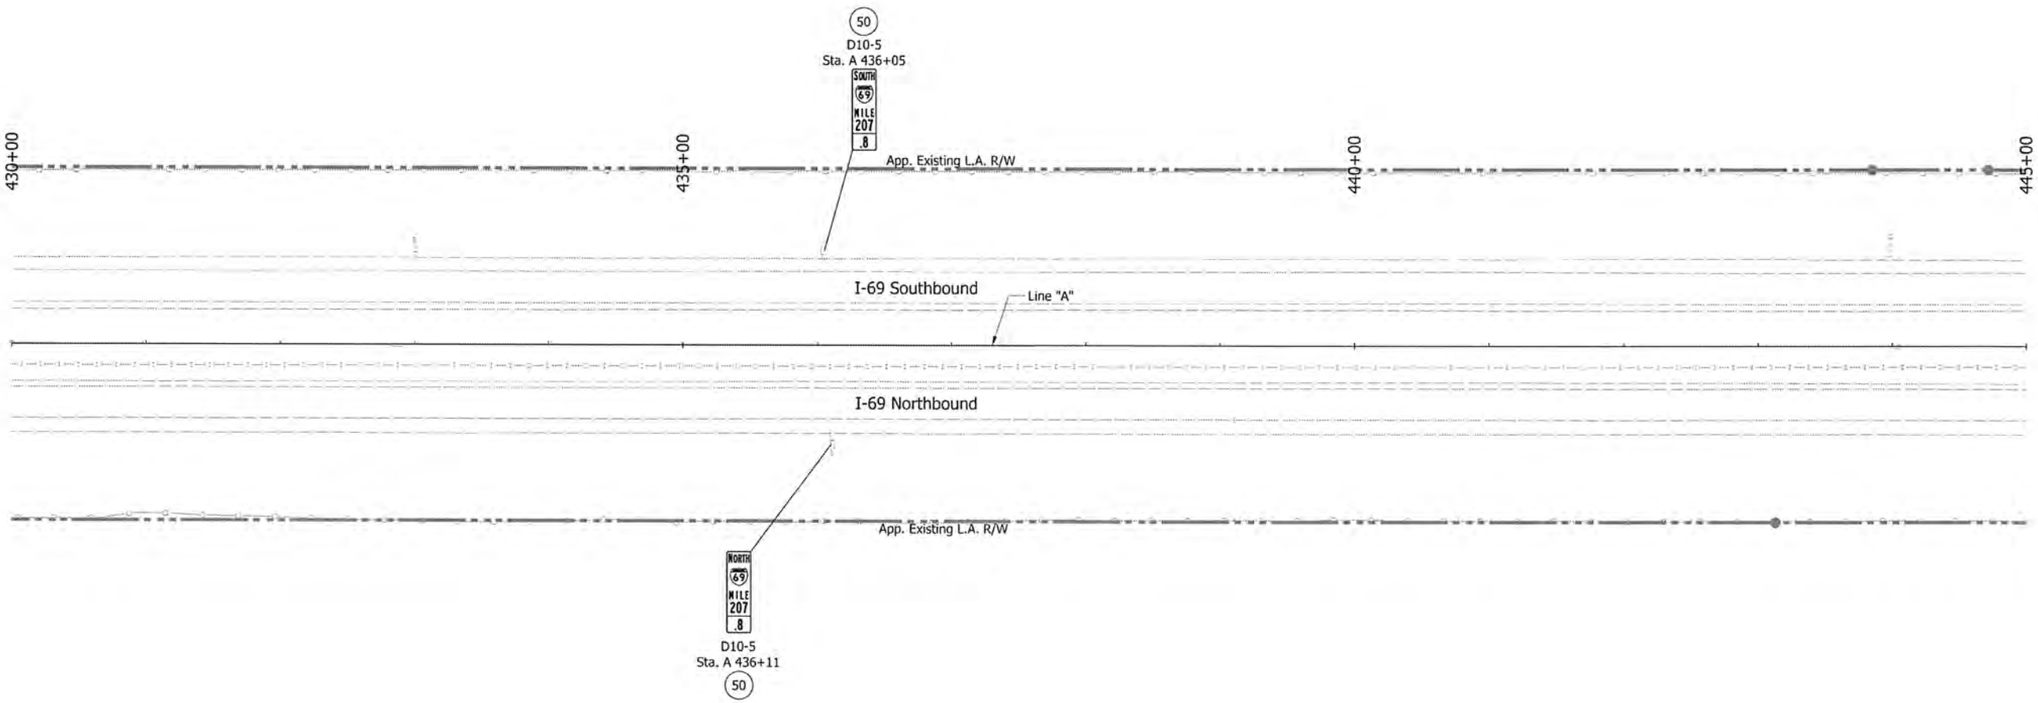

Note:

All stations labeled off of Line "A" unless otherwise noted.

IGDE - Interstate Guide Directional Existing Sign
IGDOE - Interstate Guide Directional Overhead Existing Sign
IGSE - Interstate Guide Service Existing Sign
IGIE - Interstate Guide Information Existing Sign
(50) - No change required to existing sign and supports.

(52) - Remove existing sheet sign from supports.
(53) - Remove existing panel sign from overhead sign structure.
(56) - Remove existing sheet sign and supports.
(57) - Remove existing ground mounted panel sign, supports and foundations.

(58) - Remove existing overhead sign, supports, and foundations.
(60) - Existing panel sign on new supports.
(61) - Existing panel sign on new overhead structure.

MATTHEW A. TAYLOR — REGISTERED — PROFESSIONAL ENGINEER — INDIANA

RECOMMENDED FOR APPROVAL — DESIGN ENGINEER — DATE 9/15/15

DESIGNED: ATW | DRAWN: JNH
CHECKED: MAT | CHECKED: MAT

INDIANA
DEPARTMENT OF TRANSPORTATION

EXISTING SIGNING PLAN
STA. 430+00 - STA. 445+00 "A"

HORIZONTAL SCALE	BRIDGE FILE
1" = 50'	
VERTICAL SCALE	DESIGNATION
N/A	1383332
SURVEY BOOK	SHEETS
ELECTRONIC	17 of 121
CONTRACT	PROJECT
R-37053	1383332

IP_PWP.dms\04740\Sht_EX_Signing Plan_50_15.dgn
07-MAY-2015

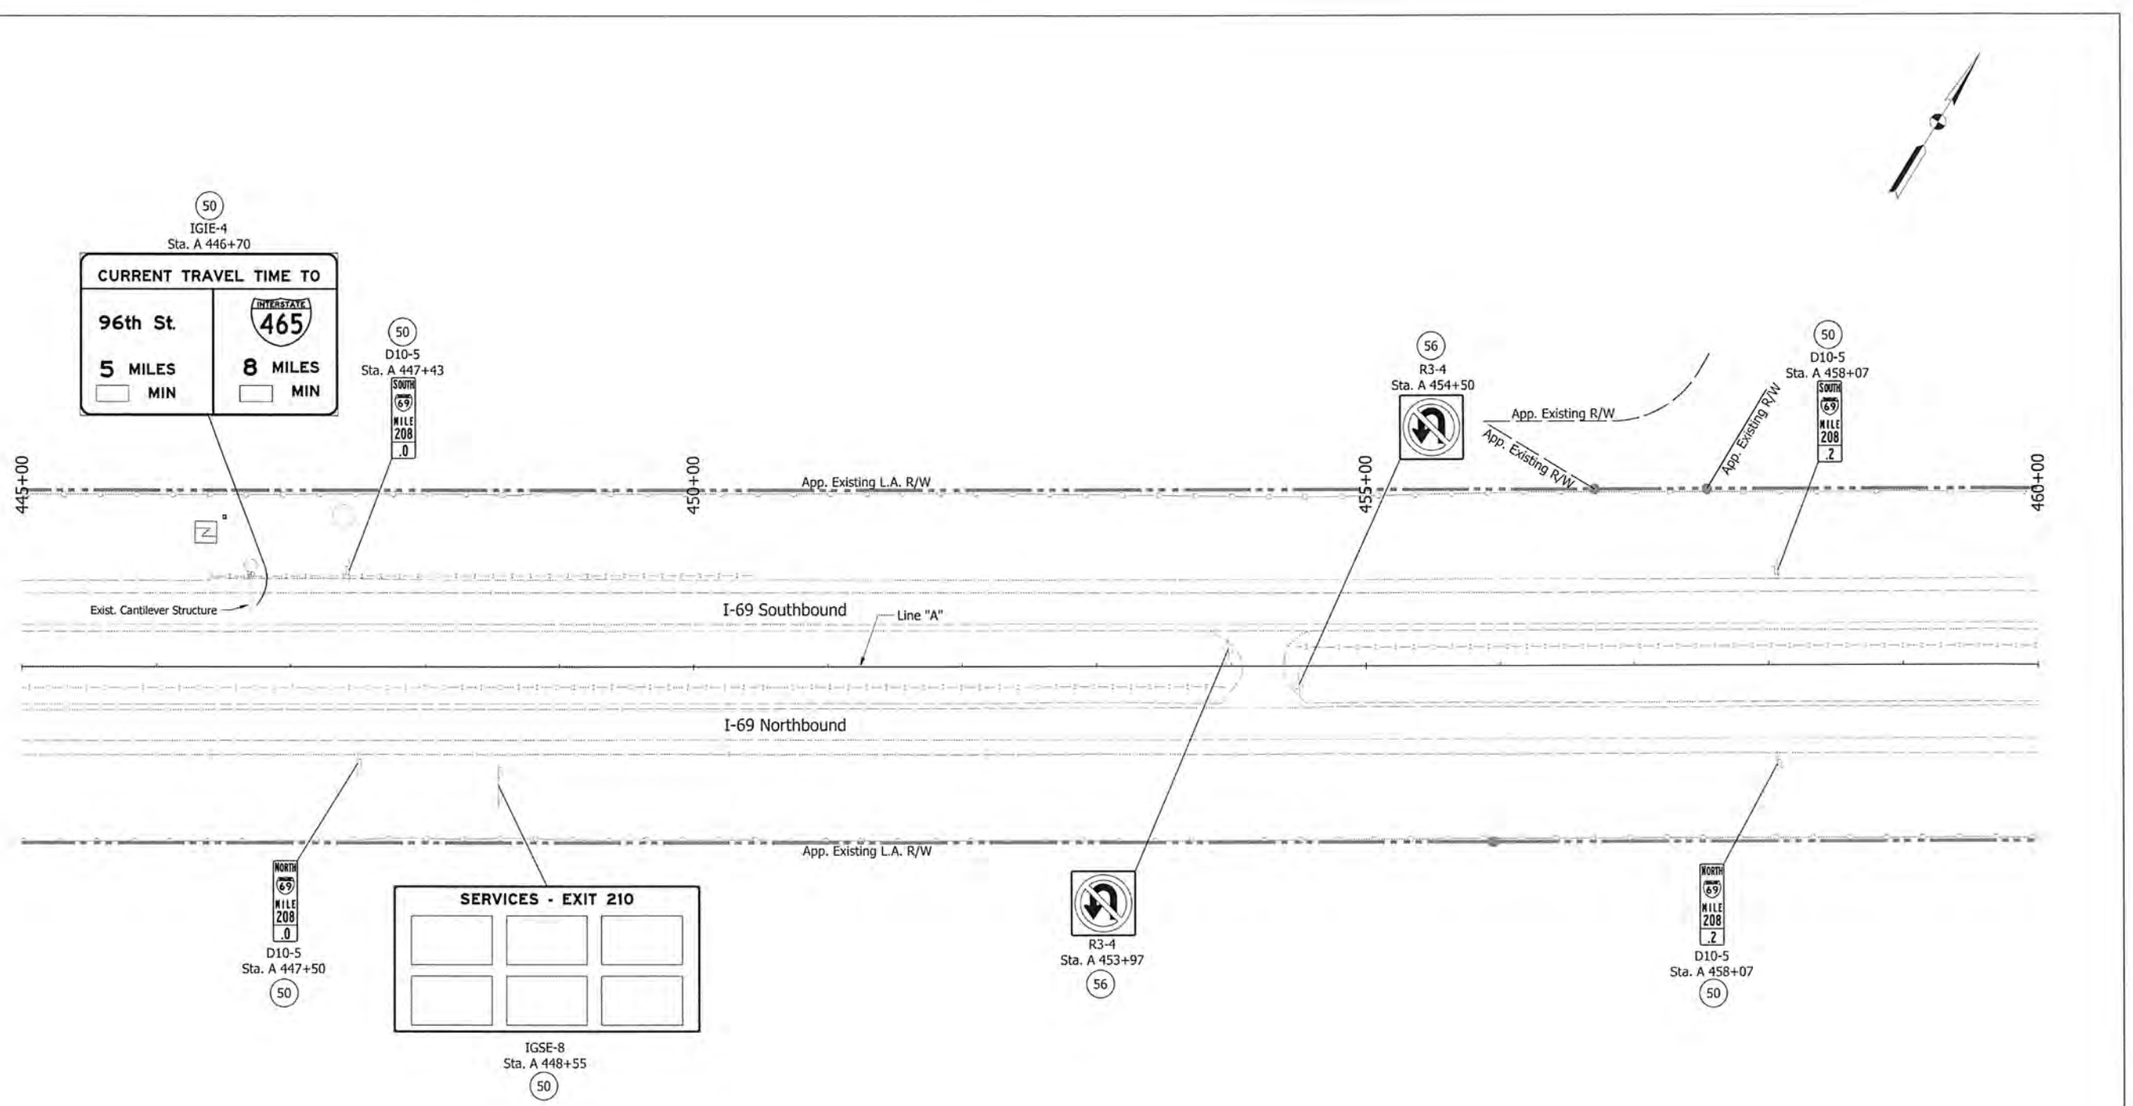

Note:

All stations labeled off of Line "A" unless otherwise noted.

IGDE - Interstate Guide Directional Existing Sign
IGDOE - Interstate Guide Directional Overhead Existing Sign
IGSE - Interstate Guide Service Existing Sign
IGIE - Interstate Guide Information Existing Sign
(50) - No change required to existing sign and supports.

(52) - Remove existing sheet sign from supports.
(53) - Remove existing panel sign from overhead sign structure.
(56) - Remove existing sheet sign and supports.
(57) - Remove existing ground mounted panel sign, supports and foundations.

(58) - Remove existing overhead sign, supports, and foundations.
(60) - Existing panel sign on new supports.
(61) - Existing panel sign on new overhead structure.

MATTHEW A. TAYLOR REGISTERED PROFESSIONAL ENGINEER INDIANA

RECOMMENDED FOR APPROVAL _____ DESIGN ENGINEER 9/15/15 DATE

DESIGNED: ATW DRAWN: JNII
CHECKED: MAT CHECKED: MAT

INDIANA
DEPARTMENT OF TRANSPORTATION

EXISTING SIGNING PLAN
STA. 445+00 - STA. 460+00 "A"

HORIZONTAL SCALE	BRIDGE FILE
1" = 50'	
VERTICAL SCALE	DESIGNATION
N/A	1383332
SURVEY BOOK	SHEETS
ELECTRONIC	18 of 121
CONTRACT	PROJECT
R-37053	1383332

IP_PWP:dms04740\Sht_EX_Signing Plan_50_16.dgn
07-MAY-2015

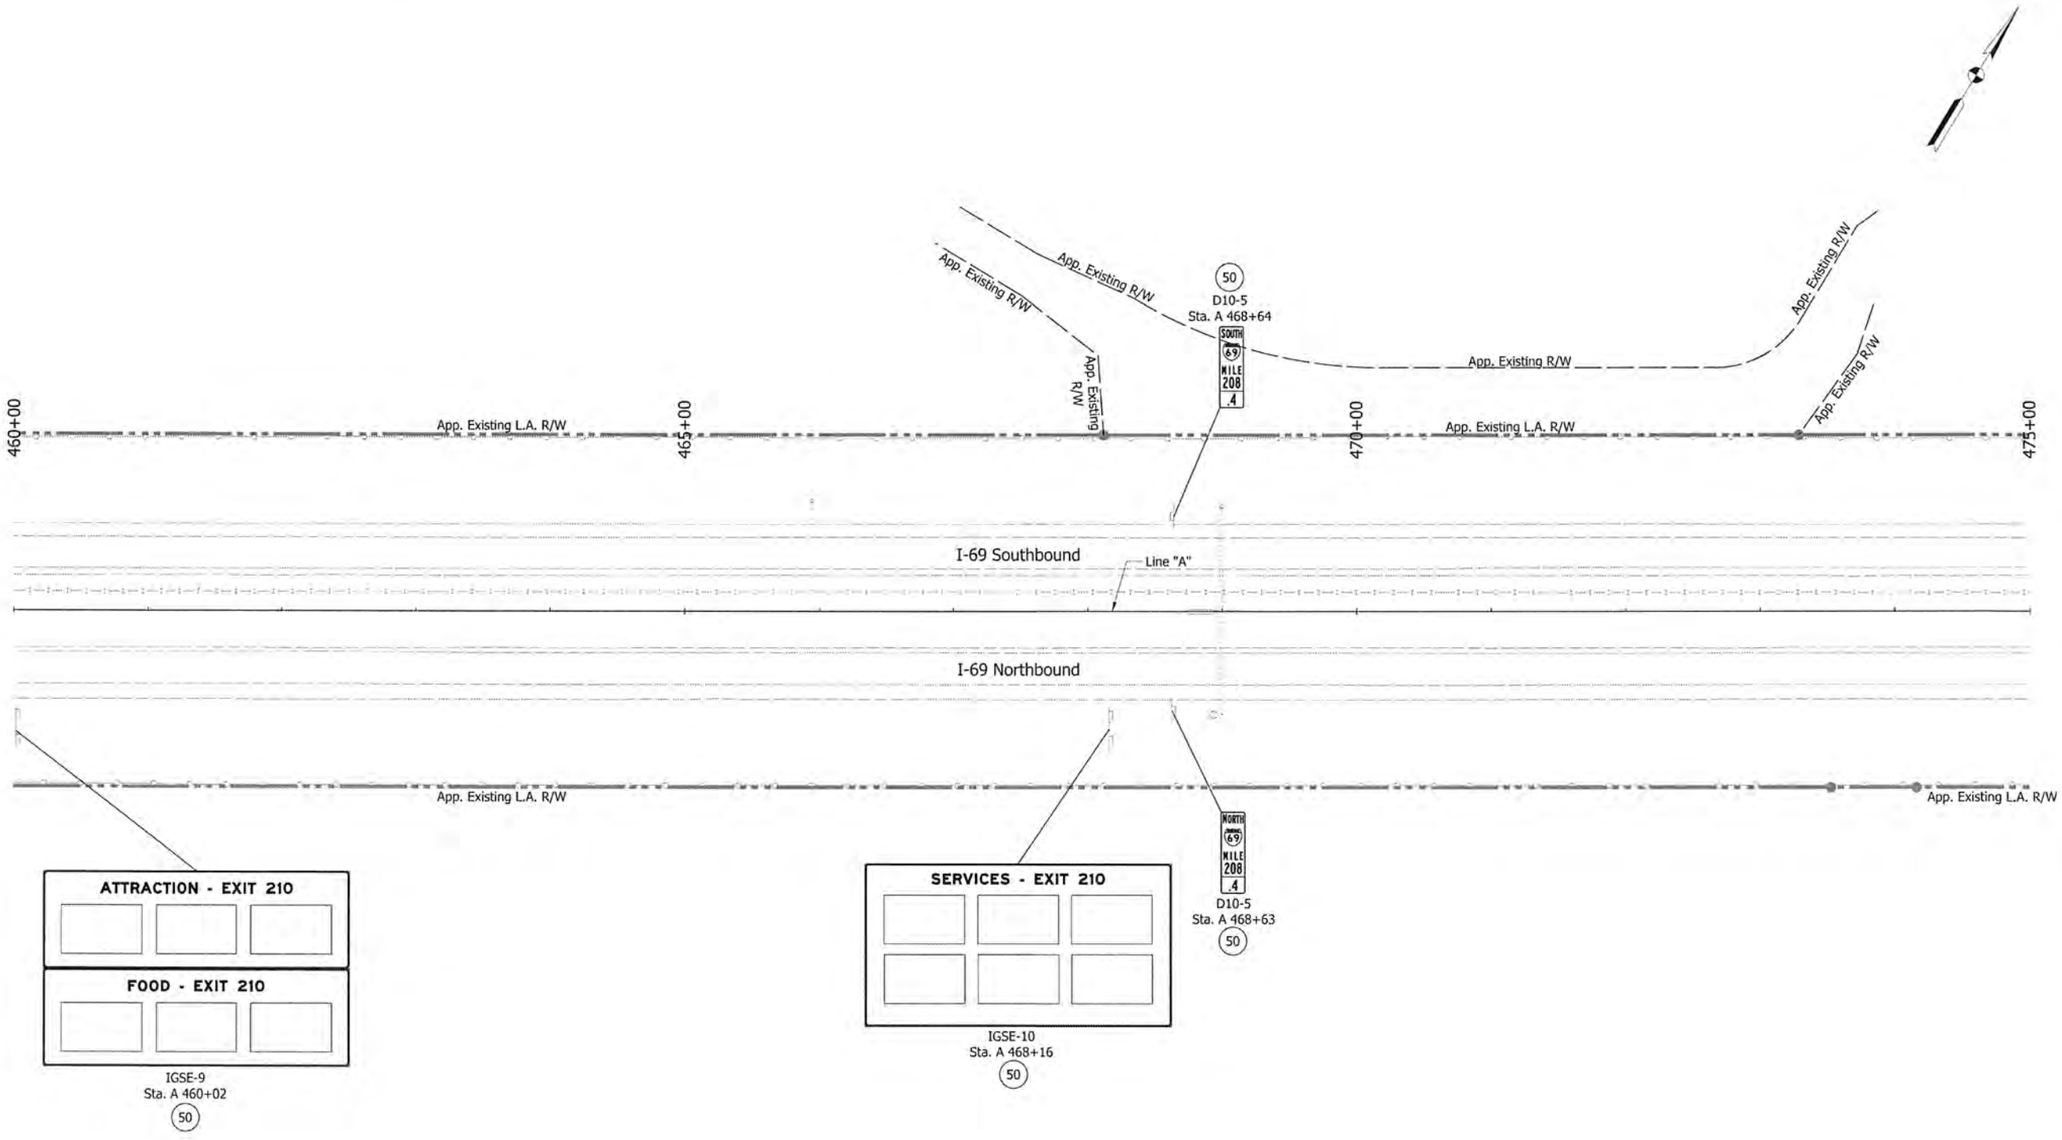

Note:

All stations labeled off of Line "A" unless otherwise noted.

IGDE - Interstate Guide Directional Existing Sign
IGDOE - Interstate Guide Directional Overhead Existing Sign
IGSE - Interstate Guide Service Existing Sign
IGIE - Interstate Guide Information Existing Sign
(50) - No change required to existing sign and supports.

(52) - Remove existing sheet sign from supports.
(53) - Remove existing panel sign from overhead sign structure.
(56) - Remove existing sheet sign and supports.
(57) - Remove existing ground mounted panel sign, supports and foundations.
(58) - Remove existing overhead sign, supports, and foundations.
(60) - Existing panel sign on new supports.
(61) - Existing panel sign on new overhead structure.

MATTHEW A. TAYLOR REGISTERED PROFESSIONAL ENGINEER INDIANA

RECOMMENDED FOR APPROVAL — DESIGN ENGINEER — 9/15/15 DATE

DESIGNED: ATW DRAWN: JNH
CHECKED: MAT CHECKED: MAT

INDIANA
DEPARTMENT OF TRANSPORTATION

EXISTING SIGNING PLAN
STA. 460+00 - STA. 475+00 "A"

HORIZONTAL SCALE	BRIDGE FILE
1" = 50'	
VERTICAL SCALE	DESIGNATION
N/A	1383332
SURVEY BOOK	SHEETS
ELECTRONIC	19 of 121
CONTRACT	PROJECT
R-37053	1383332

IP_PWP:dms04740\Sht_EX_Signing Plan_50_17.dgn
07-MAY-2015

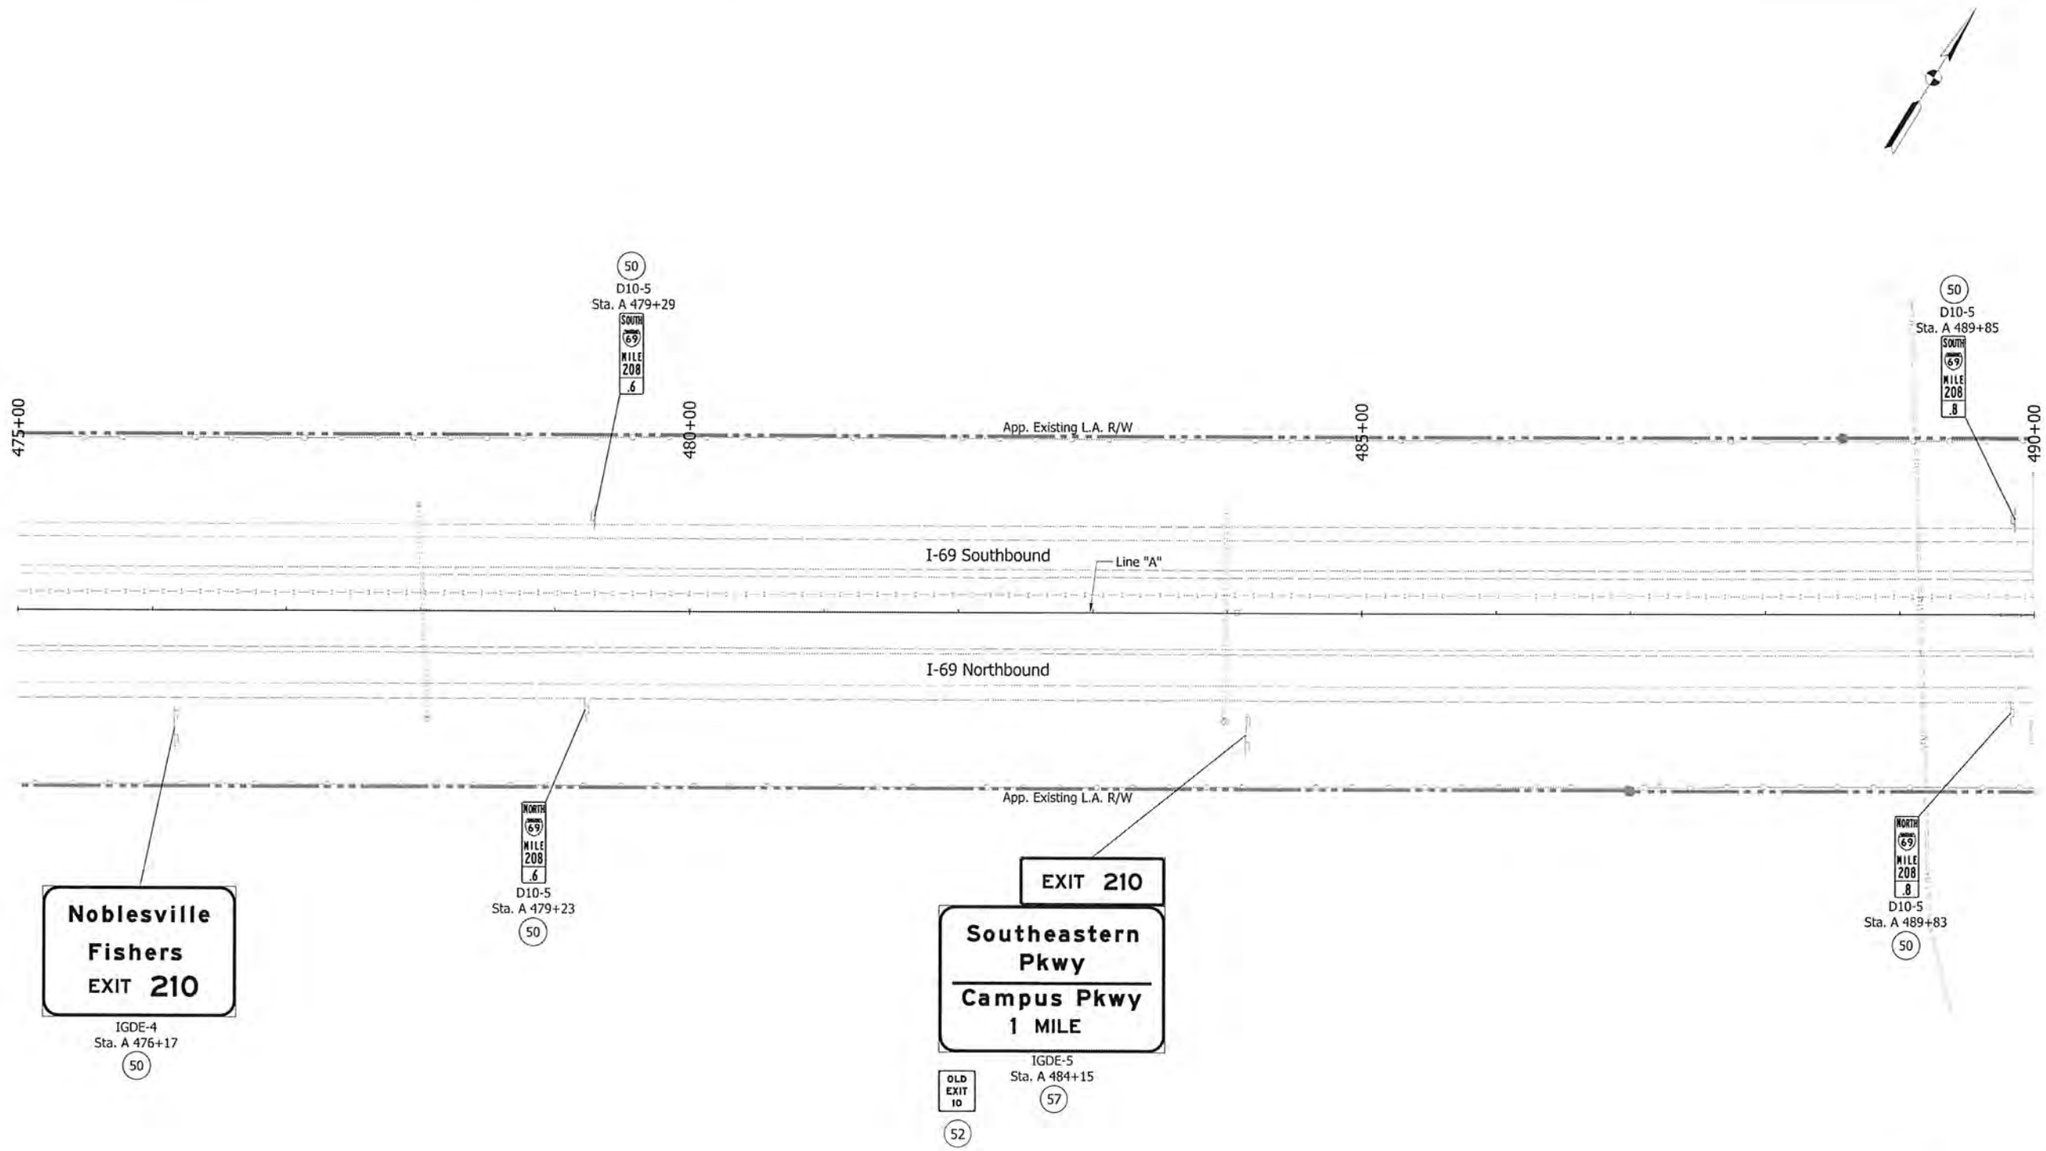

Note:

All stations labeled off of Line "A" unless otherwise noted.

IGDE - Interstate Guide Directional Existing Sign
IGDOE - Interstate Guide Directional Overhead Existing Sign
IGSE - Interstate Guide Service Existing Sign
IGIE - Interstate Guide Information Existing Sign
(50) - No change required to existing sign and supports.

(52) - Remove existing sheet sign from supports.
(53) - Remove existing panel sign from overhead sign structure.
(56) - Remove existing sheet sign and supports.
(57) - Remove existing ground mounted panel sign, supports and foundations.

(58) - Remove existing overhead sign, supports, and foundations.
(60) - Existing panel sign on new supports.
(61) - Existing panel sign on new overhead structure.

MATTHEW A. TAYLOR — REGISTERED — INDIANA — PROFESSIONAL ENGINEER

RECOMMENDED FOR APPROVAL — DESIGN ENGINEER — DATE 9/15/15

DESIGNED: ATW | DRAWN: JNH
CHECKED: MAT | CHECKED: MAT

INDIANA
DEPARTMENT OF TRANSPORTATION

EXISTING SIGNING PLAN
STA. 475+00 - STA. 490+00 "A"

HORIZONTAL SCALE	BRIDGE FILE
1" = 50'	
VERTICAL SCALE	DESIGNATION
N/A	1383332
SURVEY BOOK	SHEETS
ELECTRONIC	20 of 121
CONTRACT	PROJECT
R-37053	1383332

IP_PWP:dms047401\Sht_EX_Signing Plan_50_18.dgn
07-MAY-2015

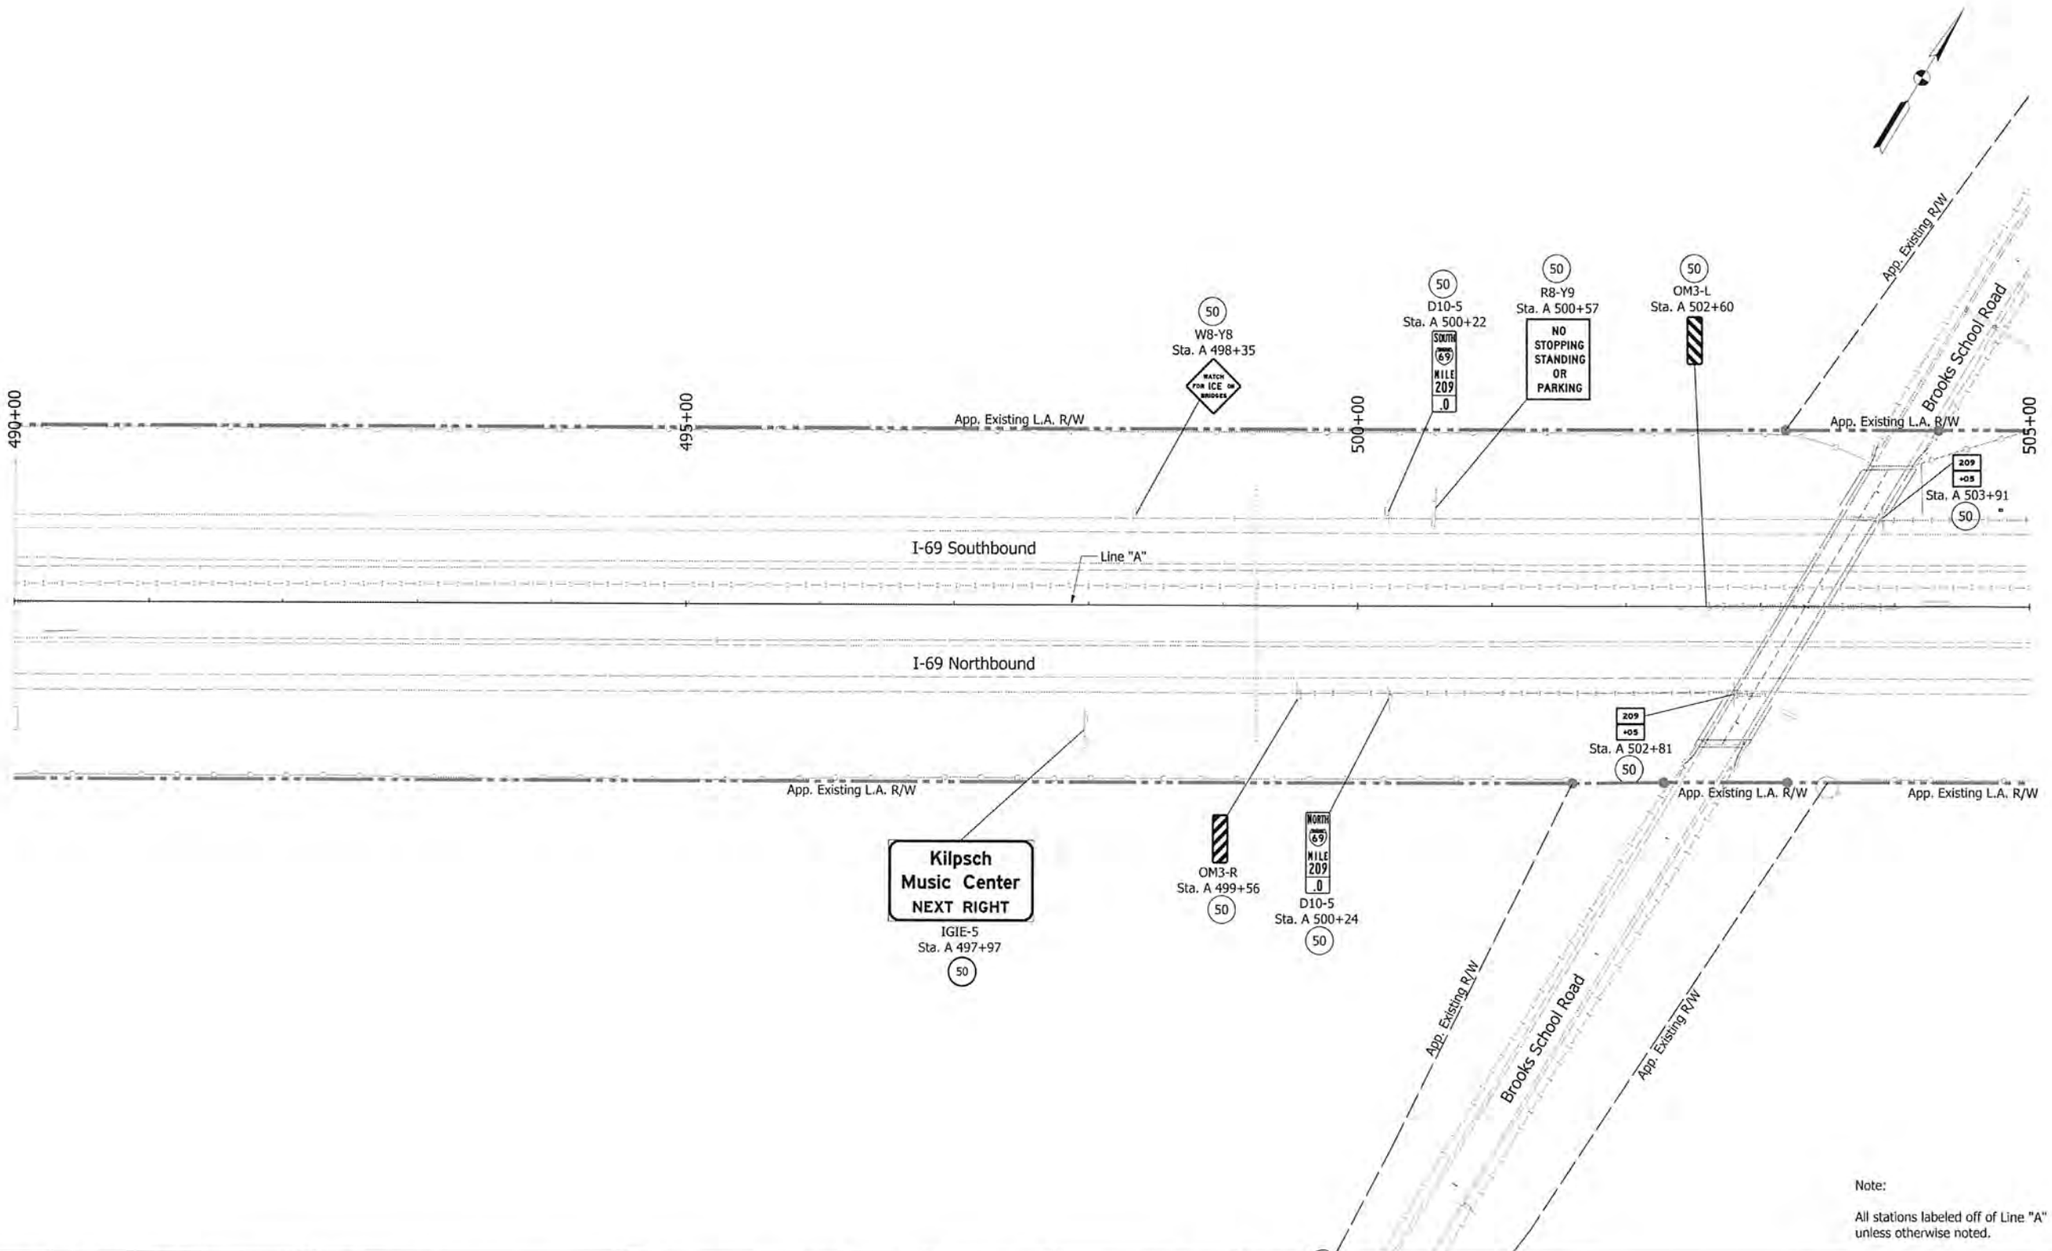

Note:

All stations labeled off of Line "A" unless otherwise noted.

IGDE - Interstate Guide Directional Existing Sign
IGDOE - Interstate Guide Directional Overhead Existing Sign
IGSE - Interstate Guide Service Existing Sign
IGIE - Interstate Guide Information Existing Sign
(50) - No change required to existing sign and supports.

(52) - Remove existing sheet sign from supports.
(53) - Remove existing panel sign from overhead sign structure.
(56) - Remove existing sheet sign and supports.
(57) - Remove existing ground mounted panel sign, supports and foundations.
(58) - Remove existing overhead sign, supports, and foundations.
(60) - Existing panel sign on new supports.
(61) - Existing panel sign on new overhead structure.

MATTHEW A. TAYLOR REGISTERED PROFESSIONAL ENGINEER INDIANA

RECOMMENDED FOR APPROVAL — DESIGN ENGINEER — 9/15/15 DATE

DESIGNED: ATW DRAWN: JNII
CHECKED: MAT CHECKED: MAT

INDIANA DEPARTMENT OF TRANSPORTATION

EXISTING SIGNING PLAN
STA. 490+00 - STA. 505+00 "A"

HORIZONTAL SCALE	BRIDGE FILE
1" = 50'	
VERTICAL SCALE	DESIGNATION
N/A	1383332
SURVEY BOOK	SHEETS
ELECTRONIC	21 of 121
CONTRACT	PROJECT
R-37053	1383332

IP_PWP:dms04740\Sht_EX_Signing Plan_50_19.dgn
07-MAY-2015

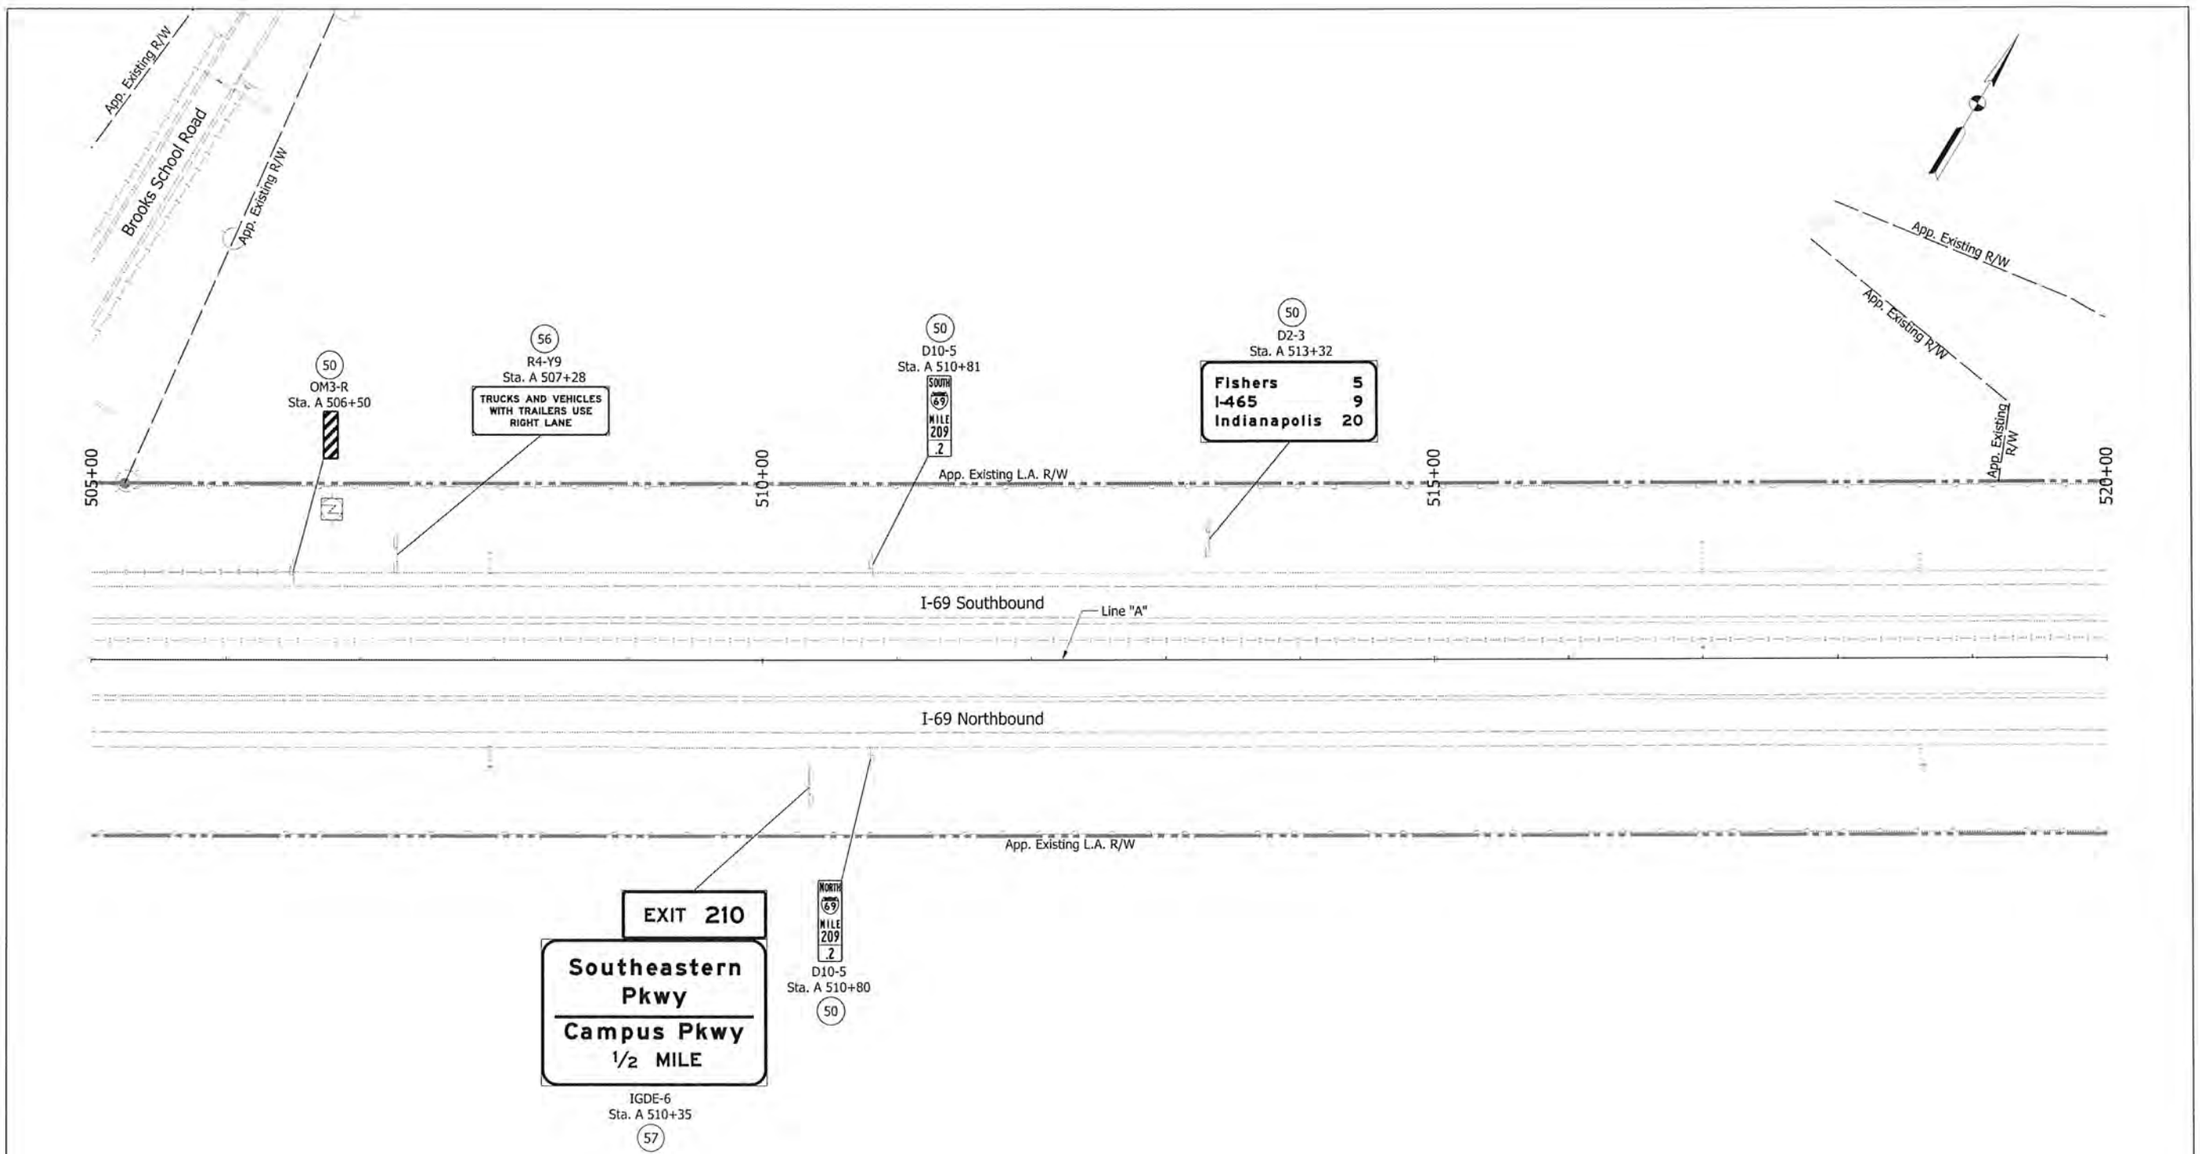

Note:

All stations labeled off of Line "A" unless otherwise noted.

IGDE - Interstate Guide Directional Existing Sign
IGDOE - Interstate Guide Directional Overhead Existing Sign
IGSE - Interstate Guide Service Existing Sign
IGIE - Interstate Guide Information Existing Sign
(50) - No change required to existing sign and supports.

(52) - Remove existing sheet sign from supports.
(53) - Remove existing panel sign from overhead sign structure.
(56) - Remove existing sheet sign and supports.
(57) - Remove existing ground mounted panel sign, supports and foundations.

(58) - Remove existing overhead sign, supports, and foundations.
(60) - Existing panel sign on new supports.
(61) - Existing panel sign on new overhead structure.

MATTHEW A. TAYLOR REGISTERED PROFESSIONAL ENGINEER INDIANA

RECOMMENDED FOR APPROVAL _____ DESIGN ENGINEER 9/15/15 DATE

DESIGNED: ATW DRAWN: JNII
CHECKED: MAT CHECKED: MAT

INDIANA
DEPARTMENT OF TRANSPORTATION

EXISTING SIGNING PLAN
STA. 505+00 - STA. 520+00 "A"

HORIZONTAL SCALE	BRIDGE FILE
1" = 50'	
VERTICAL SCALE	DESIGNATION
N/A	1383332
SURVEY BOOK	SHEETS
ELECTRONIC	22 of 121
CONTRACT	PROJECT
R-37053	1383332

IP_PWP:dms047401\Sht_EX_Signing Plan_50_20.dgn
07-MAY-2015

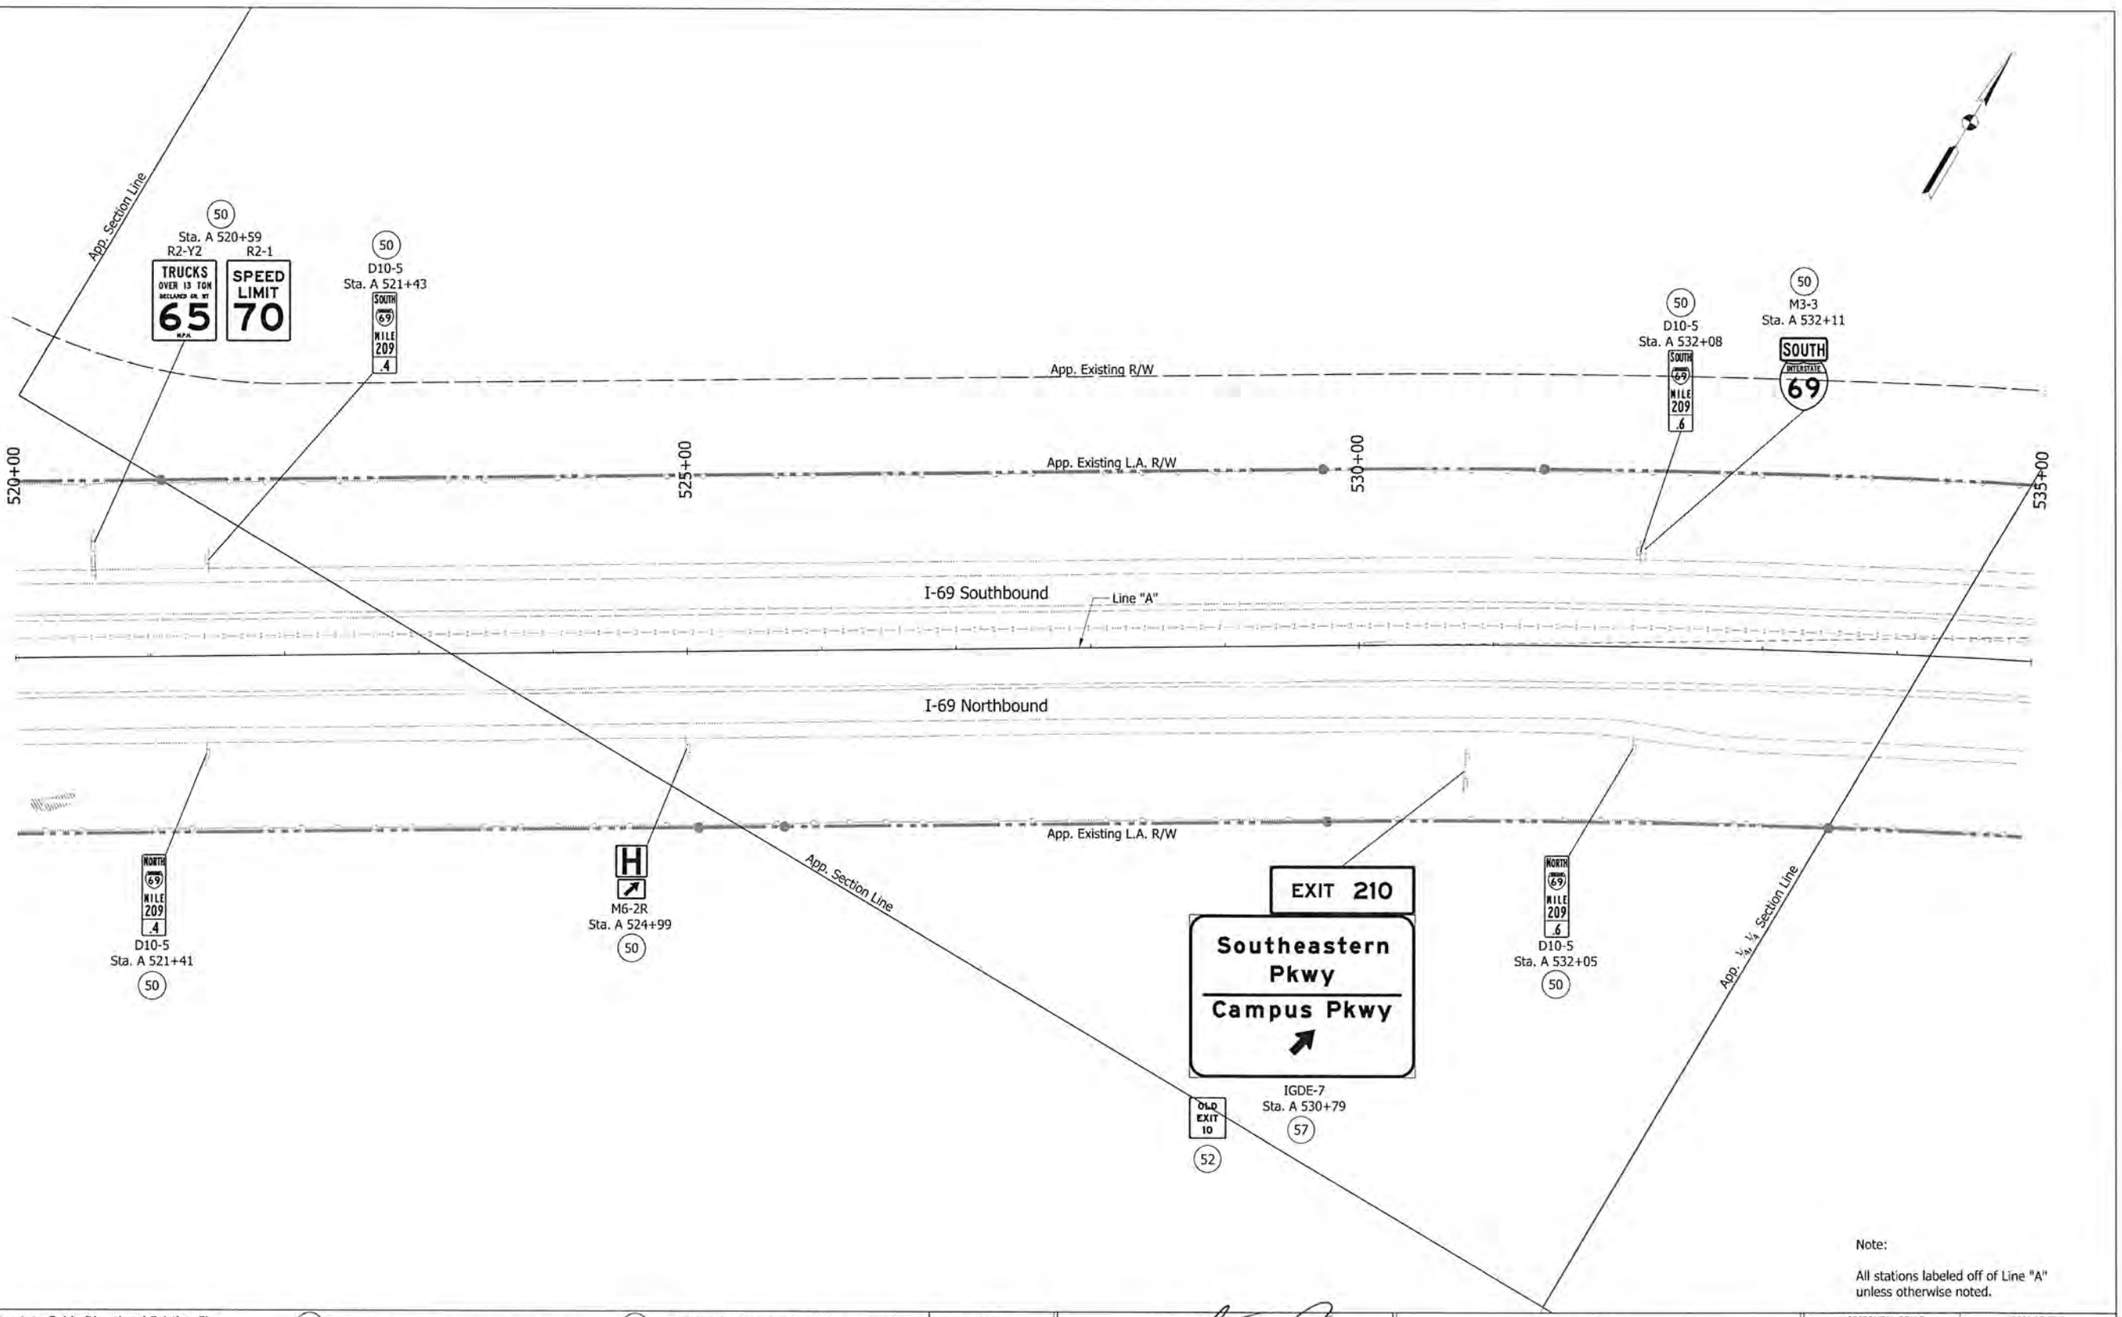

Note:

All stations labeled off of Line "A" unless otherwise noted.

IGDE - Interstate Guide Directional Existing Sign
IGDOE - Interstate Guide Directional Overhead Existing Sign
IGSE - Interstate Guide Service Existing Sign
IGIE - Interstate Guide Information Existing Sign
(50) - No change required to existing sign and supports.

(52) - Remove existing sheet sign from supports.
(53) - Remove existing panel sign from overhead sign structure.
(56) - Remove existing sheet sign and supports.
(57) - Remove existing ground mounted panel sign, supports and foundations.

(58) - Remove existing overhead sign, supports, and foundations.
(60) - Existing panel sign on new supports.
(61) - Existing panel sign on new overhead structure.

MATTHEW A. TAYLOR — REGISTERED — INDIANA — PROFESSIONAL ENGINEER

RECOMMENDED FOR APPROVAL — DESIGN ENGINEER — DATE 9/15/15

DESIGNED: ATW | DRAWN: JNH
CHECKED: MAT | CHECKED: MAT

INDIANA
DEPARTMENT OF TRANSPORTATION

EXISTING SIGNING PLAN
STA. 520+00 - STA. 535+00 "A"

HORIZONTAL SCALE	BRIDGE FILE
1" = 50'	
VERTICAL SCALE	DESIGNATION
N/A	1383332
SURVEY BOOK	SHEETS
ELECTRONIC	23 of 121
CONTRACT	PROJECT
R-37053	1383332

IP_PWP:dms047401\Sht_EX_Signing Plan_50_21.dgn
07-MAY-2015

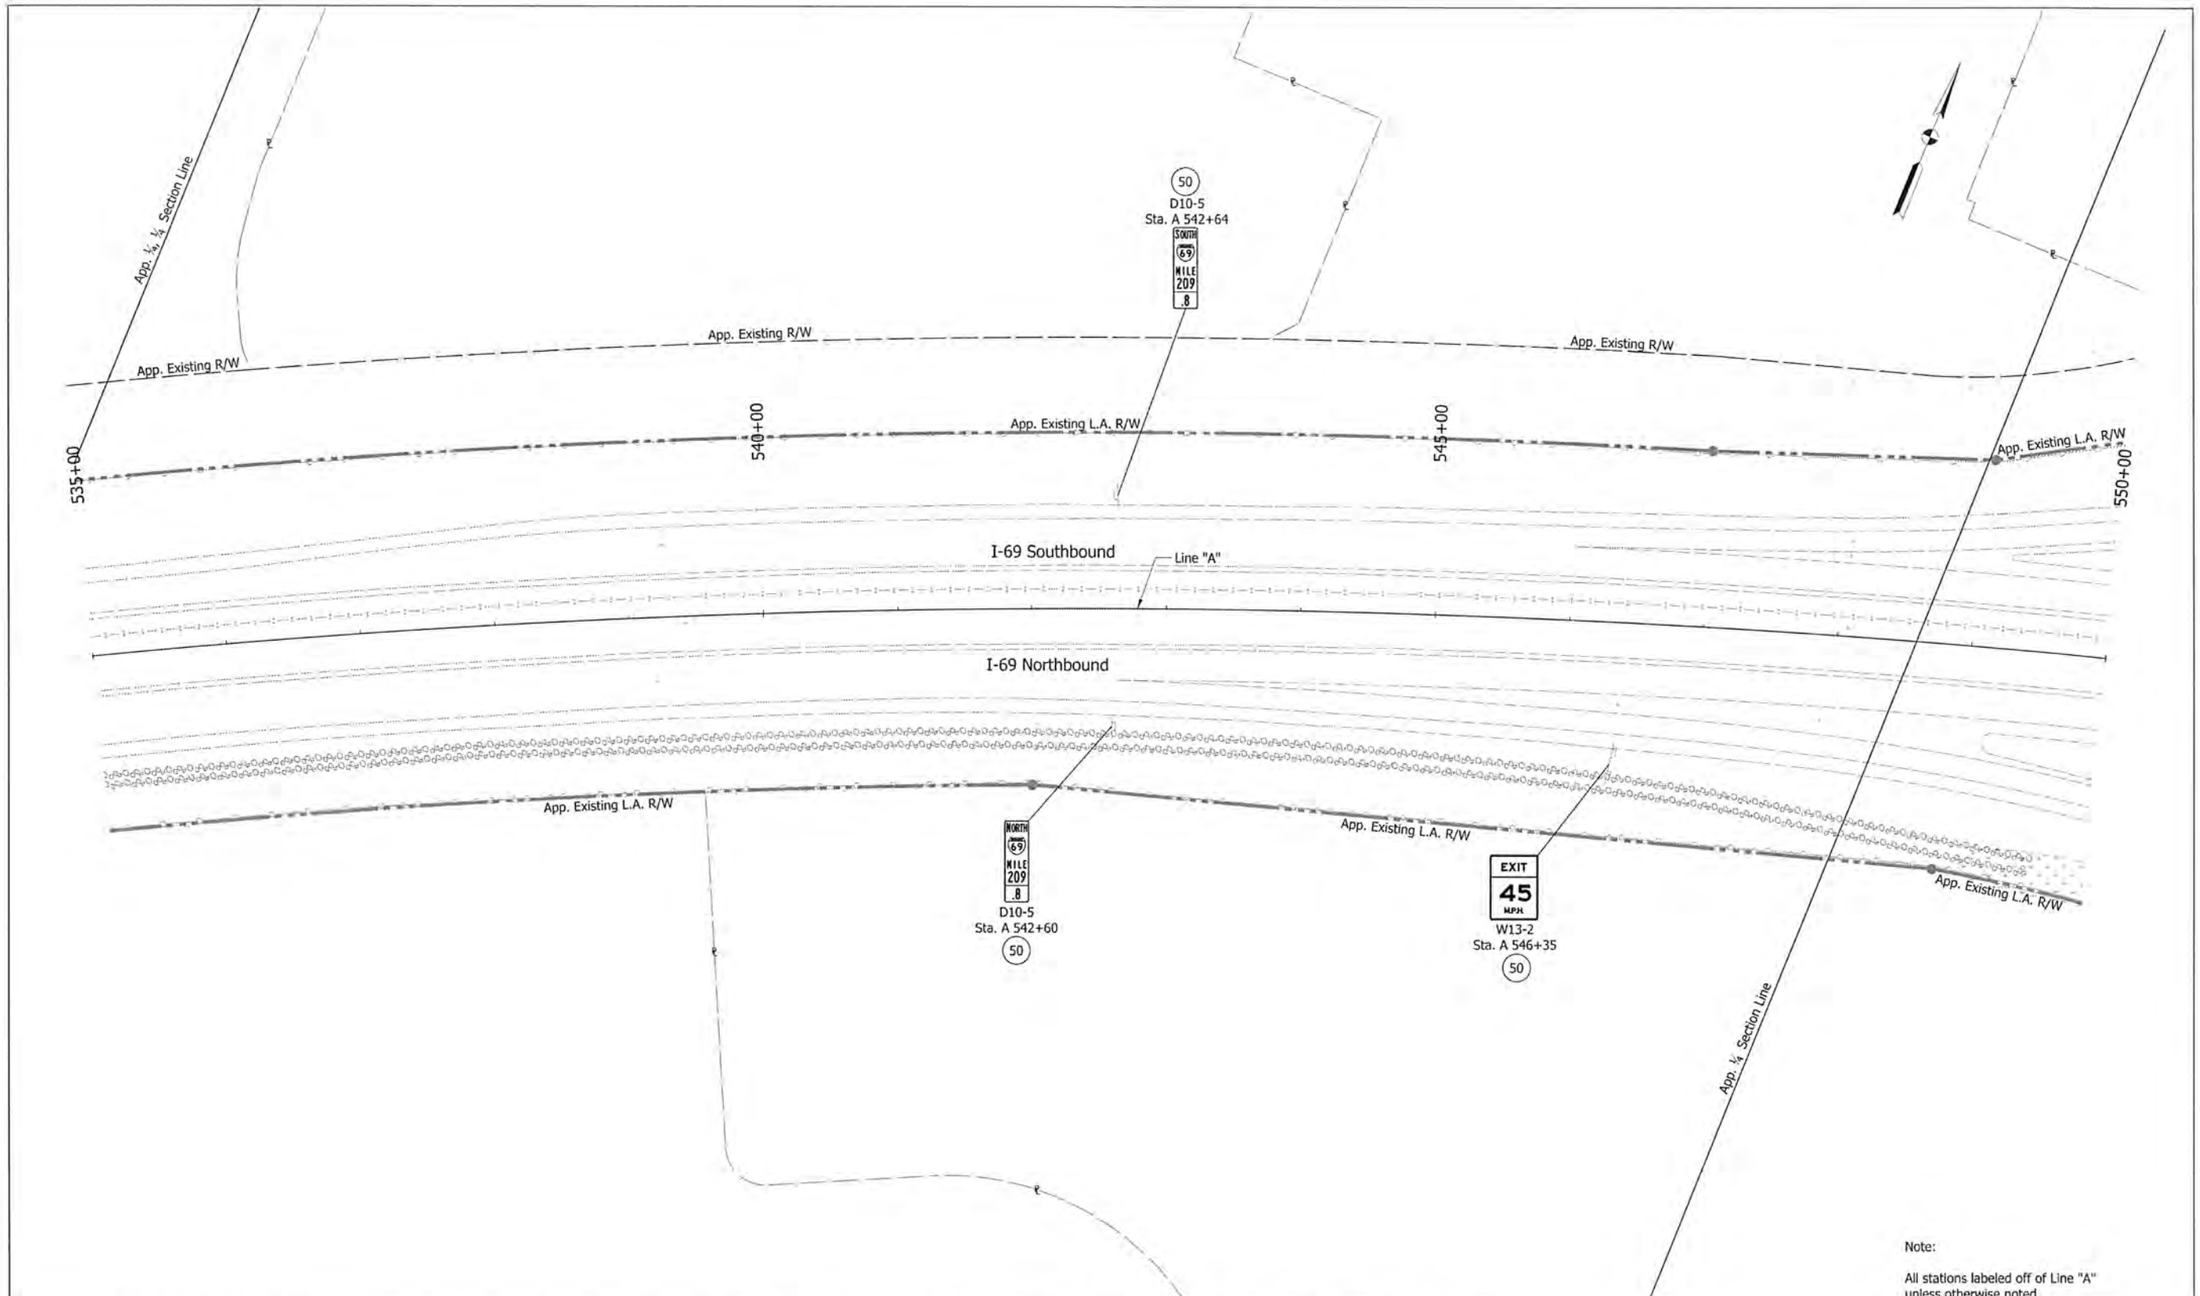

Note:

All stations labeled off of Line "A" unless otherwise noted.

IGDE - Interstate Guide Directional Existing Sign
IGDOE- Interstate Guide Directional Overhead Existing Sign
IGSE - Interstate Guide Service Existing Sign
IGIE - Interstate Guide Information Existing Sign
(50) - No change required to existing sign and supports.

(52) - Remove existing sheet sign from supports.
(53) - Remove existing panel sign from overhead sign structure.
(56) - Remove existing sheet sign and supports.
(57) - Remove existing ground mounted panel sign, supports and foundations.
(58) - Remove existing overhead sign, supports, and foundations.
(60) - Existing panel sign on new supports.
(61) - Existing panel sign on new overhead structure.

MATTHEW A. TAYLOR REGISTERED PROFESSIONAL ENGINEER INDIANA

RECOMMENDED FOR APPROVAL — DESIGN ENGINEER — DATE 9/15/15

DESIGNED: ATW | DRAWN: JNII
CHECKED: MAT | CHECKED: MAT

INDIANA
DEPARTMENT OF TRANSPORTATION

EXISTING SIGNING PLAN
STA. 535+00 - STA. 550+00 "A"

HORIZONTAL SCALE	BRIDGE FILE
1" = 50'	
VERTICAL SCALE	DESIGNATION
N/A	1383332
SURVEY BOOK	SHEETS
ELECTRONIC	24 of 121
CONTRACT	PROJECT
R-37053	1383332

IP_PWP:dms04740\Sht_EX_Signing Plan_50_22.dgn
07-MAY-2015

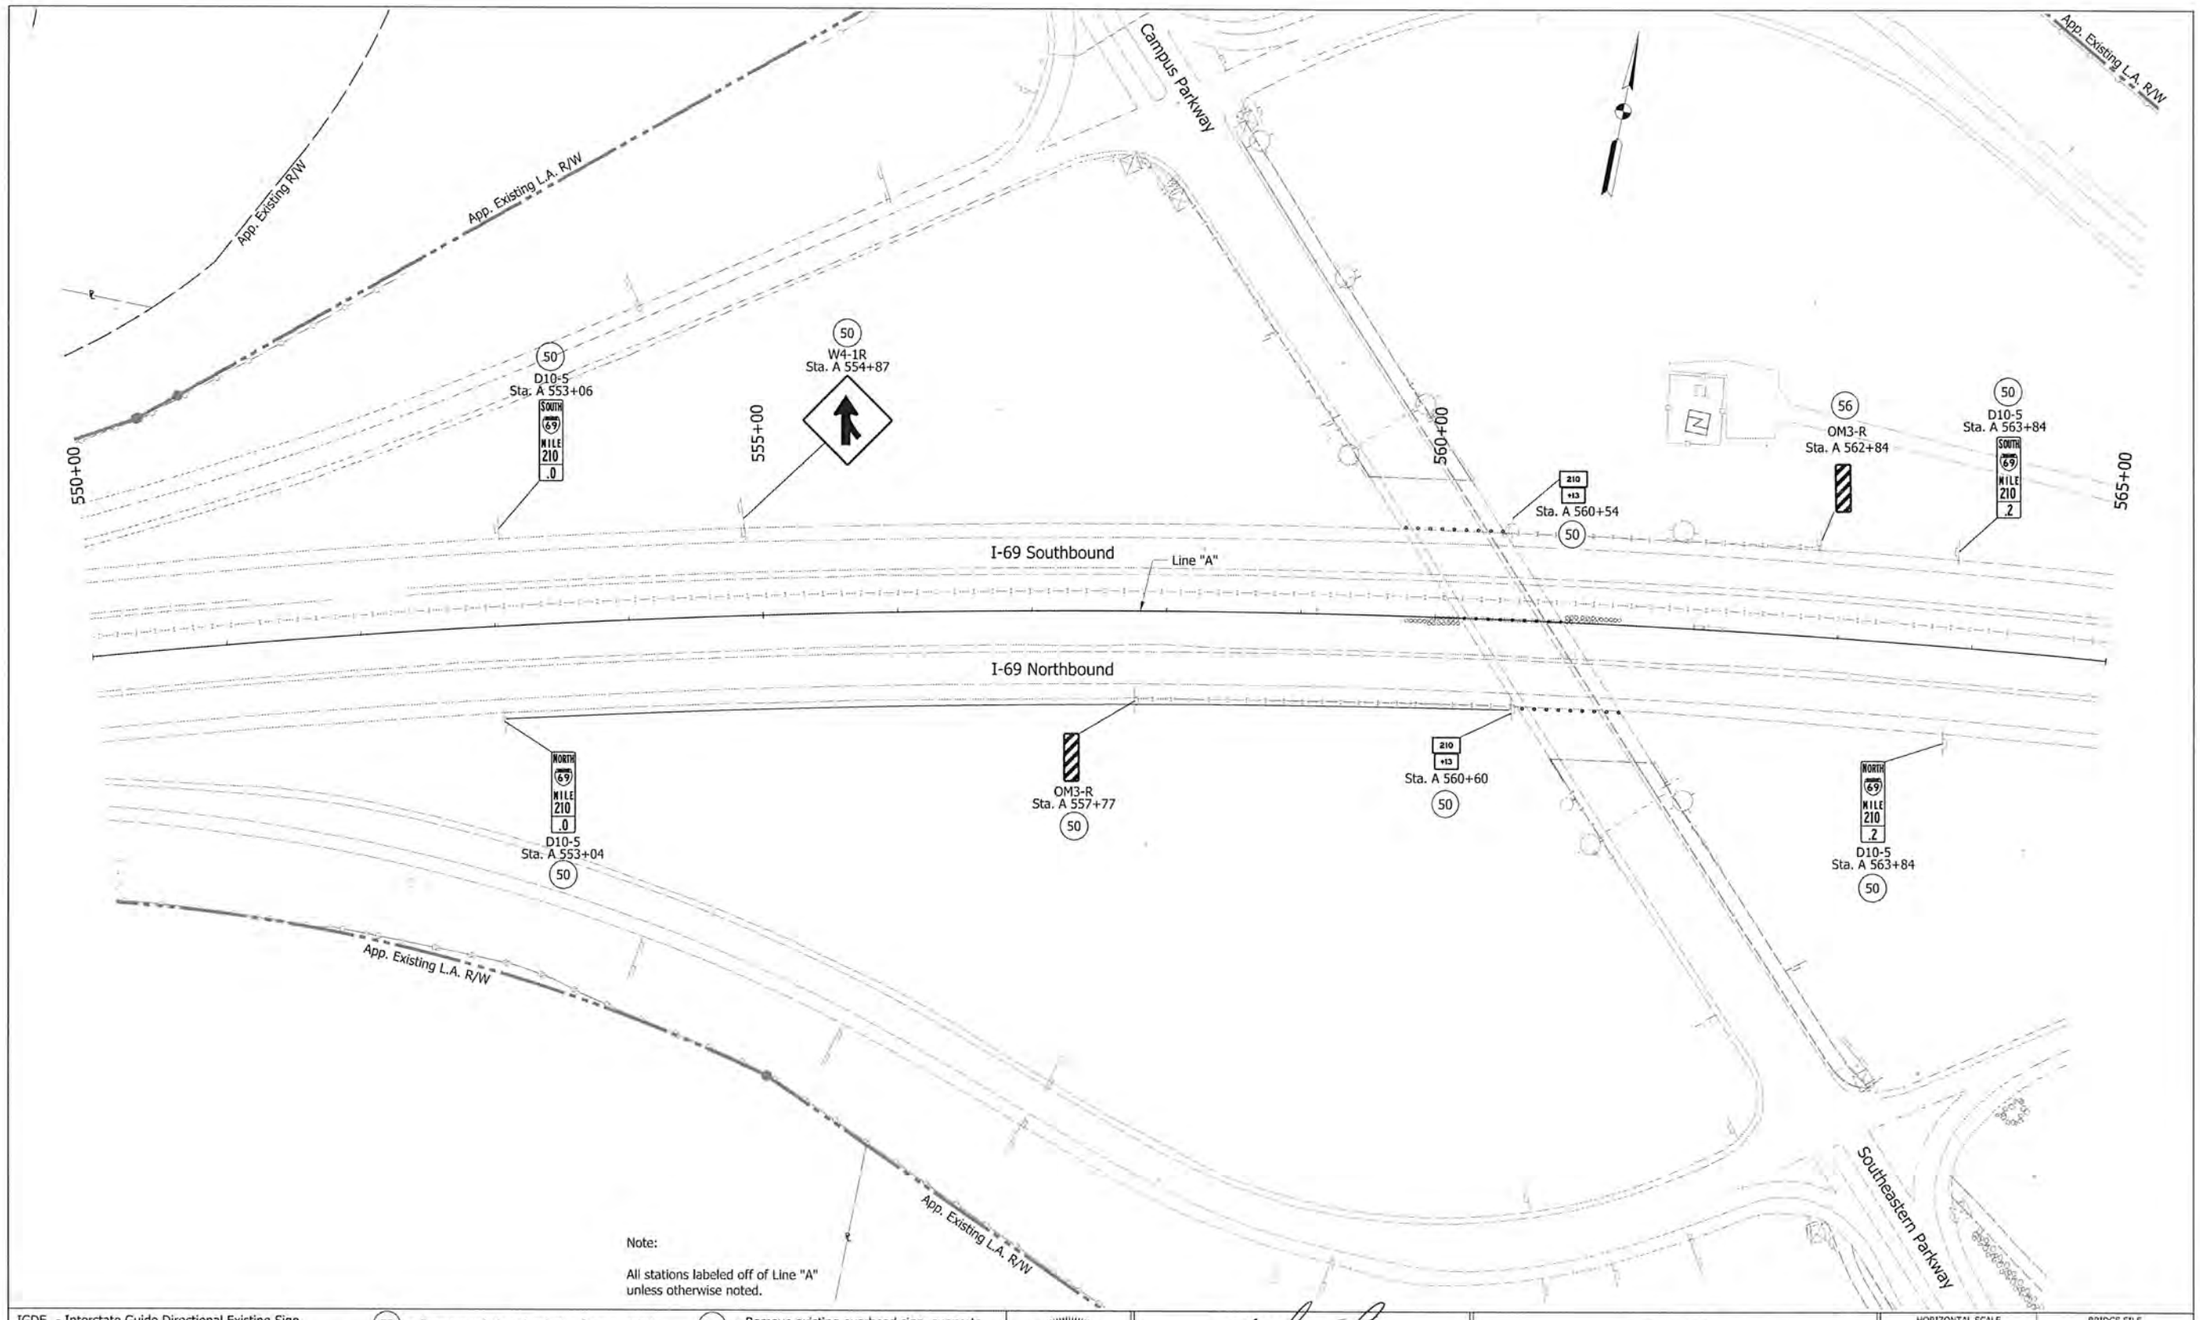

IGDE - Interstate Guide Directional Existing Sign	(52) - Remove existing sheet sign from supports.	(58) - Remove existing overhead sign, supports, and foundations.
IGDOE- Interstate Guide Directional Overhead Existing Sign	(53) - Remove existing panel sign from overhead sign structure.	(60) - Existing panel sign on new supports.
IGSE - Interstate Guide Service Existing Sign	(56) - Remove existing sheet sign and supports.	(61) - Existing panel sign on new overhead structure.
IGIE - Interstate Guide Information Existing Sign	(57) - Remove existing ground mounted panel sign, supports and foundations.	
(50) - No change required to existing sign and supports.		

MATTHEW A. TAYLOR REGISTERED PROFESSIONAL ENGINEER INDIANA

RECOMMENDED FOR APPROVAL _____ DESIGN ENGINEER 9/15/15 DATE

DESIGNED:	ATW	DRAWN:	JNII
CHECKED:	MAT	CHECKED:	MAT

INDIANA
DEPARTMENT OF TRANSPORTATION

EXISTING SIGNING PLAN
STA. 550+00 - STA. 565+00 "A"

HORIZONTAL SCALE	BRIDGE FILE
1" = 50'	
VERTICAL SCALE	DESIGNATION
N/A	1383332
SURVEY BOOK	SHEETS
ELECTRONIC	25 of 121
CONTRACT	PROJECT
R-37053	1383332

IP_PWP:dms04740\Sht_EX_Signing Plan_50_23.dgn
07-MAY-2015