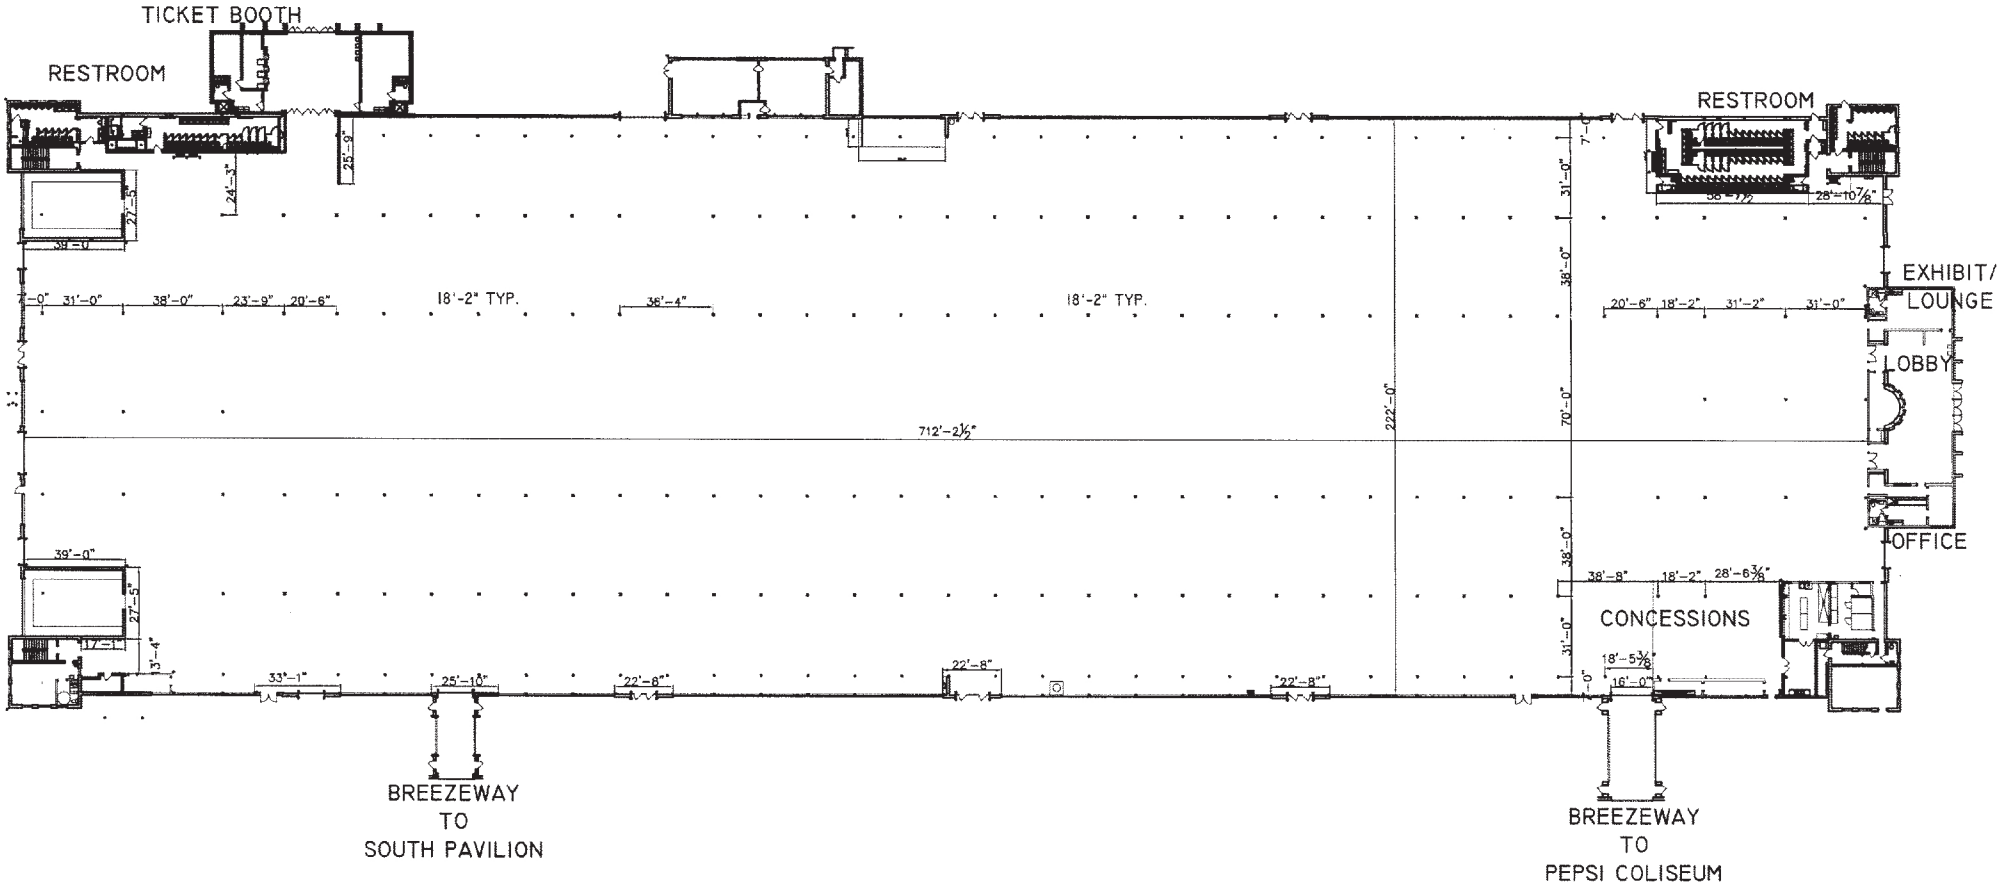
TICKET BOOTH
RESTROOM
RESTROOM
EXHIBIT/
LOUNGE
LOBBY
OFFICE
CONCESSIONS
18'-2" TYP.
18'-2" TYP.
712'-2½"
222'-0"
BREEZEWAY
TO
SOUTH PAVILION
BREEZEWAY
TO
PEPSI COLISEUM