MORGAN COUNTY, INDIANA

COUNTY & STATE							COUNTY & STATE
	The Barnard Family Irrevocable Living Trust	Timothy A. Ringer and Danita K. Ringer		White Lick Creek	Stanley Hite Ringer and Linda Kay Ringer	Timothy A. Ringer and Danita K. Ringer	
	4065'	671'			135'	2769'	
	L=12276.32' N72°42'33.97"E						
EROSION & SEDIMENT CONTROL		ENTRY/EXIT 156+08 BORE PIT 156+32 BORE SLURRY CON. EXCAVATION SPOIL 165+38				BORE PIT 162+93 ENTRY/EXIT 163+07 BORE SLURRY CON. EXCAVATION SPOIL	EROSION & SEDIMENT CONTROL

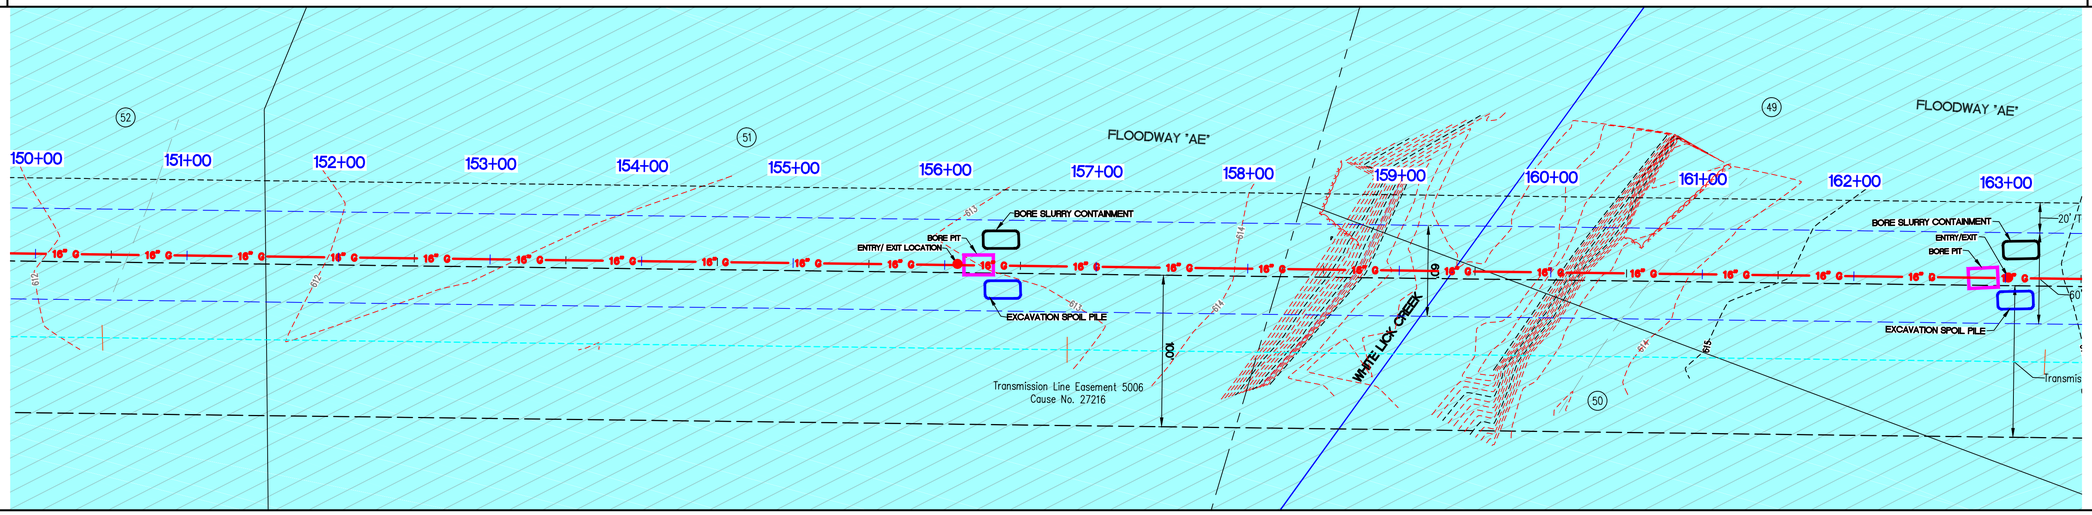

PLAN VIEW

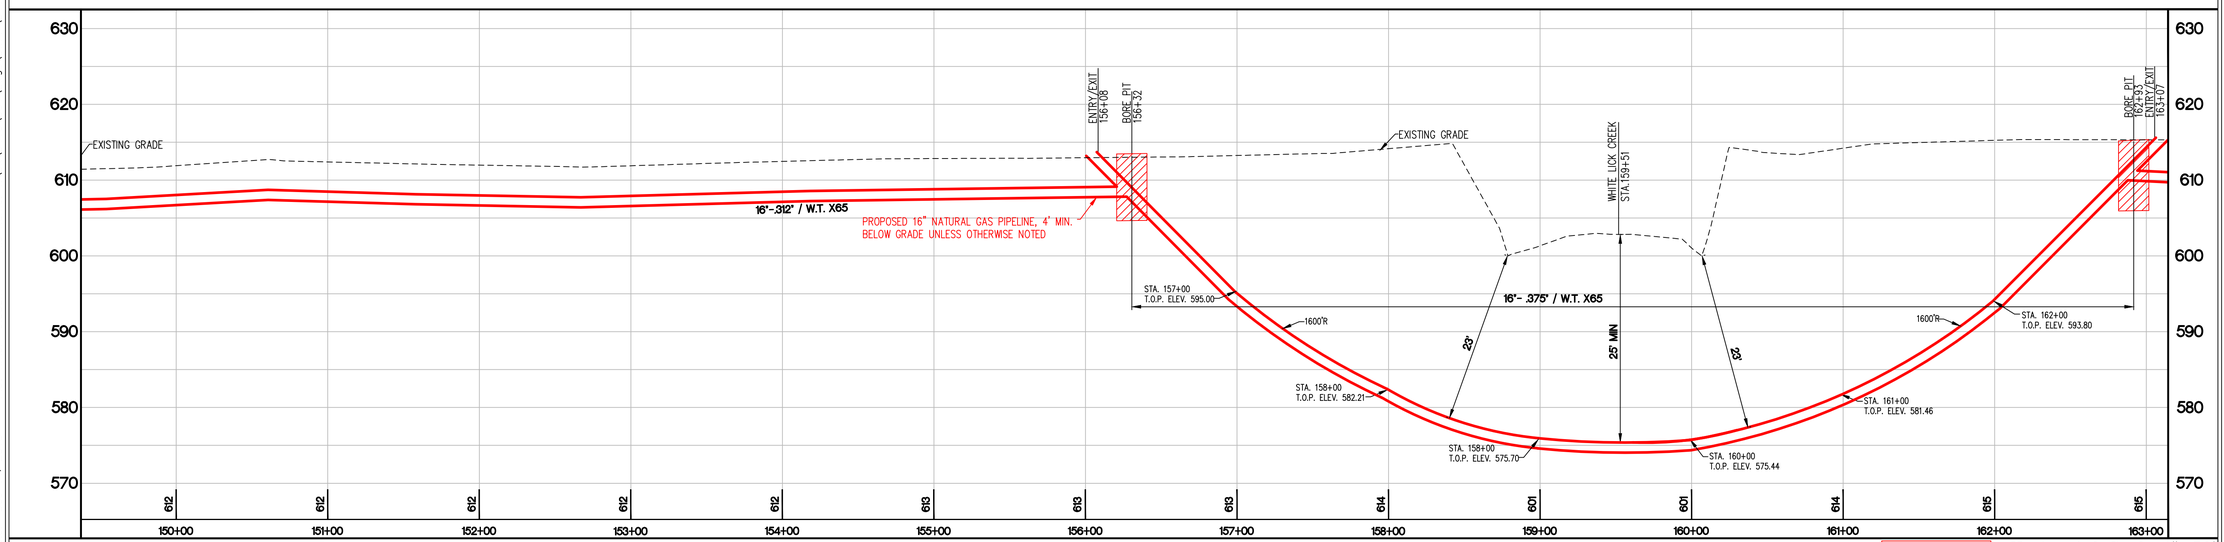

Existing Grade Profile

LEGEND: Existing Grade; Proposed Gas Pipe

Horizontal Scale 1"=50'
Vertical Scale 1"=10'

GRID NORTH
SCALE 1" = 50'
0 25 50 100

NOT FOR CONSTRUCTION
PRELIMINARY

VECTREN
Energy Delivery

Schneider
THE SCHNEIDER CORPORATION
Historic Fort Harrison
8901 Otis Avenue
Indianapolis, IN 46216-1037
Telephone: 317.826.7100
Fax: 317.826.7200
www.schneidercorp.com

PROJECT INFORMATION:
EAGLE VALLEY 16"
NATURAL GAS PIPELINE
CONSTRUCTION PLANS
MORGAN COUNTY, INDIANA

CLIENT INFORMATION:
VECTREN ENERGY DELIVERY
ONE VECTREN SQUARE, EVANSVILLE, INDIANA

DATE:	PROJECT NO.:
10/9/15	9410.001
DRAWN BY: MG	CHECKED BY: KKE

REVISIONS:

DRAWING FILES: T:\9K\9410\001\dwgs\SWPP\9410001SWPP.dwg

SHEET NO.: 12

Plot Date: Dec 14, 2015 Plot Time: 9:38am File Name: T:\9K\9410\001\dwgs\SWPP\9410001SWPP.dwg, Layout: 12 By: mag

COUNTY & STATE

MORGAN COUNTY, INDIANA

COUNTY & STATE

RESTORATION

DE-COMPACT AND TILL PER OWNER'S SPECIFICATIONS

157+74

DE-COMPACT AND TILL PER OWNER'S SPECIFICATIONS

162+07

RESTORATION

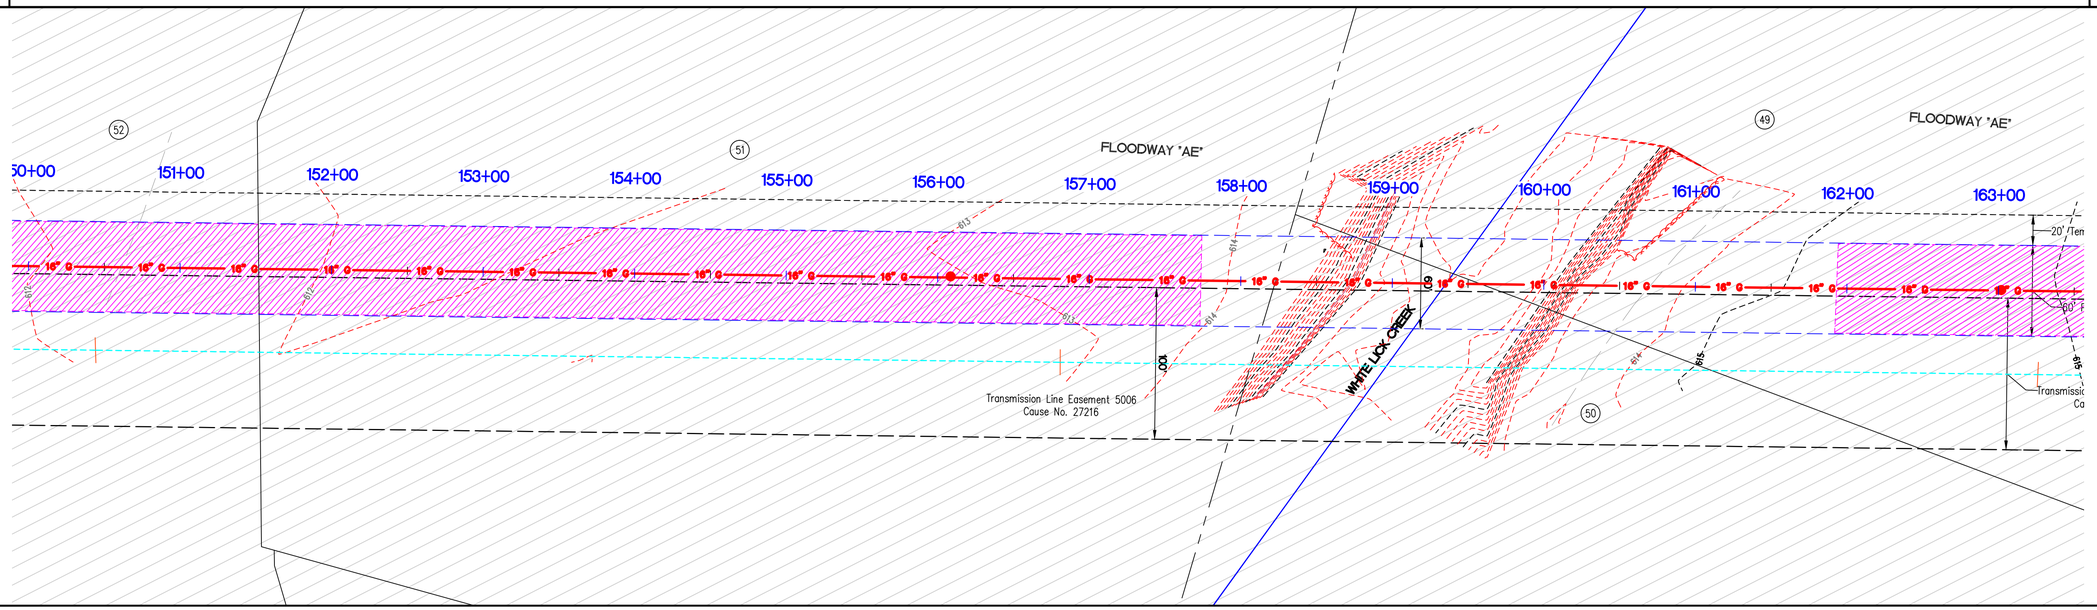

PLAN VIEW

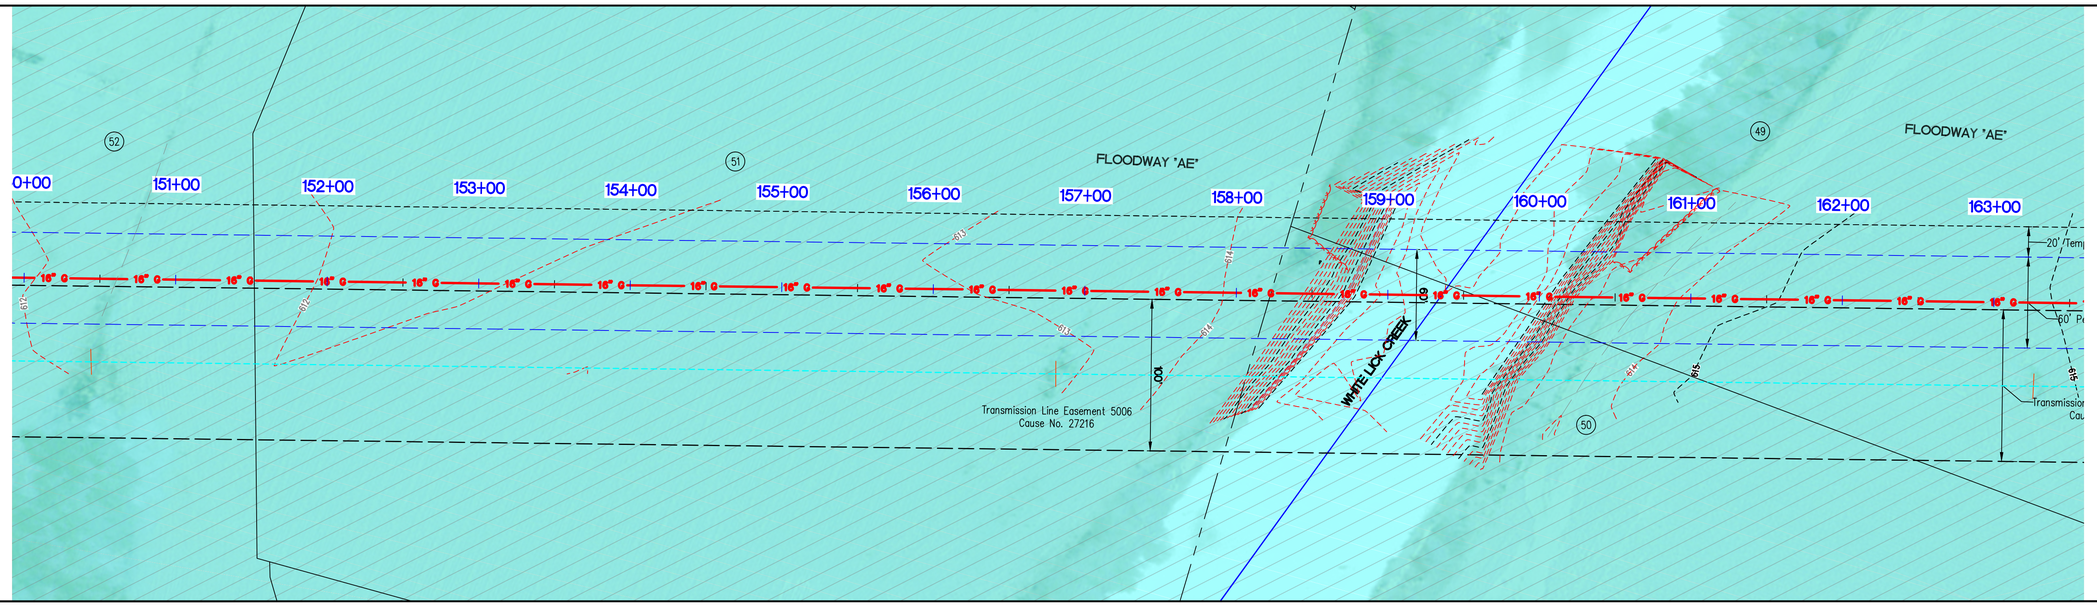

Aerial View

GRID NORTH
SCALE 1" = 50'

0 25 50 100

NOT FOR CONSTRUCTION
PRELIMINARY

VECTREN
Energy Delivery

Schneider
THE SCHNEIDER CORPORATION
Historic Fort Harrison
8901 Otis Avenue
Indianapolis, IN 46216-1037
Telephone: 317.826.7100
Fax: 317.826.7200
www.schneidercorp.com

PROJECT INFORMATION:

EAGLE VALLEY 16"
NATURAL GAS PIPELINE
CONSTRUCTION PLANS

MORGAN COUNTY, INDIANA

CLIENT INFORMATION:

VECTREN ENERGY DELIVERY
ONE VECTREN SQUARE, EVANSVILLE, INDIANA

DATE:	PROJECT NO.:
10/9/15	9410.001
DRAWN BY: MG	CHECKED BY: KKE

REVISIONS:

DRAWING FILES:
T:\9k\9410\001\dwgs\SWPP\9410001SWPP.dwg

SHEET NO.:
12A

Plot Date: Dec 14, 2015 Plot Time: 9:38am File Name: T:\9k\9410\001\dwgs\SWPP\9410001SWPP.dwg, Layout: 12A By: mag

COUNTY & STATE	MORGAN COUNTY, INDIANA	COUNTY & STATE
	Timothy A. Ringer and Danita K. Ringer	
	2769'	
EROSION & SEDIMENT CONTROL		EROSION & SEDIMENT CONTROL

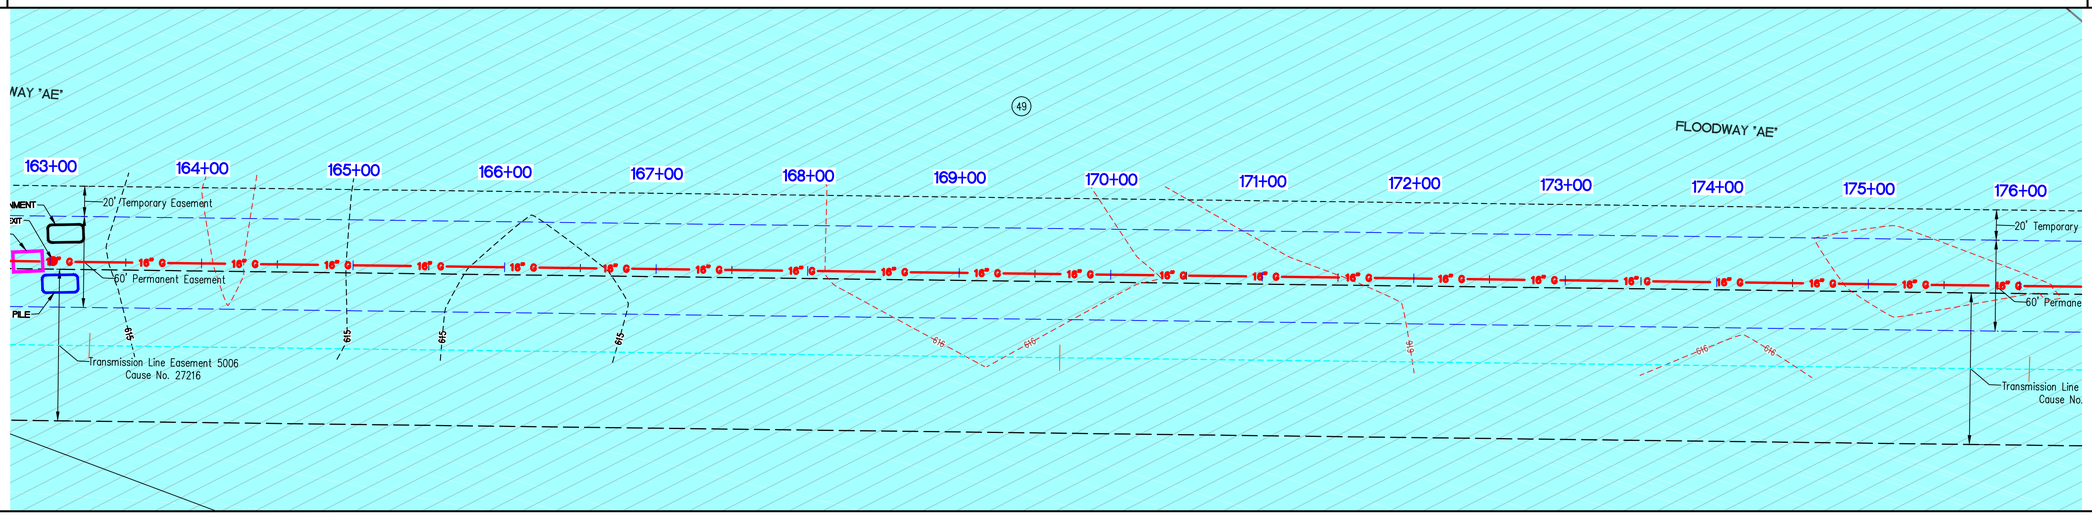

PLAN VIEW

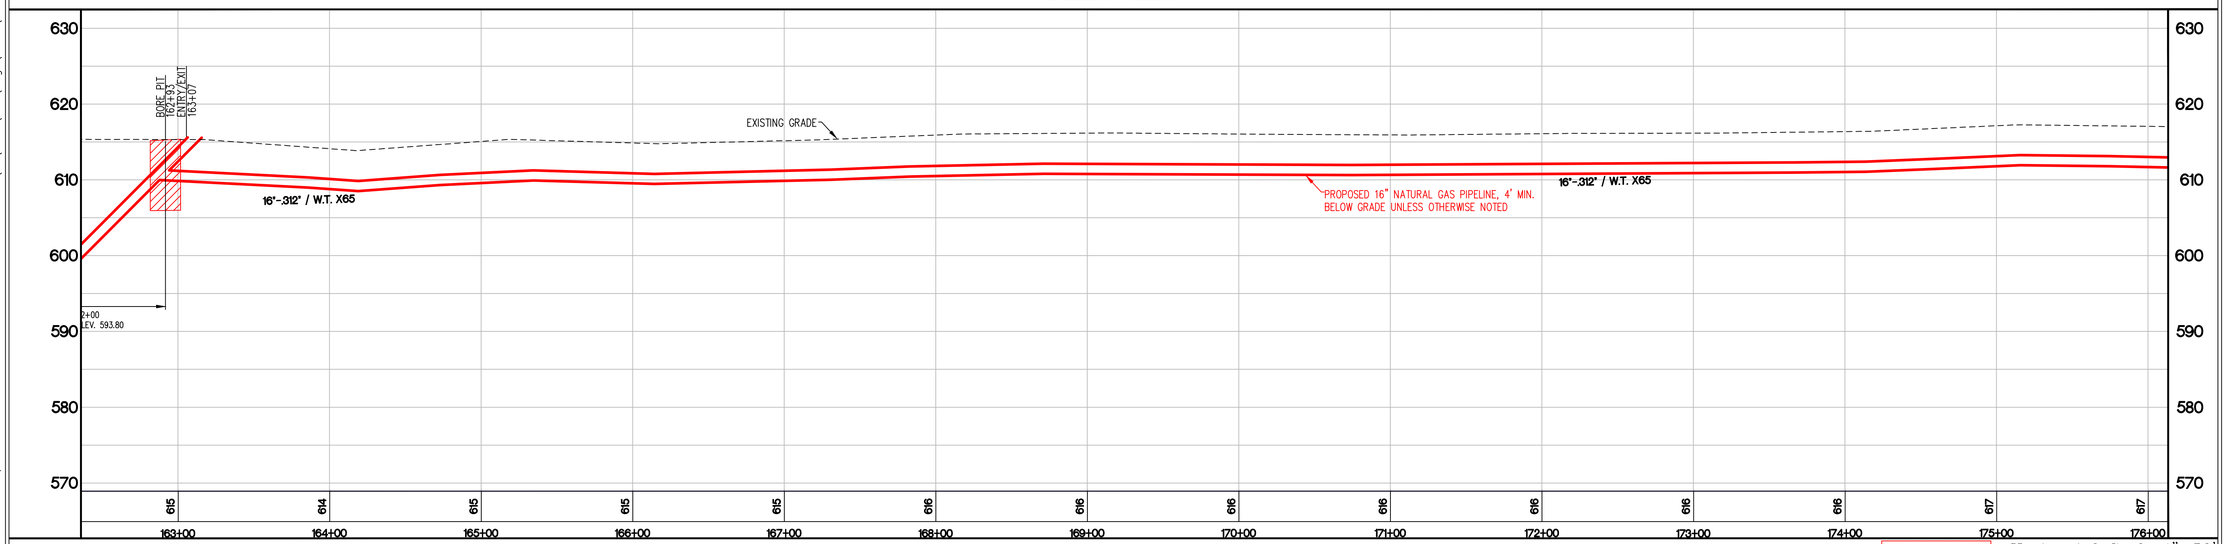

Existing Grade Profile

LEGEND
Existing Grade
Proposed Gas Pipe

Horizontal Scale 1"=50'
Vertical Scale 1"=10'

GRID NORTH
SCALE 1" = 50'

0 25 50 100

NOT FOR CONSTRUCTION
PRELIMINARY

VECTREN
Energy Delivery

Schneider
THE SCHNEIDER CORPORATION
Historic Fort Harrison
8901 Otis Avenue
Indianapolis, IN 46216-1037
Telephone: 317.826.7100
Fax: 317.826.7200
www.schneidercorp.com

PROJECT INFORMATION:
EAGLE VALLEY 16"
NATURAL GAS PIPELINE
CONSTRUCTION PLANS
MORGAN COUNTY, INDIANA

CLIENT INFORMATION:
VECTREN ENERGY DELIVERY
ONE VECTREN SQUARE, EVANSVILLE, INDIANA

DATE: 10/9/15	PROJECT NO.: 9410.001
DRAWN BY: MG	CHECKED BY: KKE

REVISIONS:

DRAWING FILES:
T:\9k\9410\001\dwgs\SWPP\9410001SWPP.dwg

SHEET NO.: 13

Plot Date: Dec 14, 2015 Plot Time: 9:39am File Name: T:\9k\9410\001\dwgs\SWPP\9410001SWPP.dwg, Layout: 13 By: mag