COUNTY & STATE	MORGAN COUNTY, INDIANA	COUNTY & STATE
RESTOR-ATION	DE-COMPACT AND TILL PER OWNER'S SPECIFICATIONS	RESTOR-ATION

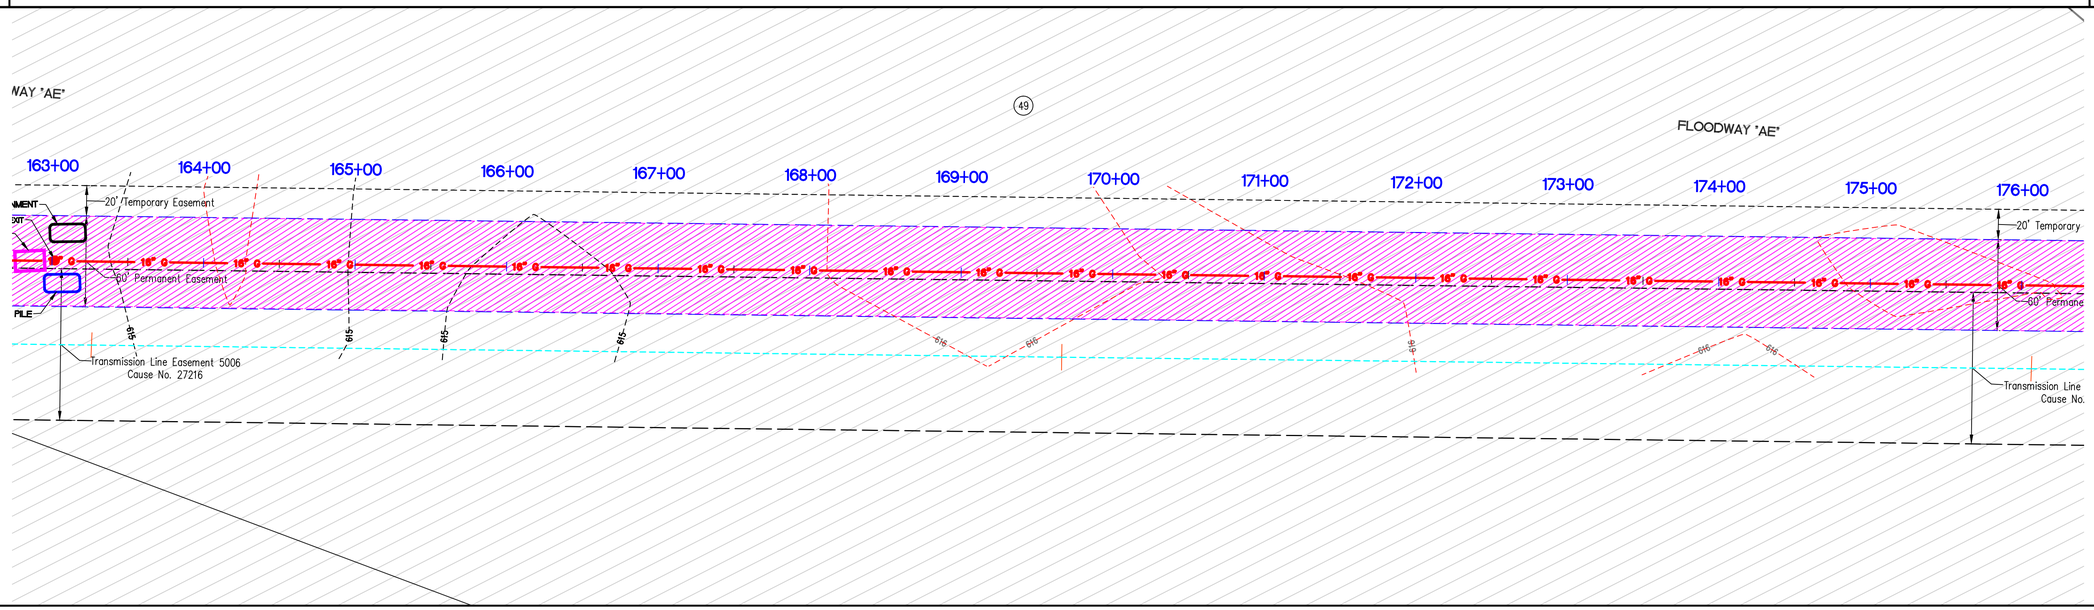

PLAN VIEW

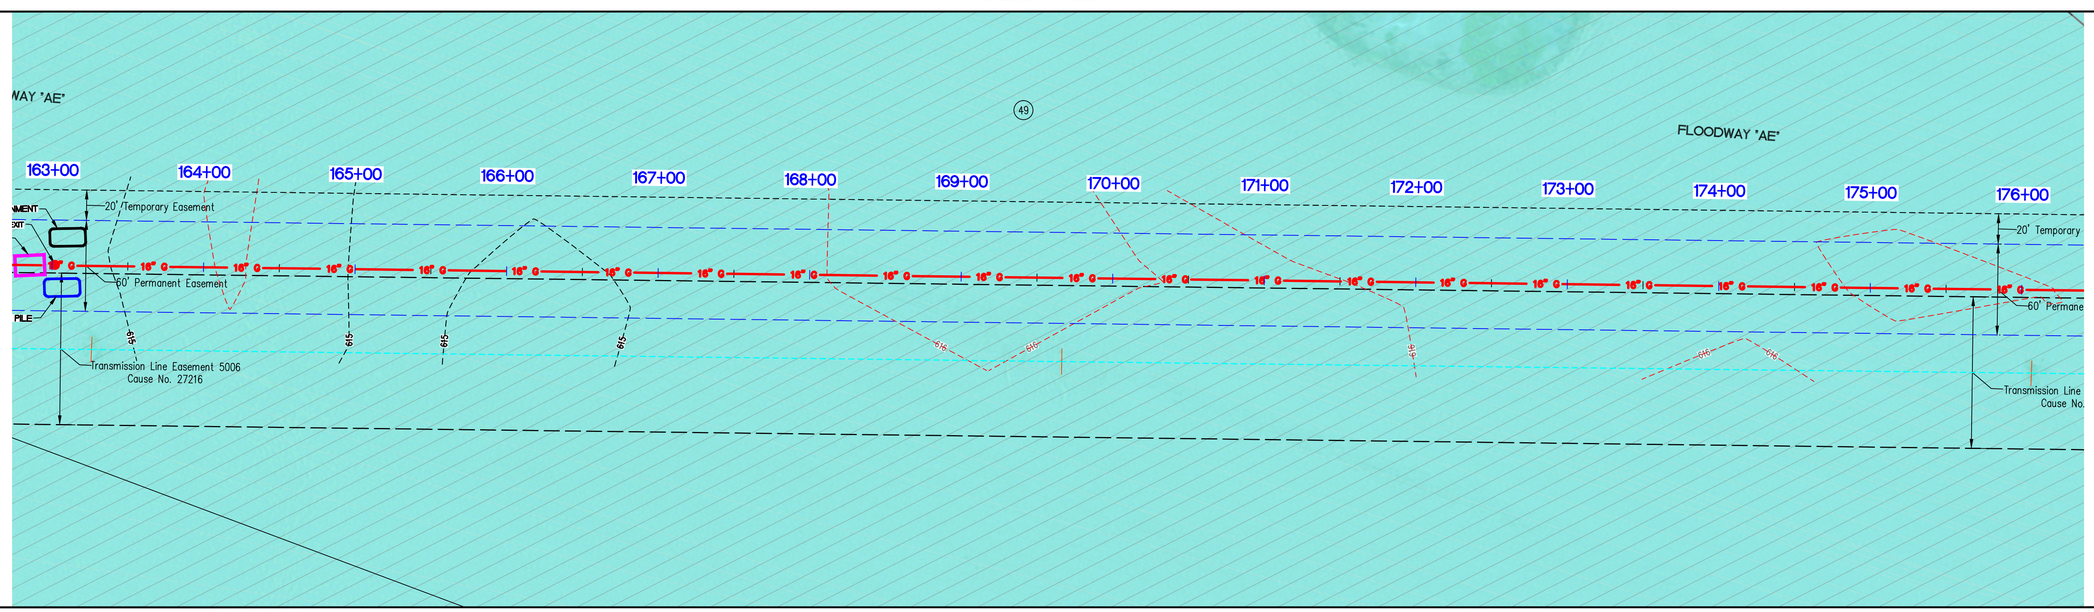

Aerial View

GRID NORTH
SCALE 1" = 50'

0 25 50 100

NOT FOR CONSTRUCTION
PRELIMINARY

VECTREN
Energy Delivery

Schneider
THE SCHNEIDER CORPORATION
Historic Fort Harrison
8901 Otis Avenue
Indianapolis, IN 46216-1037
Telephone: 317.826.7100
Fax: 317.826.7200
www.schneidercorp.com

PROJECT INFORMATION:

EAGLE VALLEY 16" NATURAL GAS PIPELINE CONSTRUCTION PLANS

MORGAN COUNTY, INDIANA

CLIENT INFORMATION:

VECTREN ENERGY DELIVERY
ONE VECTREN SQUARE, EVANSVILLE, INDIANA

DATE: 10/9/15	PROJECT NO.: 9410.001
DRAWN BY: MG	CHECKED BY: KKE

REVISIONS:

DRAWING FILES:
T:\9k\9410\001\dwgs\SWPP\9410001SWPP.dwg

SHEET NO.: 13A

Plot Date: Dec 14, 2015 Plot Time: 9:40am File Name: T:\9k\9410\001\dwgs\SWPP\9410001SWPP.dwg, Layout: 13A By: mag

COUNTY & STATE	MORGAN COUNTY, INDIANA	COUNTY & STATE
	Timothy A. Ringer and Danita K. Ringer — 2769' / Janet V. Milhon (1/2 Interest), Brent M. Milhon (1/4 Interest), Candace Milhon–Baer (1/4 Interest) — 1274'	
EROSION & SEDIMENT CONTROL	BORE SLURRY CON. EXCAVATION SPOIL 186+80; SILT FENCE BORE PIT 187+00; SILT FENCE EXCAVATION SPOIL BORE PIT 187+78; BORE SLURRY CON. 188+00	EROSION & SEDIMENT CONTROL

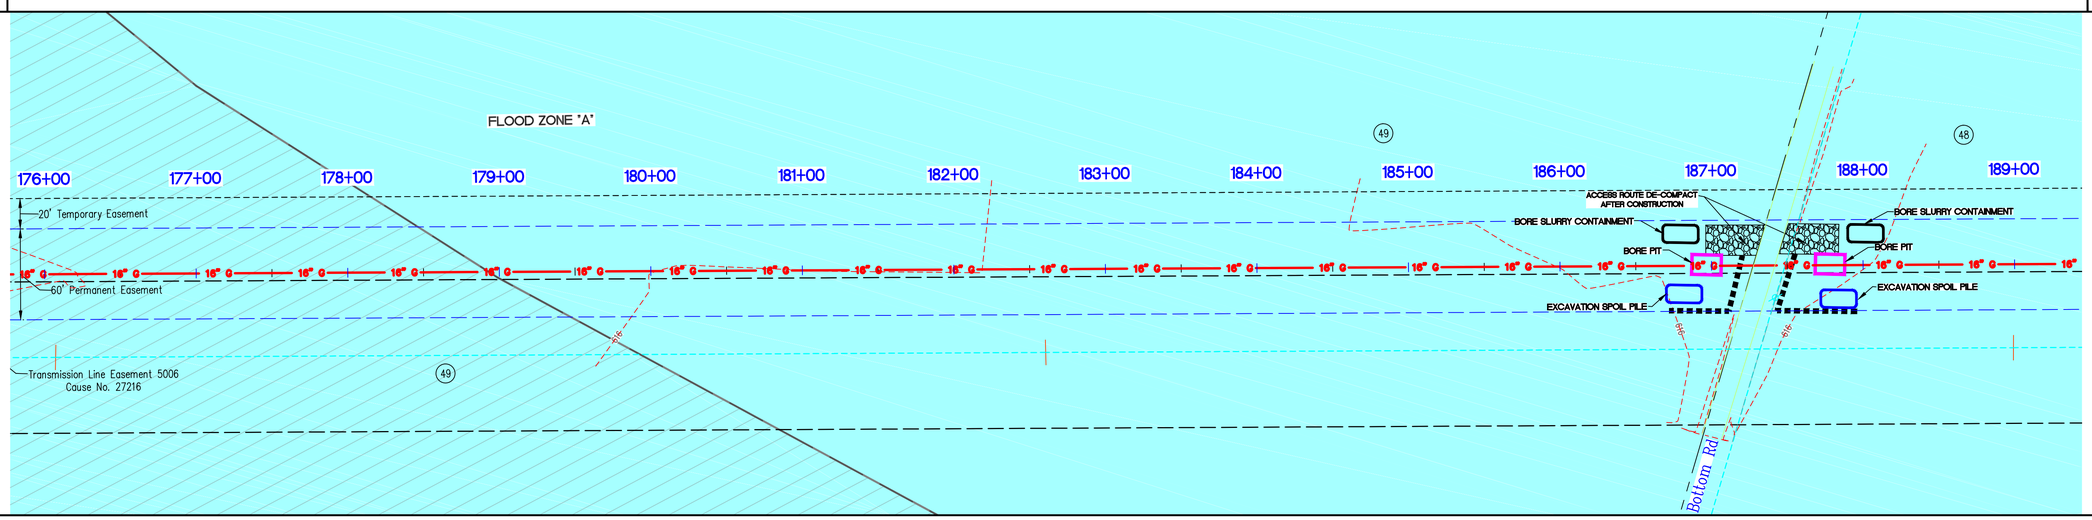

PLAN VIEW

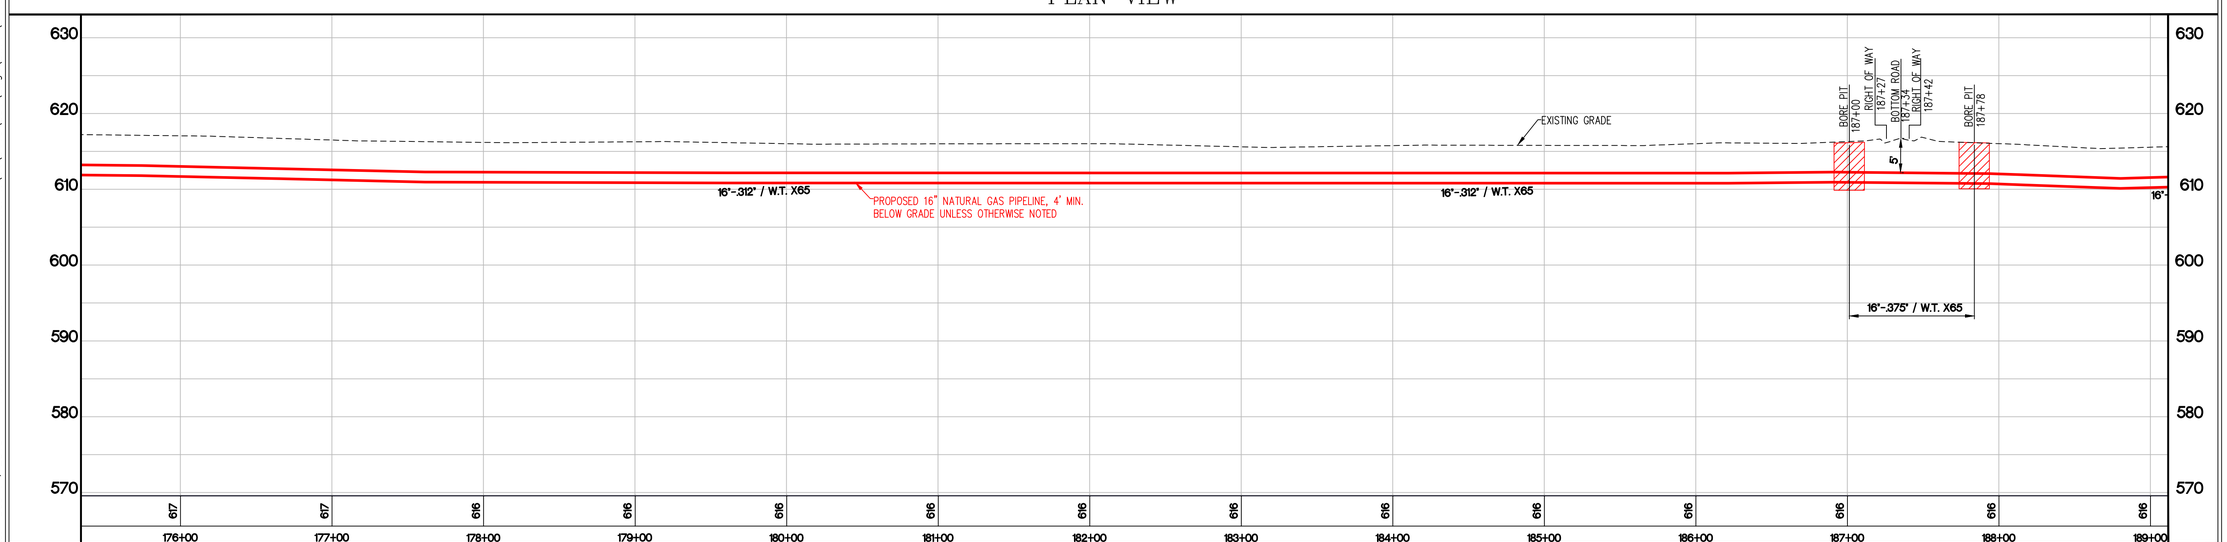

Existing Grade Profile

LEGEND: Existing Grade — Proposed Gas Pipe

Horizontal Scale 1"=50'
Vertical Scale 1"=10'

GRID NORTH
SCALE 1" = 50'
0 25 50 100

NOT FOR CONSTRUCTION
PRELIMINARY

VECTREN
Energy Delivery

Schneider
THE SCHNEIDER CORPORATION
Historic Fort Harrison
8901 Otis Avenue
Indianapolis, IN 46216–1037
Telephone: 317.826.7100
Fax: 317.826.7200
www.schneidercorp.com

PROJECT INFORMATION:
EAGLE VALLEY 16"
NATURAL GAS PIPELINE
CONSTRUCTION PLANS
MORGAN COUNTY, INDIANA

CLIENT INFORMATION:
VECTREN ENERGY DELIVERY
ONE VECTREN SQUARE, EVANSVILLE, INDIANA

DATE: 10/9/15	PROJECT NO.: 9410.001
DRAWN BY: MG	CHECKED BY: KKE

REVISIONS:

DRAWING FILES: T:\9k\9410\001\dwgs\SWPP\9410001SWPP.dwg

SHEET NO.: 14

Plot Date: Dec 14, 2015 Plot Time: 9:41am File Name: T:\9k\9410\001\dwgs\SWPP\9410001SWPP.dwg, Layout: 14 By: mag