COUNTY & STATE	MORGAN COUNTY, INDIANA						COUNTY & STATE
	Roy C. Holmes and Mary Ellen Holmes	Steven A. Cline and Terri L. Cline	Roy C. Holmes and Mary Ellen Holmes		Mark Philpot and Danielle R. Philpot	Cynthia A. Powell	
	466'	90'	769'		158'	664'	
			L=3147.96' N46°19'26.99"E				
EROSION & SEDIMENT CONTROL				BORE SLURRY CON. EXCAVATION SPOIL 238+38 / BORE PIT 238+63	BORE PIT 239+87 / BORE SLURRY CON. EXCAVATION SPOIL 240+15		EROSION & SEDIMENT CONTROL

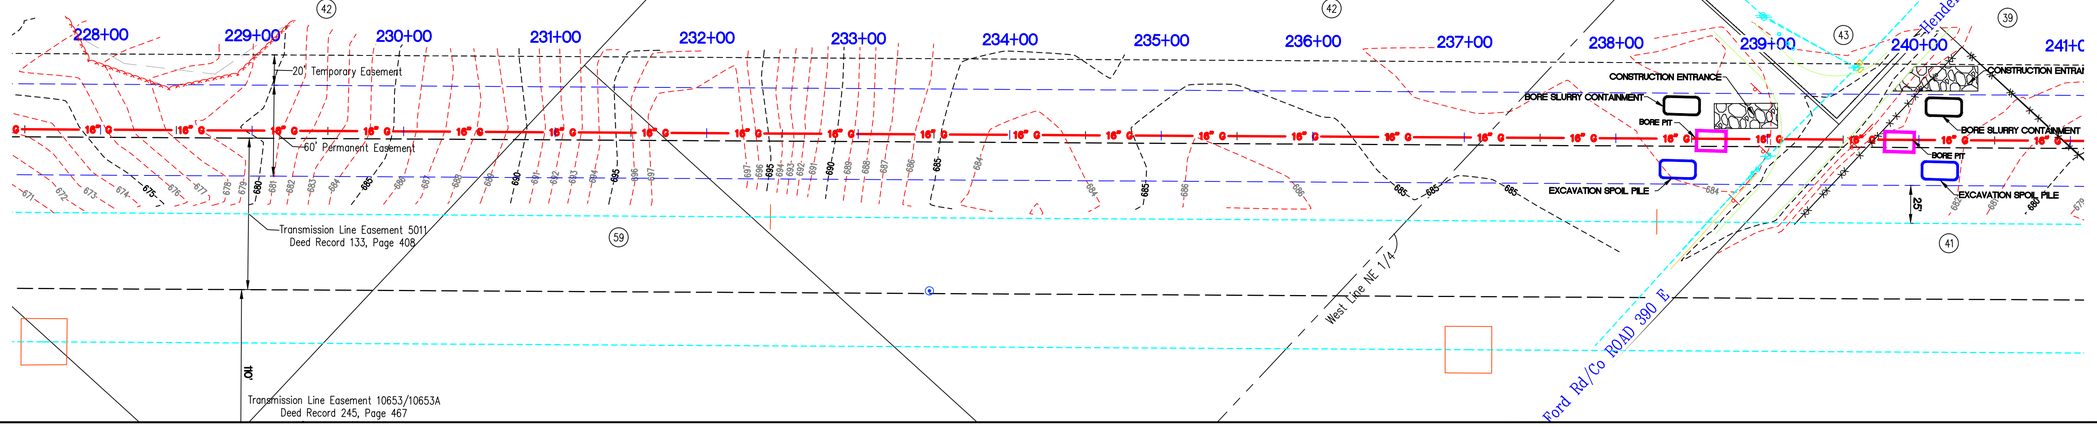

PLAN VIEW

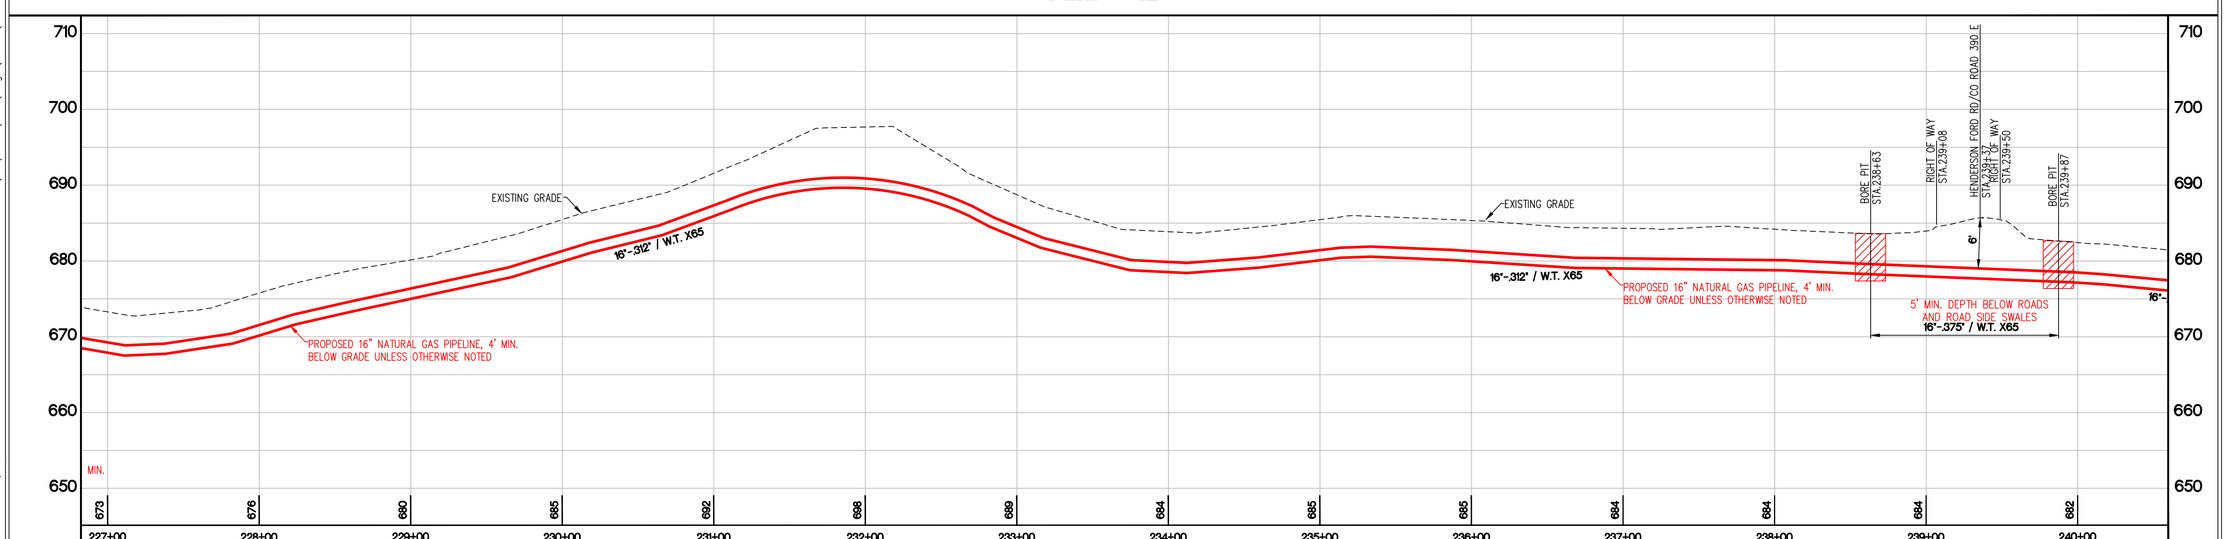

Existing Grade Profile

LEGEND: Existing Grade — Proposed Gas Pipe

Horizontal Scale 1"=50'
Vertical Scale 1"=10'

GRID NORTH
SCALE 1" = 50'

NOT FOR CONSTRUCTION
PRELIMINARY

VECTREN
Energy Delivery

Schneider
THE SCHNEIDER CORPORATION
Historic Fort Harrison
8901 Otis Avenue
Indianapolis, IN 46216-1037
Telephone: 317.826.7100
Fax: 317.826.7200
www.schneidercorp.com

PROJECT INFORMATION:
EAGLE VALLEY 16"
NATURAL GAS PIPELINE
CONSTRUCTION PLANS
MORGAN COUNTY, INDIANA

CLIENT INFORMATION:
VECTREN ENERGY DELIVERY
ONE VECTREN SQUARE, EVANSVILLE, INDIANA

DATE: 10/9/15	PROJECT NO.: 9410.001
DRAWN BY: MG	CHECKED BY: KKE

REVISIONS:

DRAWING FILES: T:\9k\9410\001\dwgs\SWPP\9410001SWPP.dwg

SHEET NO.: 18

Plot Date: Dec 14, 2015 Plot Time: 9:47am File Name: T:\9k\9410\001\dwgs\SWPP\9410001SWPP.dwg, Layout: 18 By: mag

COUNTY & STATE

MORGAN COUNTY, INDIANA

COUNTY & STATE

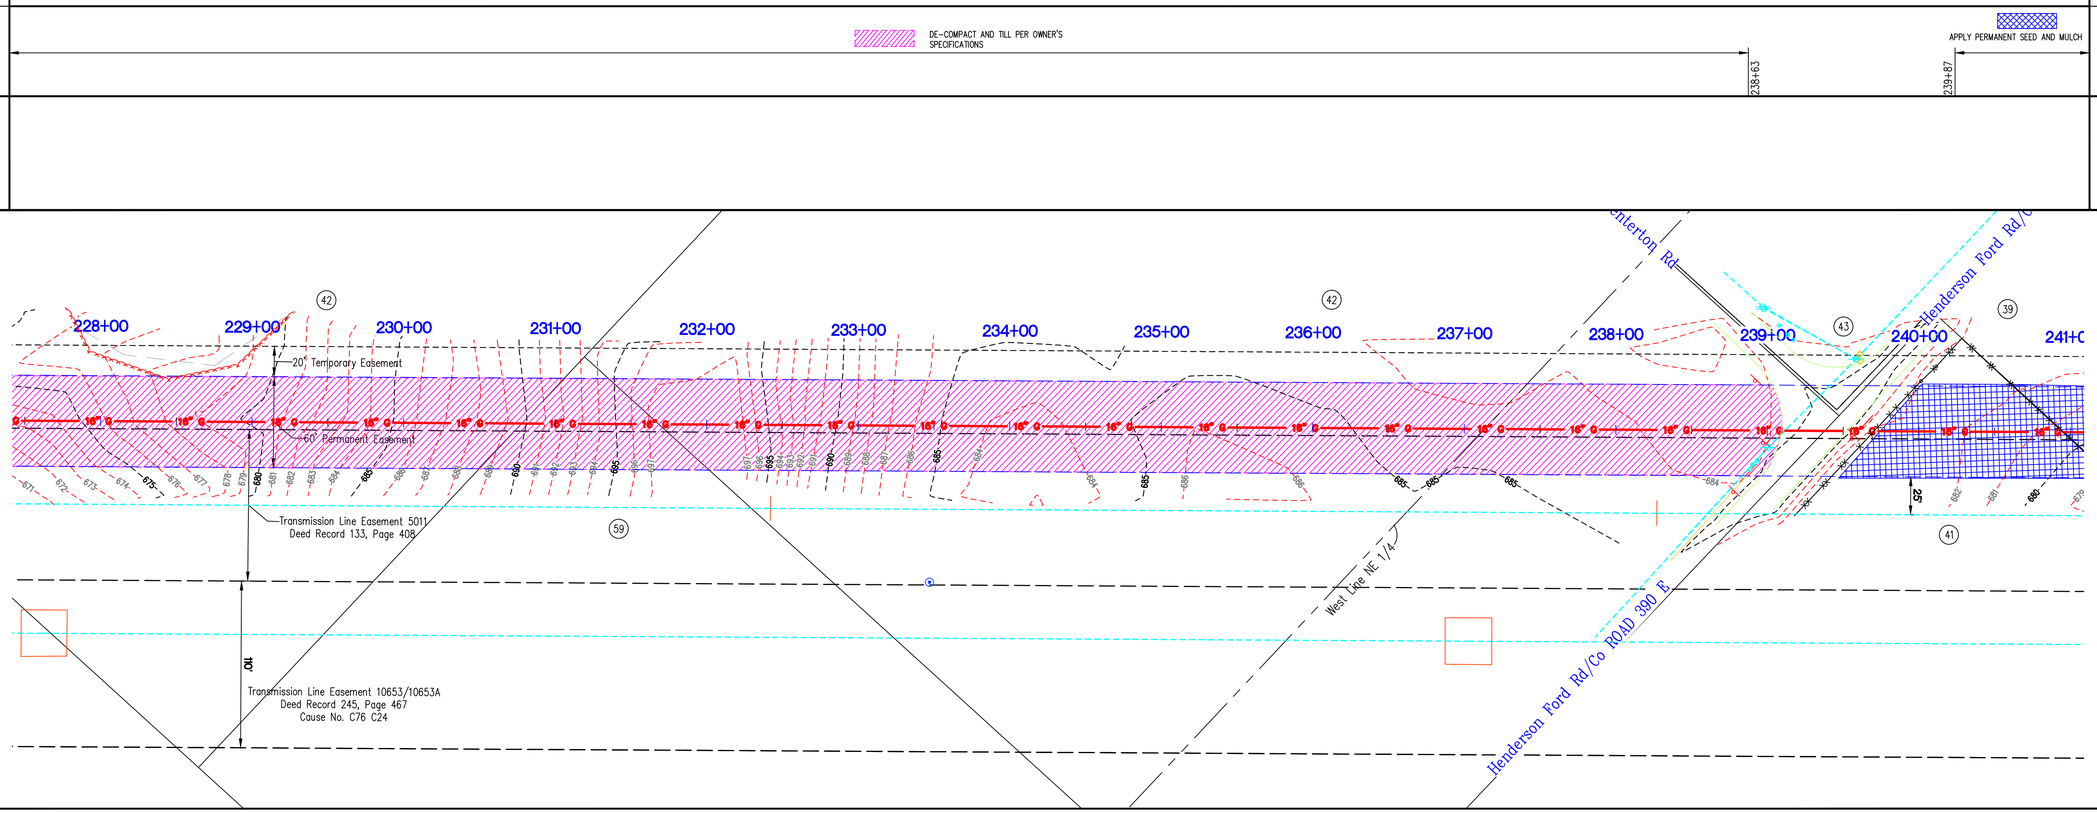

PLAN VIEW

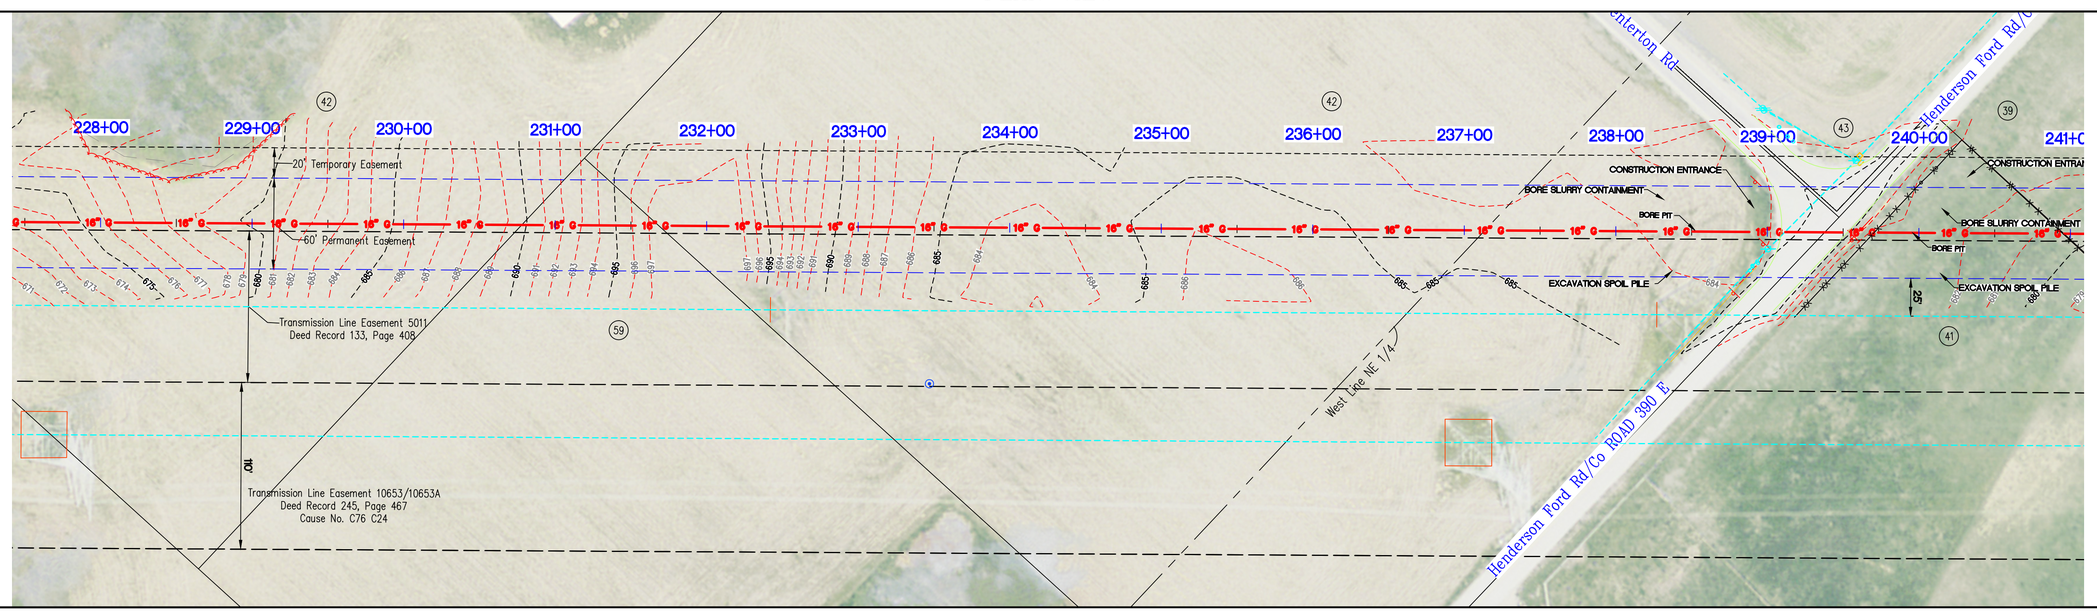

Aerial View

GRID NORTH
SCALE 1" = 50'

0 25 50 100

NOT FOR CONSTRUCTION
PRELIMINARY

VECTREN
Energy Delivery

Schneider
THE SCHNEIDER CORPORATION
Historic Fort Harrison
8901 Otis Avenue
Indianapolis, IN 46216-1037
Telephone: 317.826.7100
Fax: 317.826.7200
www.schneidercorp.com

PROJECT INFORMATION:

EAGLE VALLEY 16"
NATURAL GAS PIPELINE
CONSTRUCTION PLANS
MORGAN COUNTY, INDIANA

CLIENT INFORMATION:

VECTREN ENERGY DELIVERY
ONE VECTREN SQUARE, EVANSVILLE, INDIANA

DATE: 10/9/15	PROJECT NO.: 9410.001
DRAWN BY: MG	CHECKED BY: KKE

REVISIONS:

DRAWING FILES:
T:\9k\9410\001\dwgs\SWPP\9410001SWPP.dwg

SHEET NO.: 18A

Plot Date: Dec 14, 2015 Plot Time: 9:47am File Name: T:\9k\9410\001\dwgs\SWPP\9410001SWPP.dwg, Layout: 18A By: mag