COUNTY & STATE	MORGAN COUNTY, INDIANA			COUNTY & STATE
	Margarite E. Hodges	Margarite E. Hodges	Margarite E. Hodges	
	1883'	473'	686'	
	412+06.77 N:5507187.45 E:1713881.28 DEFL-13°52'26"			
EROSION & SEDIMENT CONTROL				EROSION & SEDIMENT CONTROL

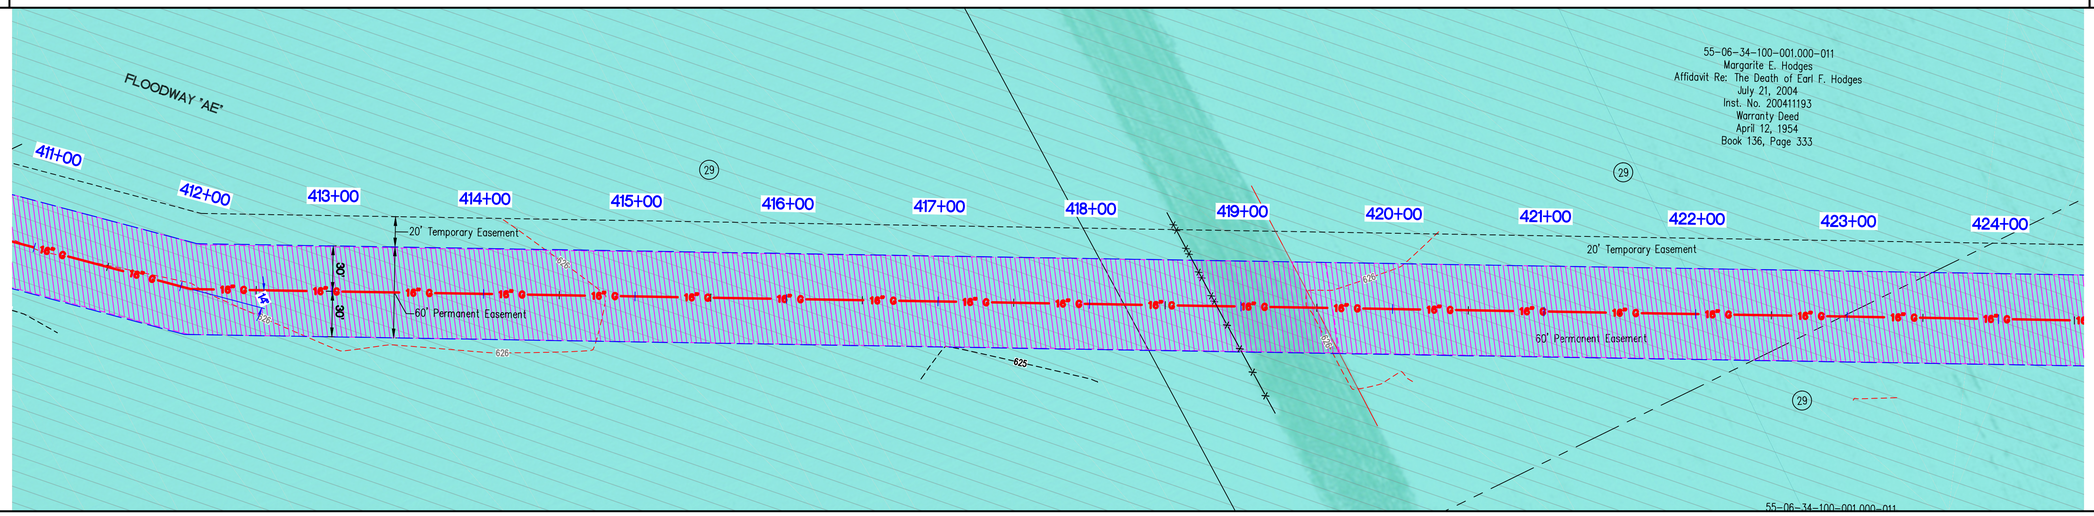

PLAN VIEW

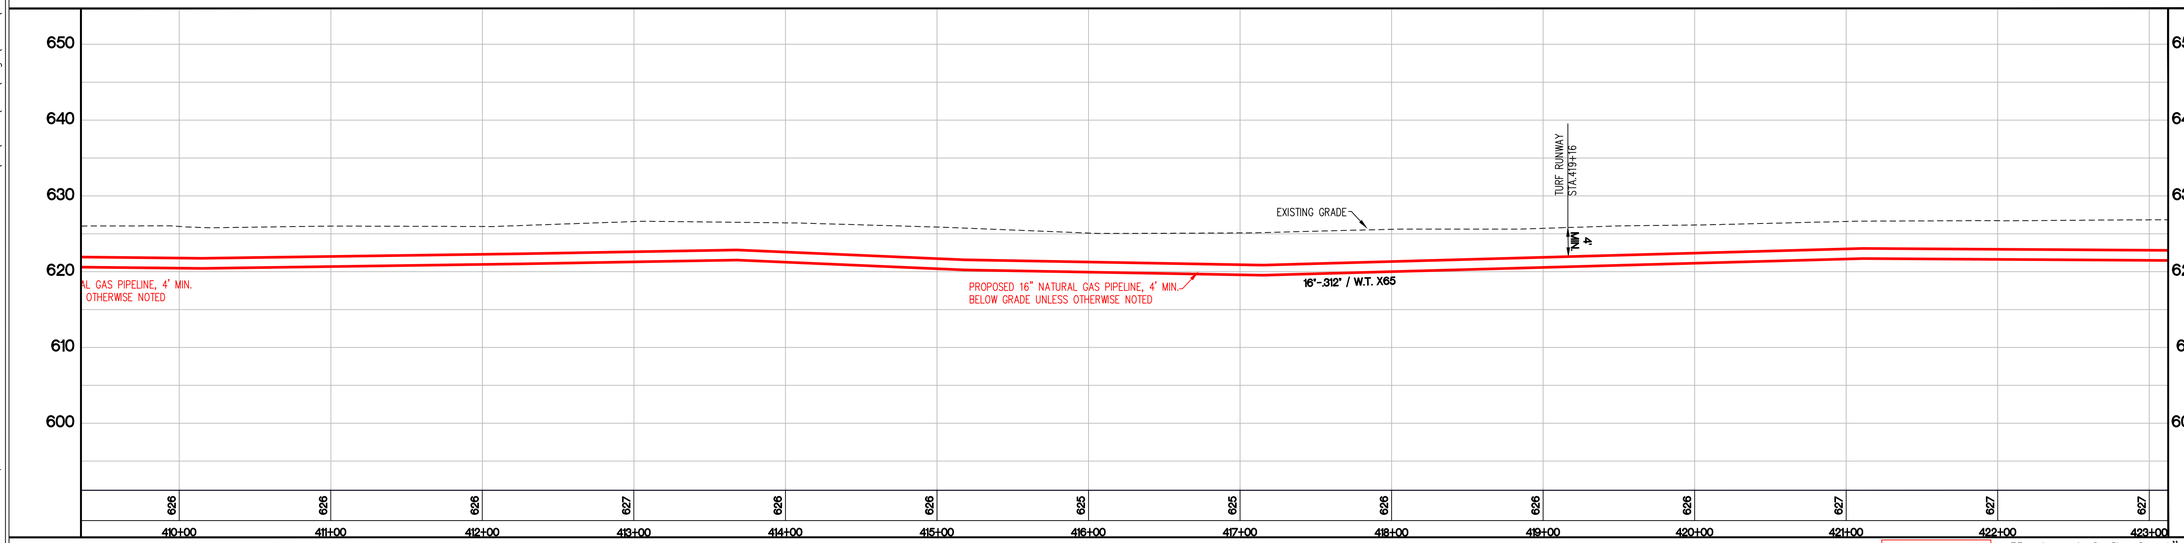

Existing Grade Profile

LEGEND: Existing Grade — Proposed Gas Pipe

Horizontal Scale 1"=50'
Vertical Scale 1"=10'

GRID NORTH
SCALE 1" = 50'
0 25 50 100

NOT FOR CONSTRUCTION
PRELIMINARY

VECTREN
Energy Delivery

Schneider
THE SCHNEIDER CORPORATION
Historic Fort Harrison
8901 Otis Avenue
Indianapolis, IN 46216-1037
Telephone: 317.826.7100
Fax: 317.826.7200
www.schneidercorp.com

PROJECT INFORMATION:
EAGLE VALLEY 16"
NATURAL GAS PIPELINE
CONSTRUCTION PLANS
MORGAN COUNTY, INDIANA

CLIENT INFORMATION:
VECTREN ENERGY DELIVERY
ONE VECTREN SQUARE, EVANSVILLE, INDIANA

DATE:	PROJECT NO.:
10/9/15	9410.001
DRAWN BY: MG	CHECKED BY: KKE

REVISIONS:

DRAWING FILES:
T:\9k\9410\001\dwgs\SWPP\9410001SWPP.dwg

SHEET NO.:
32

Plot Date: Dec 14, 2015 Plot Time: 10:08am File Name: T:\9k\9410\001\dwgs\SWPP\9410001SWPP.dwg, Layout: 32 By: mag