COUNTY & STATE

MORGAN COUNTY, INDIANA

COUNTY & STATE

RESTORATION

WOODLAND MIX

493+61

DE-COMPACT AND TILL PER OWNER'S SPECIFICATIONS

500+65

RESTORATION

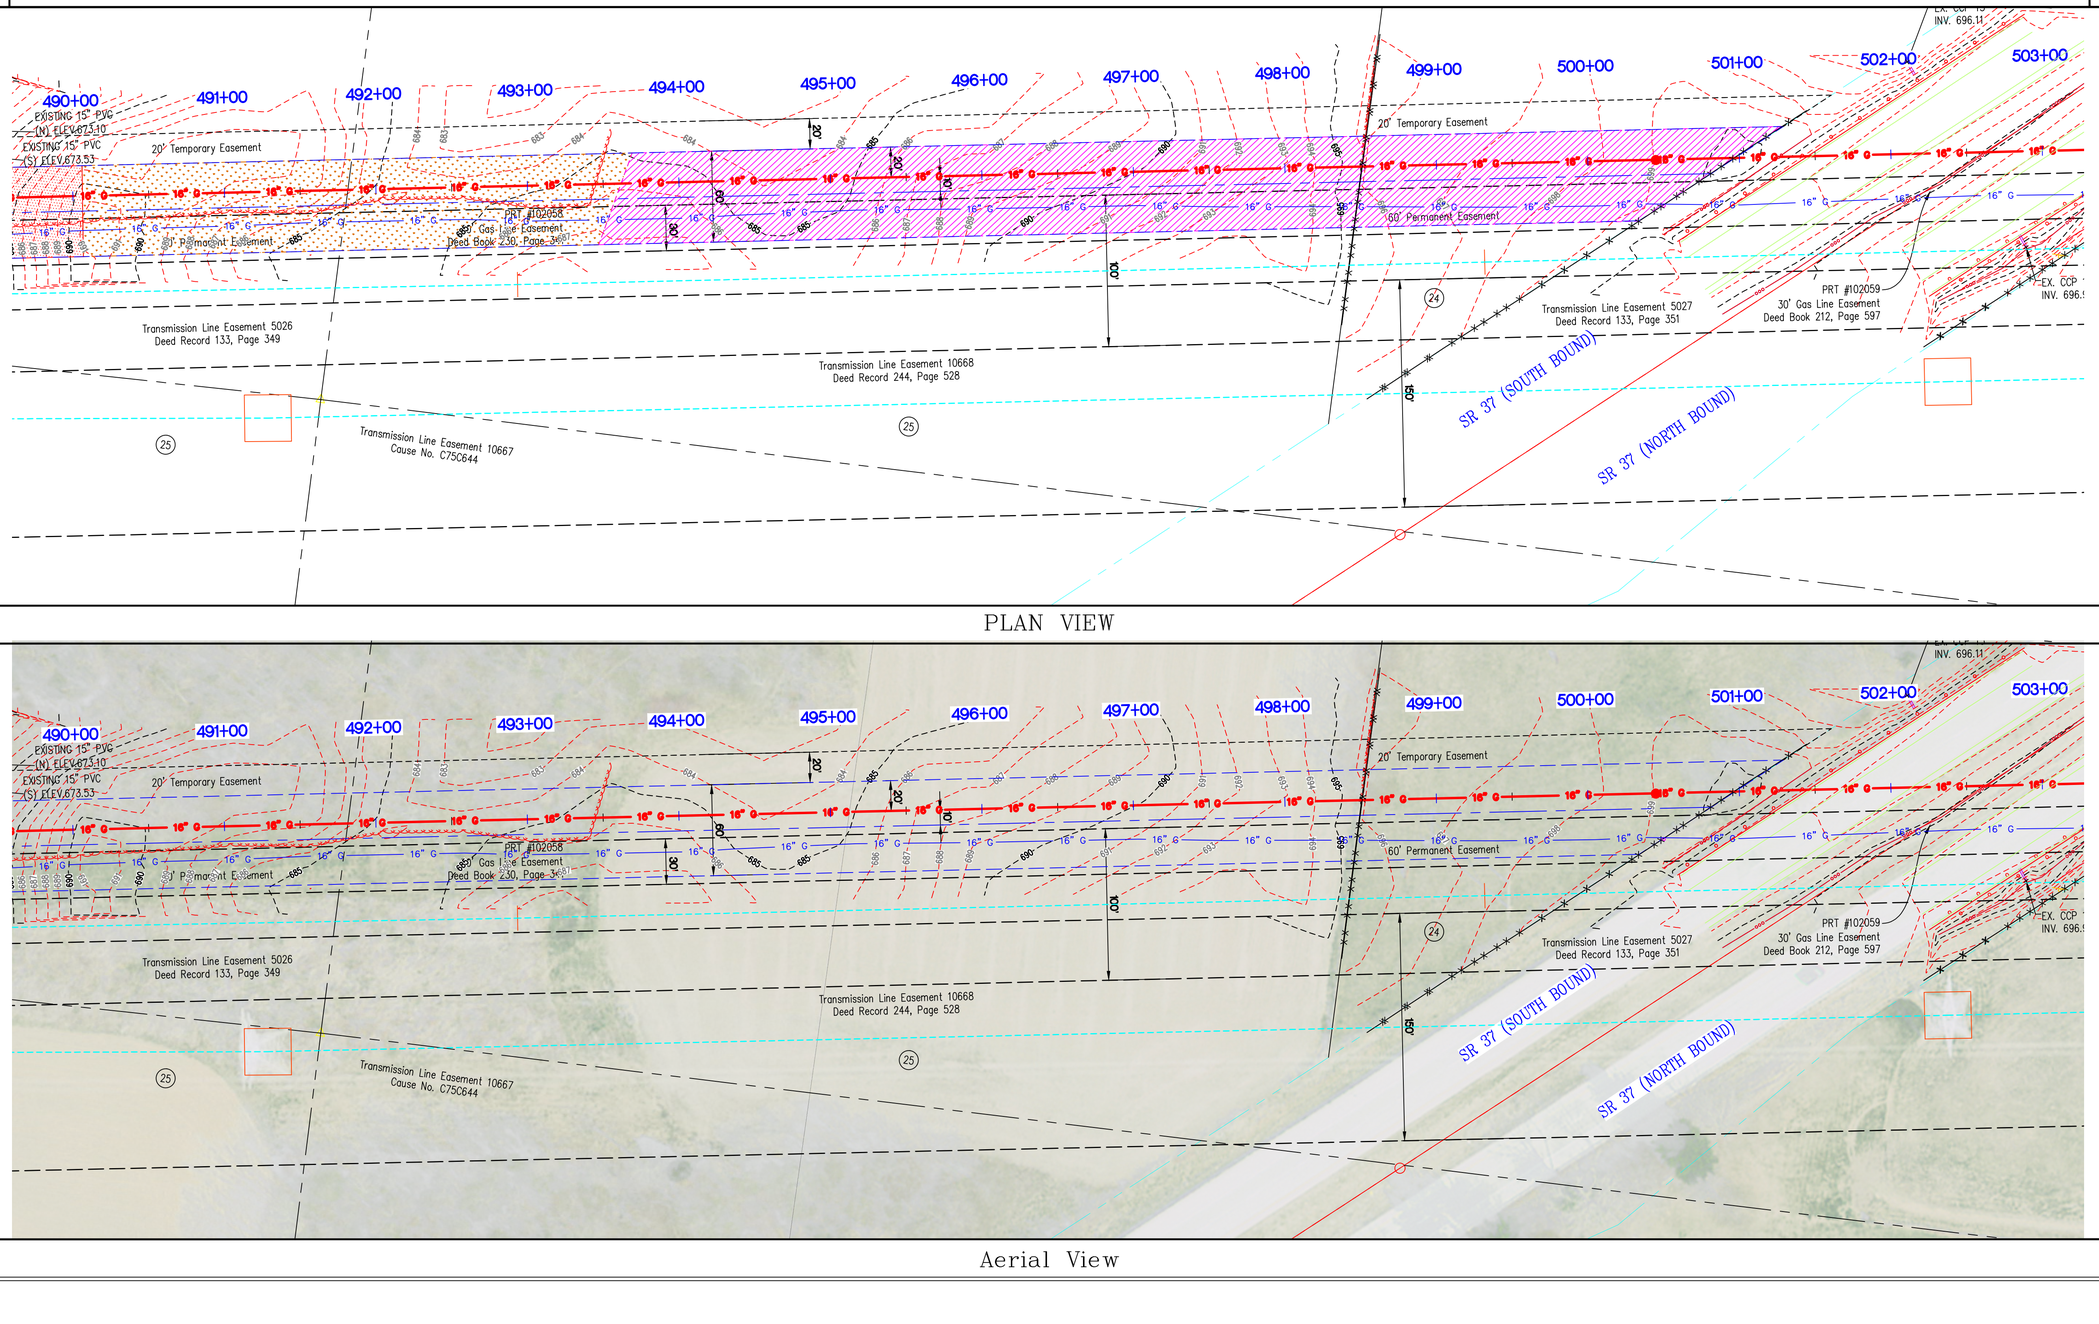

PLAN VIEW

Aerial View

GRID NORTH
SCALE 1" = 50'

0 25 50 100

NOT FOR CONSTRUCTION
PRELIMINARY

VECTREN
Energy Delivery

Schneider
THE SCHNEIDER CORPORATION
Historic Fort Harrison
8901 Otis Avenue
Indianapolis, IN 46216-1037
Telephone: 317.826.7100
Fax: 317.826.7200
www.schneidercorp.com

PROJECT INFORMATION:

EAGLE VALLEY 16"
NATURAL GAS PIPELINE
CONSTRUCTION PLANS

MORGAN COUNTY, INDIANA

CLIENT INFORMATION:

VECTREN ENERGY DELIVERY
ONE VECTREN SQUARE, EVANSVILLE, INDIANA

DATE:	PROJECT NO.:
10/9/15	9410.001
DRAWN BY:	CHECKED BY:
MG	KKE

REVISIONS:

DRAWING FILES:
T:\9k\9410\001\dwgs\SWPP\9410001SWPP.dwg

SHEET NO.:
38A

Plot Date: Dec 14, 2015 Plot Time: 10:17am File Name: T:\9k\9410\001\dwgs\SWPP\9410001SWPP.dwg, Layout: 38A By: mag