COUNTY & STATE	MORGAN COUNTY, INDIANA			COUNTY & STATE
	White River	Andrew A. Johnstone and Patricia L. Johnstone	Douglas F. Johnstone and Cheryl A. Johnstone	RESTOR-ATION
		225'	1661'	
	L=3413.74' N38°28'02.47"E			
EROSION & SEDIMENT CONTROL		BORE SLURRY CON. EXCAVATION SPOIL 53+00	BORE PIT 53+29 ENTRY/EXIT 53+50	EROSION & SEDIMENT CONTROL

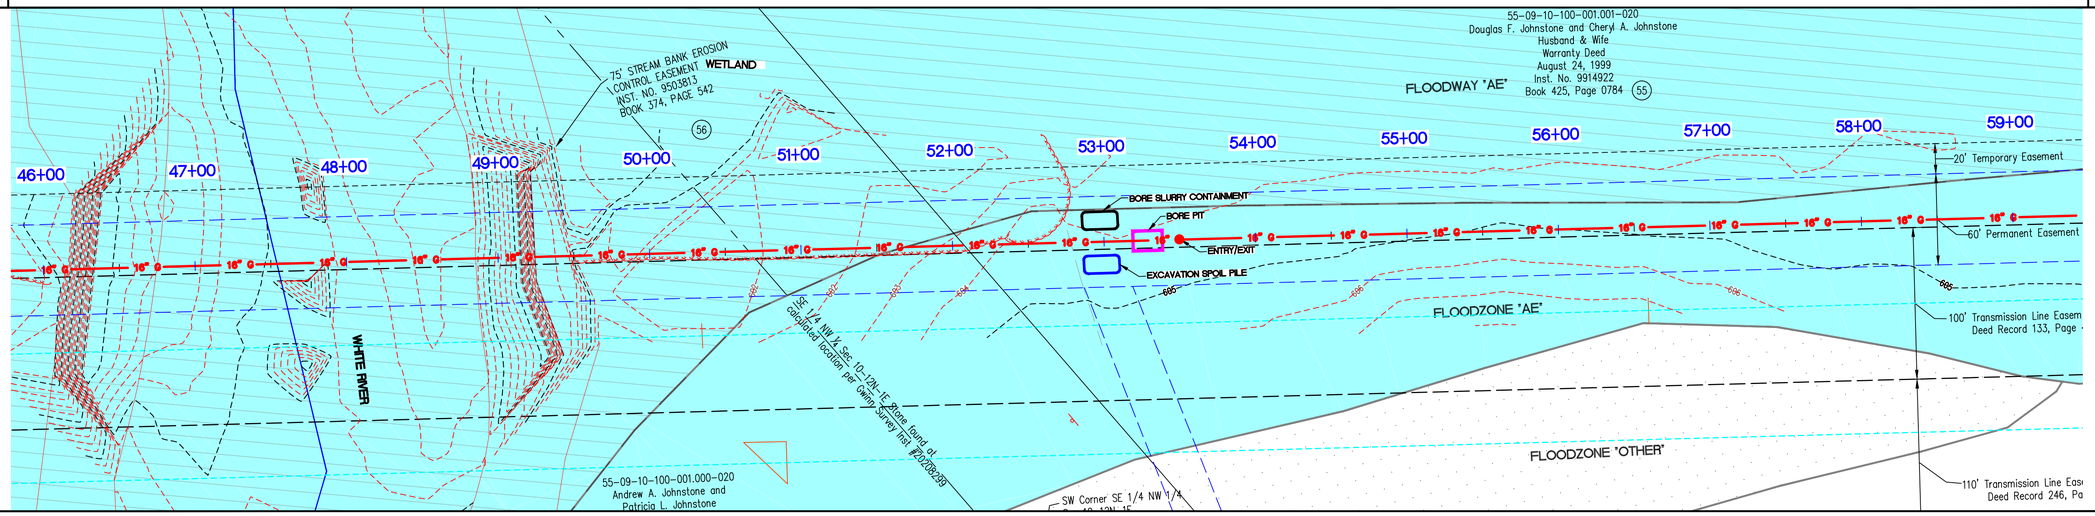

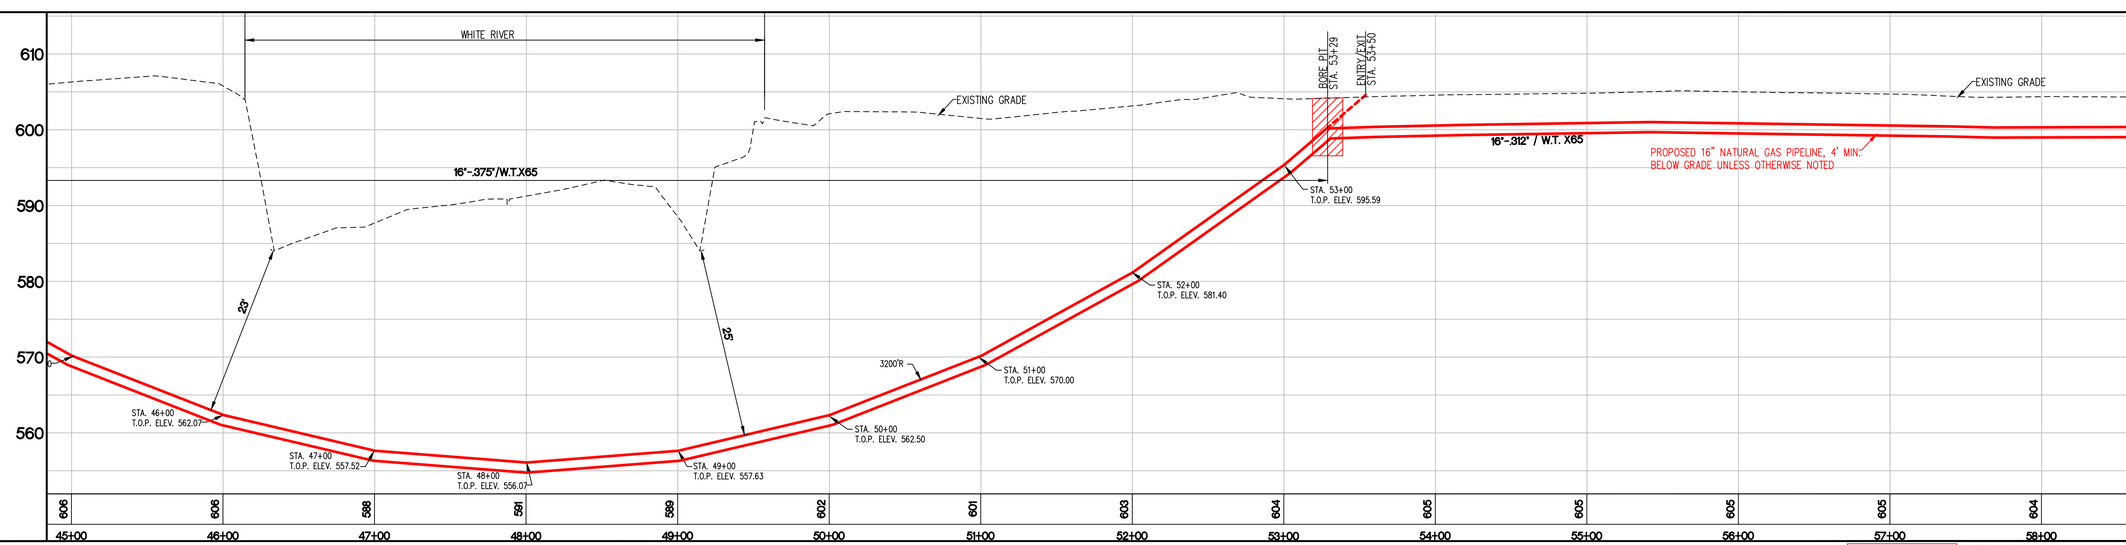

Existing Grade Profile

LEGEND: Existing Grade — Proposed Gas Pipe

Horizontal Scale 1"=50'
Vertical Scale 1"=10'

GRID NORTH
SCALE 1" = 50'
0 25 50 100

NOT FOR CONSTRUCTION
PRELIMINARY

VECTREN
Energy Delivery

Schneider
THE SCHNEIDER CORPORATION
Historic Fort Harrison
8901 Otis Avenue
Indianapolis, IN 46216-1037
Telephone: 317.826.7100
Fax: 317.826.7200
www.schneidercorp.com

PROJECT INFORMATION:
EAGLE VALLEY 16"
NATURAL GAS PIPELINE
CONSTRUCTION PLANS
MORGAN COUNTY, INDIANA

CLIENT INFORMATION:
VECTREN ENERGY DELIVERY
ONE VECTREN SQUARE, EVANSVILLE, INDIANA

DATE: 10/9/15	PROJECT NO.: 9410.001
DRAWN BY: MG	CHECKED BY: KKE

REVISIONS:

DRAWING FILES: T:\9k\9410\001\dwgs\SWPP\9410001SWPP.dwg

SHEET NO.: 04

Plot Date: Dec 14, 2015 Plot Time: 9:25am File Name: T:\9k\9410\001\dwgs\SWPP\9410001SWPP.dwg, Layout: 04 By: mag

COUNTY & STATE	MORGAN COUNTY, INDIANA	COUNTY & STATE
RESTORATION	52+50 — DE-COMPACT AND TILL PER OWNER'S SPECIFICATIONS	RESTORATION

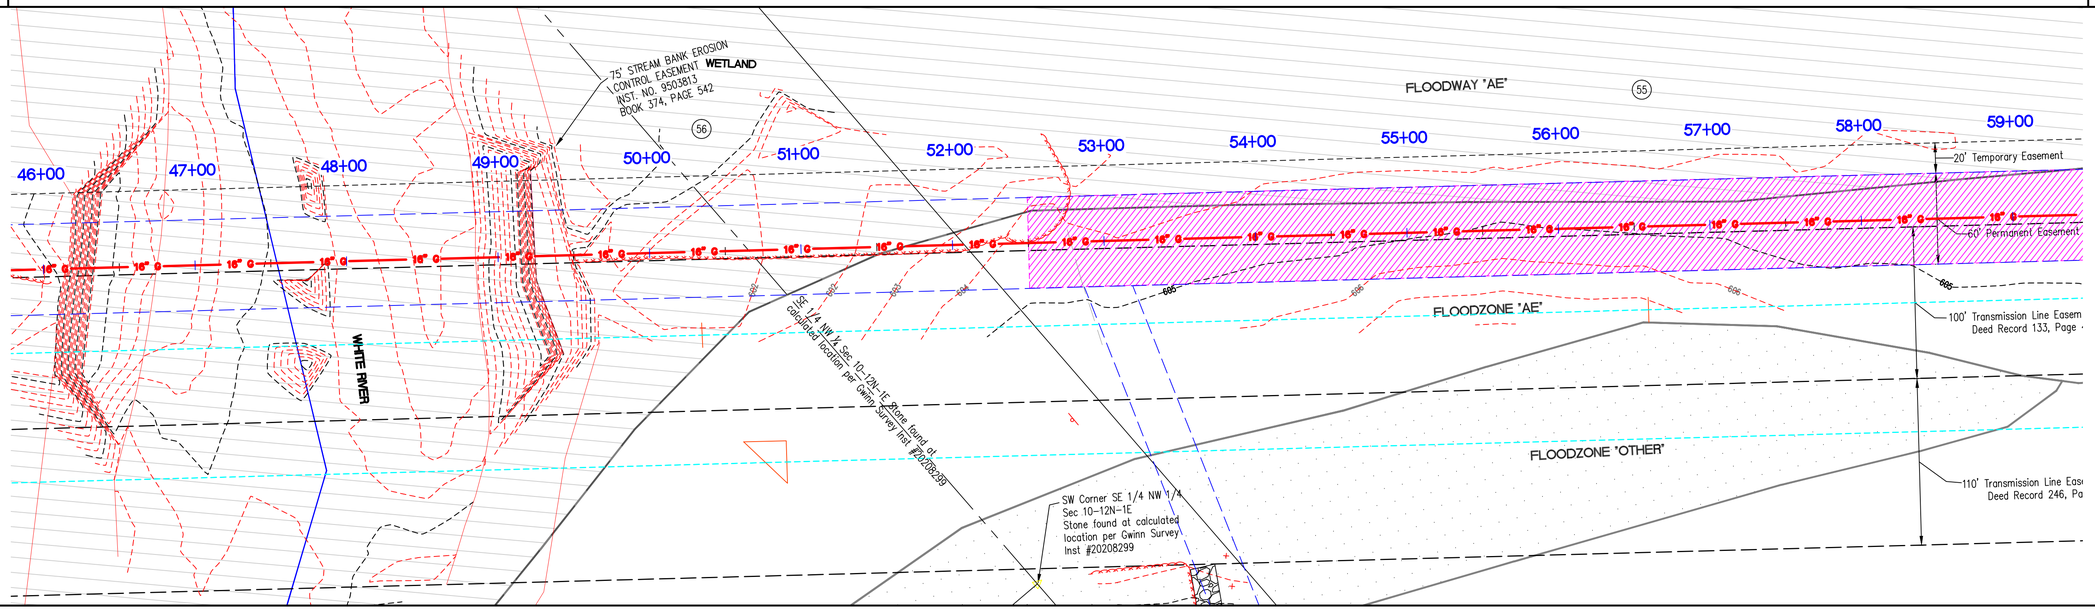

PLAN VIEW

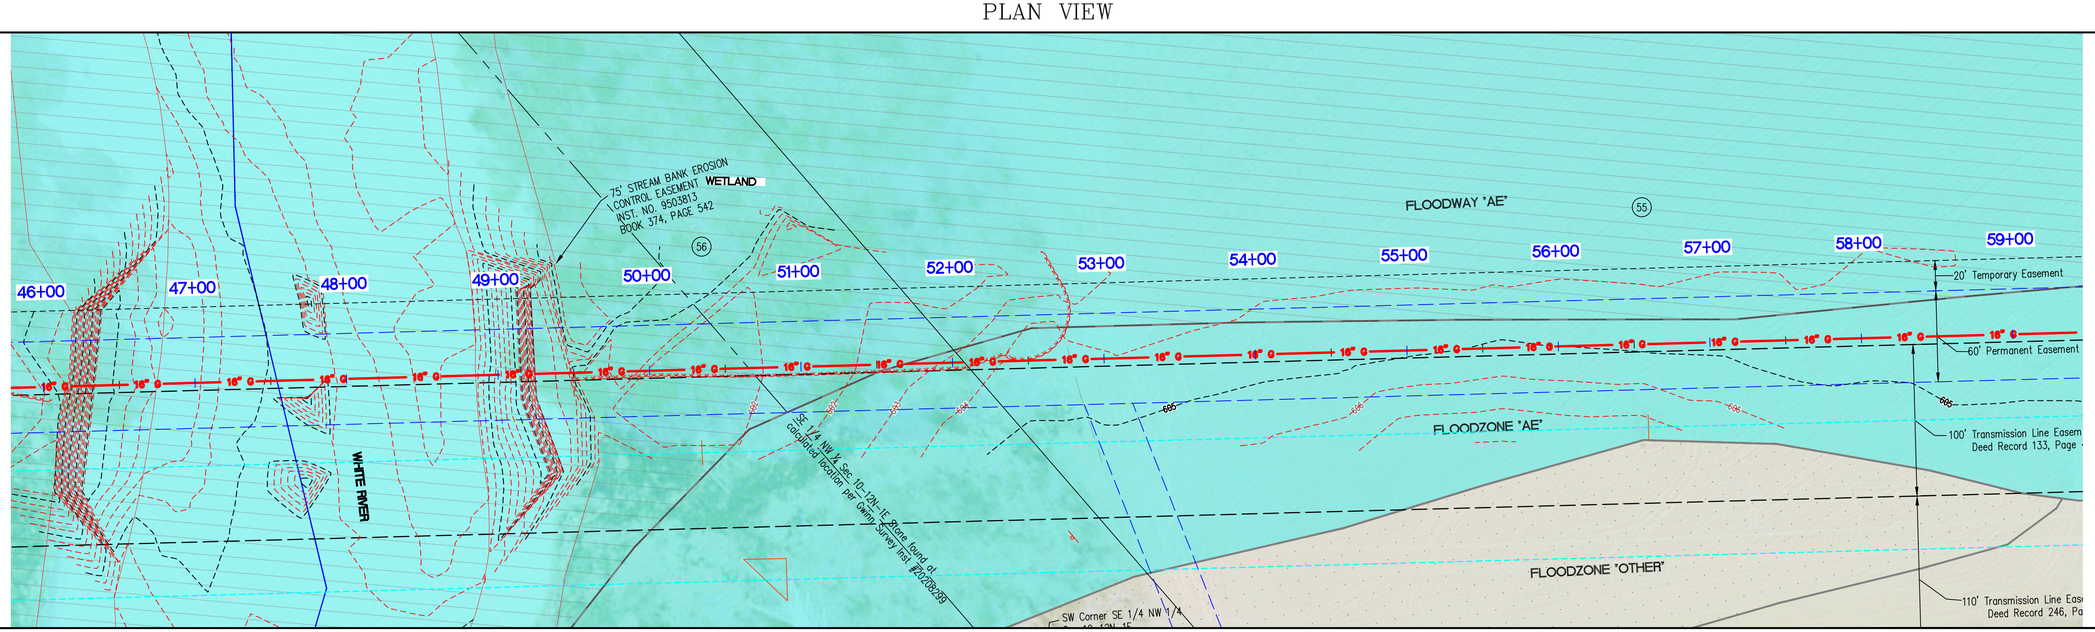

Aerial View

GRID NORTH
SCALE 1" = 50'

0 25 50 100

NOT FOR CONSTRUCTION
PRELIMINARY

VECTREN
Energy Delivery

Schneider
THE SCHNEIDER CORPORATION
Historic Fort Harrison
8901 Otis Avenue
Indianapolis, IN 46216-1037
Telephone: 317.826.7100
Fax: 317.826.7200
www.schneidercorp.com

PROJECT INFORMATION:

EAGLE VALLEY 16"
NATURAL GAS PIPELINE
CONSTRUCTION PLANS

MORGAN COUNTY, INDIANA

CLIENT INFORMATION:

VECTREN ENERGY DELIVERY
ONE VECTREN SQUARE, EVANSVILLE, INDIANA

DATE: 10/9/15	PROJECT NO.: 9410.001
DRAWN BY: MG	CHECKED BY: KKE

REVISIONS:

DRAWING FILES:
T:\9k\9410\001\dwgs\SWPP\9410001SWPP.dwg

SHEET NO.: 04A

Plot Date: Dec 14, 2015 Plot Time: 9:26am File Name: T:\9k\9410\001\dwgs\SWPP\9410001SWPP.dwg, Layout: 04A By: mag