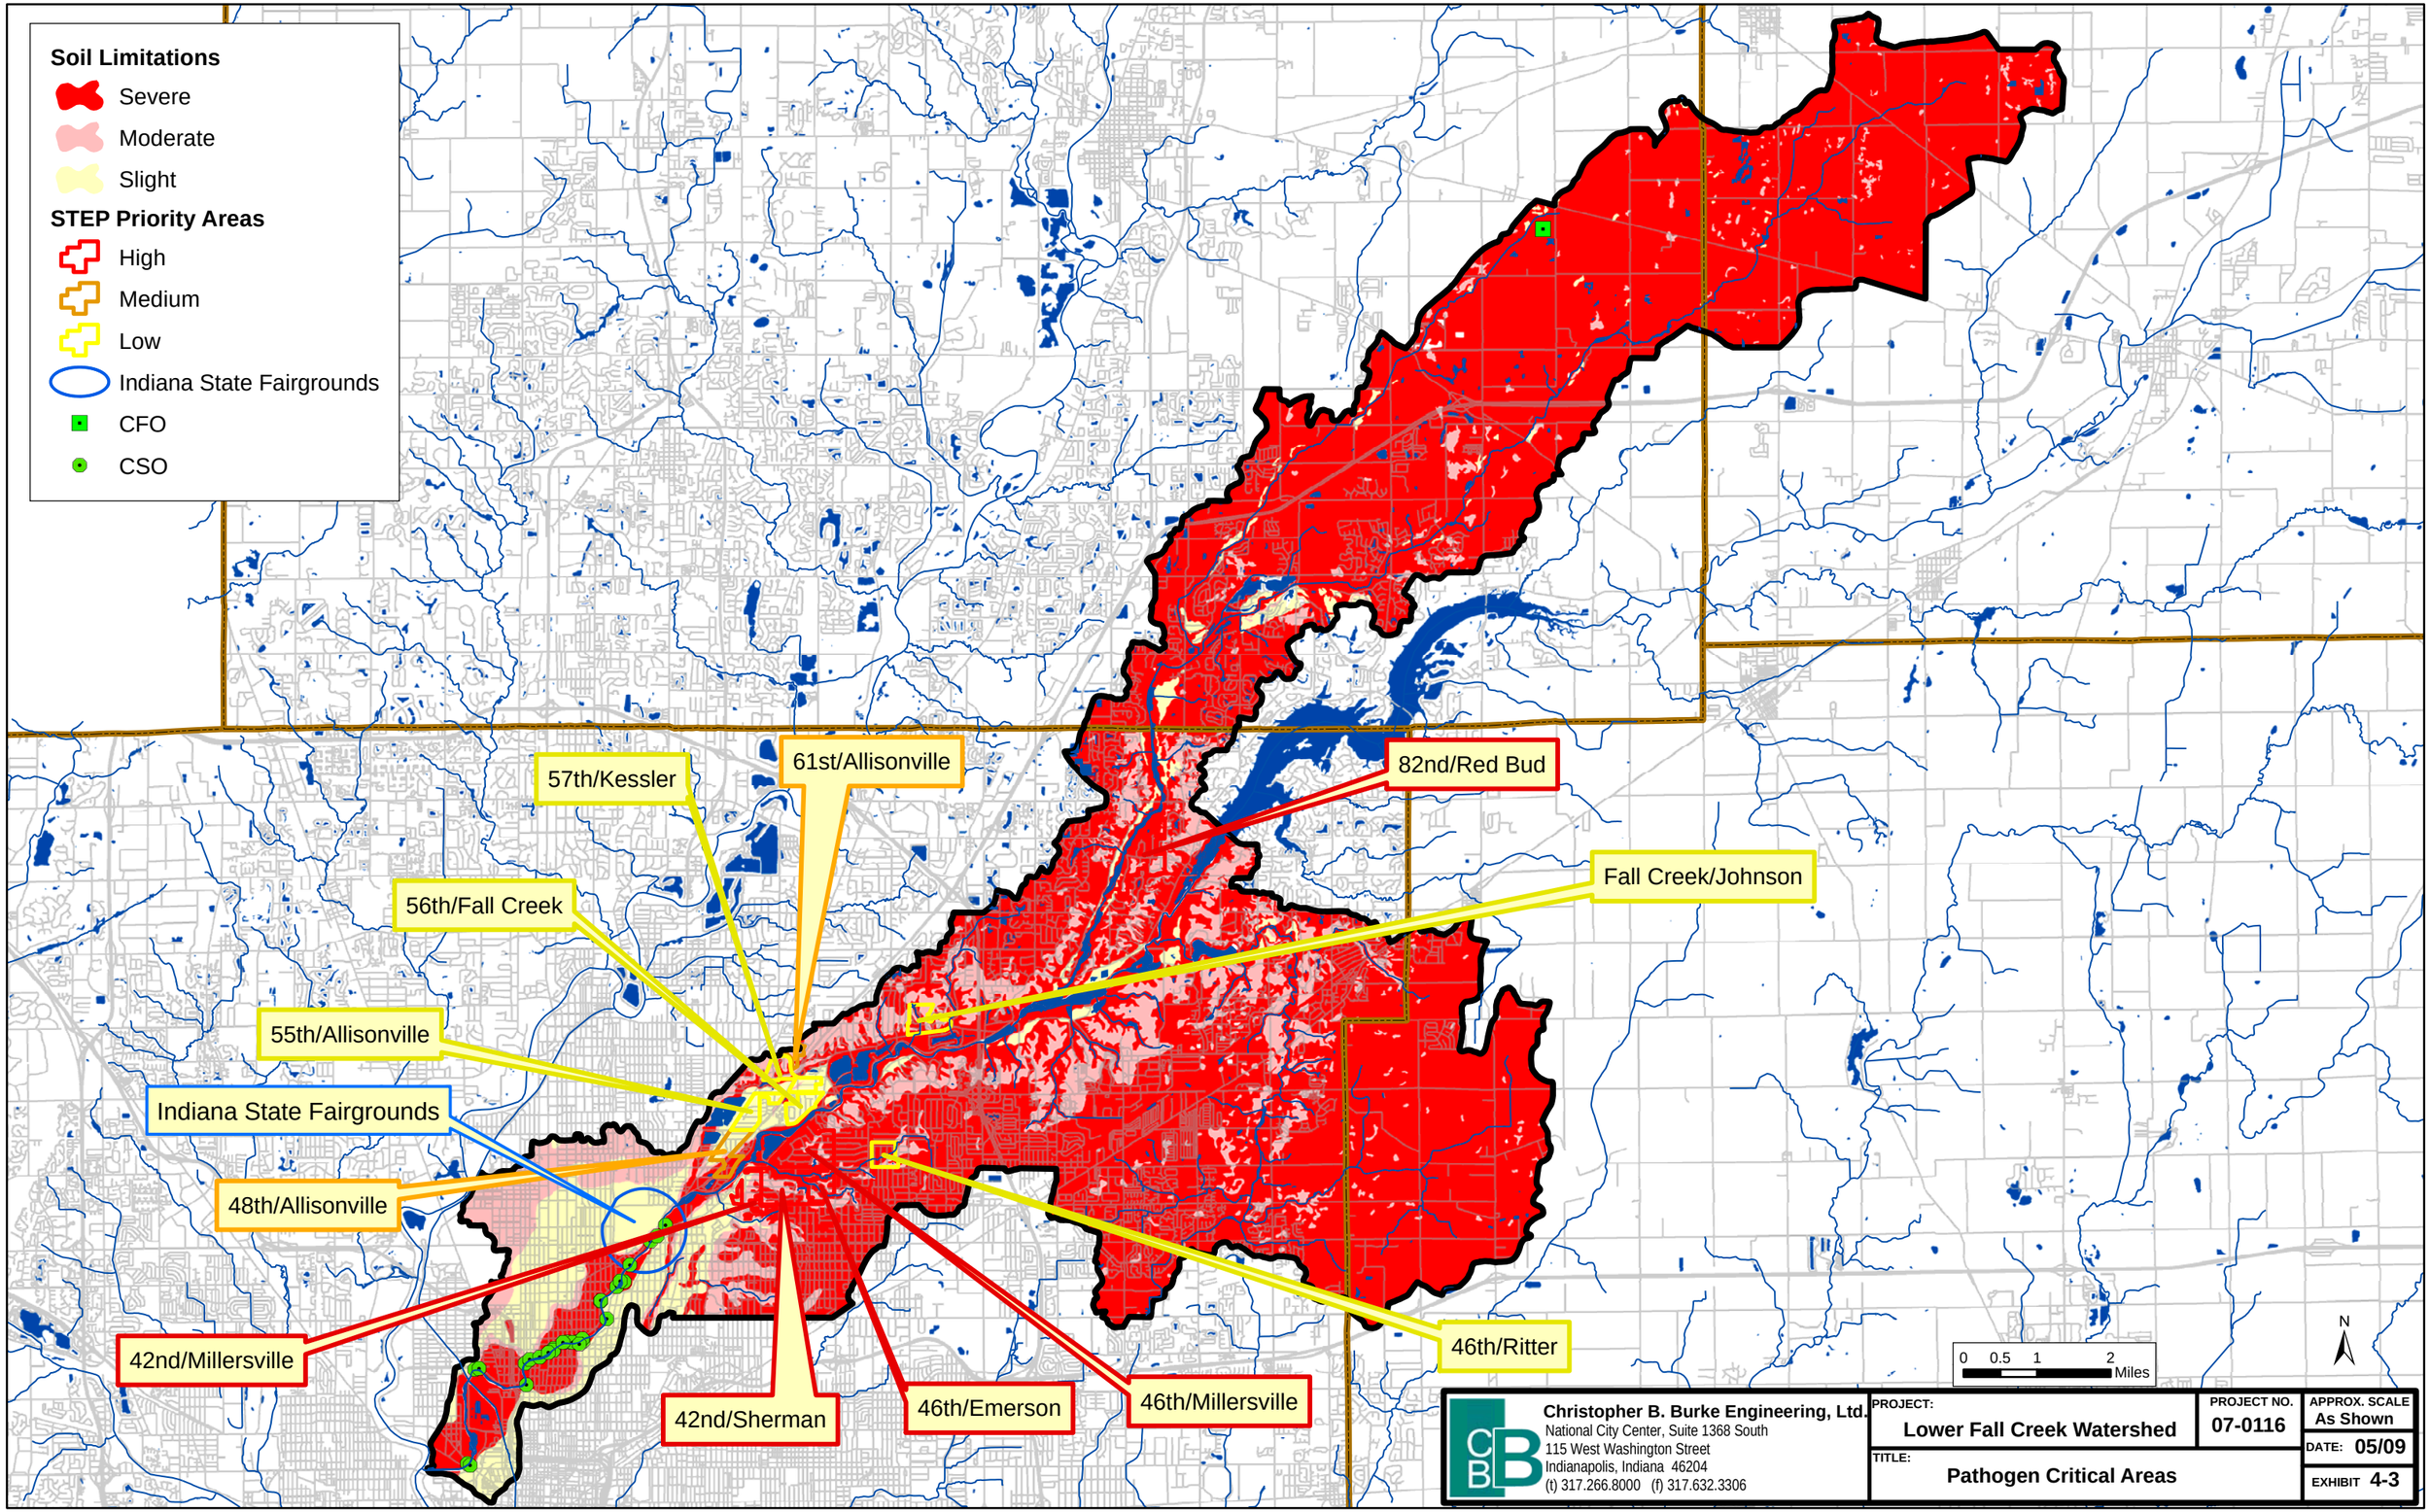

Christopher B. Burke Engineering, Ltd.
National City Center, Suite 1368 South
115 West Washington Street
Indianapolis, Indiana 46204
(t) 317.266.8000 (f) 317.632.3306

PROJECT: Lower Fall Creek Watershed	PROJECT NO. 07-0116	APPROX. SCALE As Shown
TITLE: Pathogen Critical Areas		DATE: 05/09
		EXHIBIT 4-3