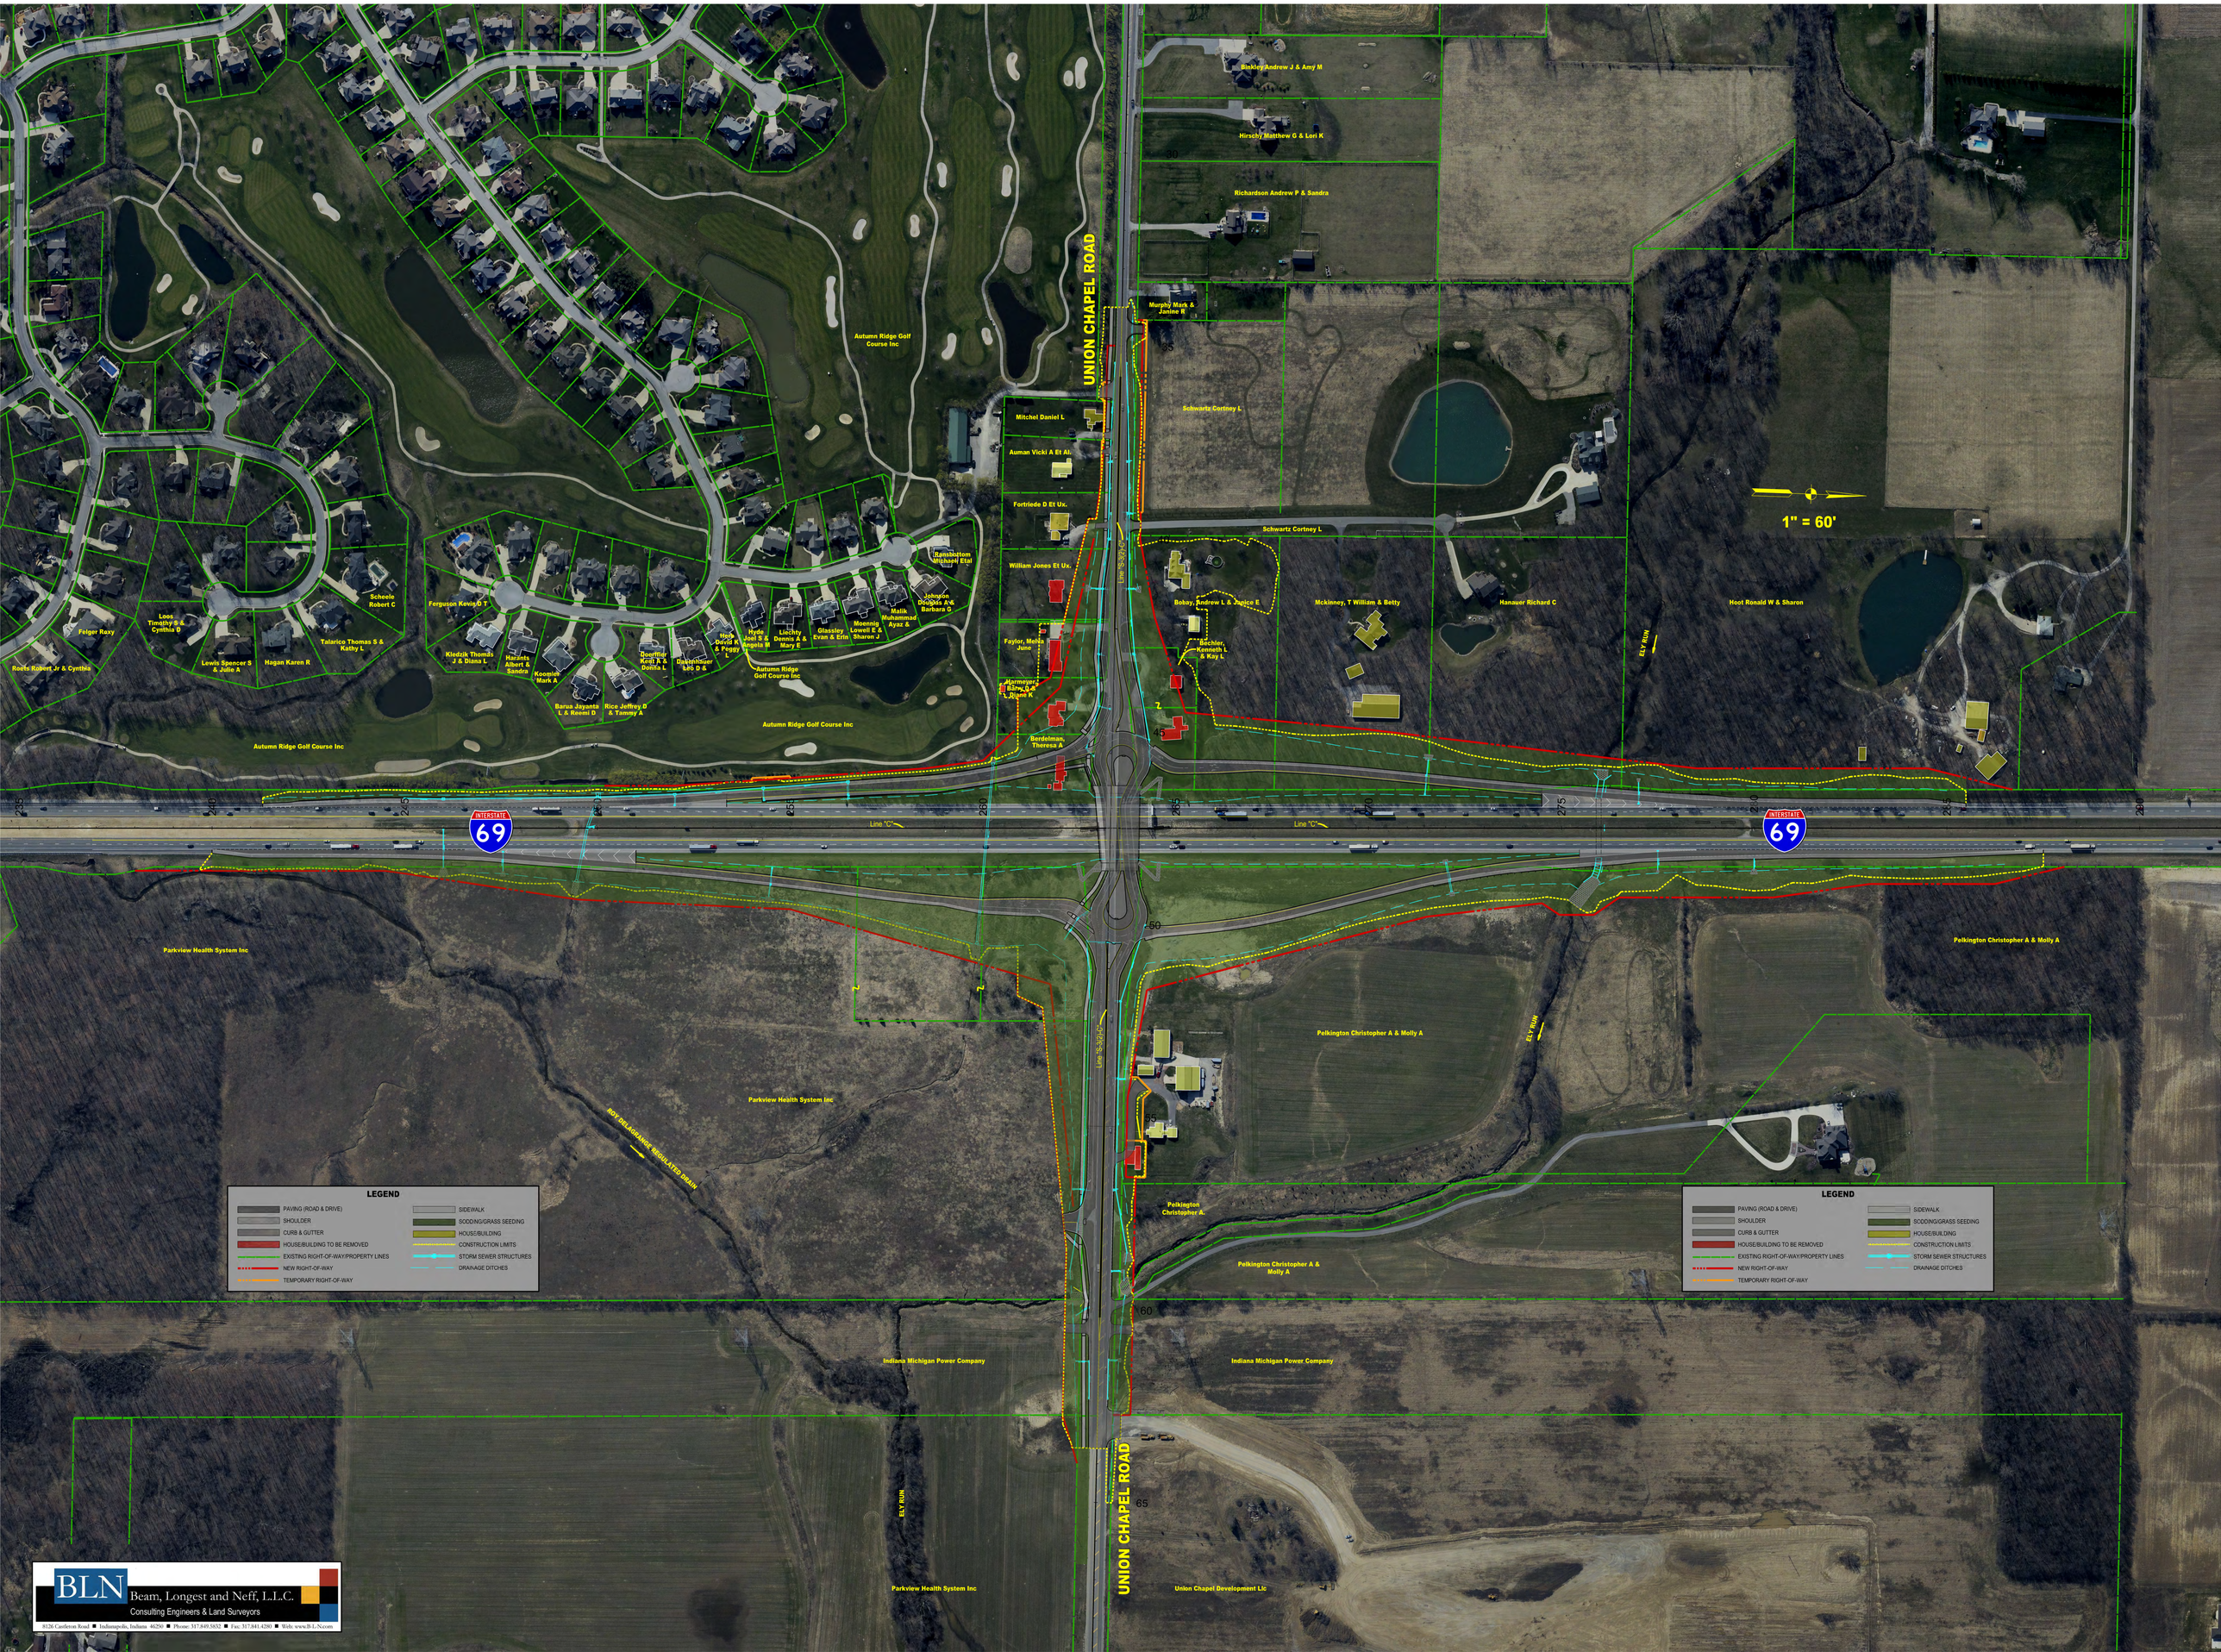


BLN Beam, Longest and Neff, L.L.C.
Consulting Engineers & Land Surveyors
8126 Castleton Road ■ Indianapolis, Indiana 46250 ■ Phone: 317.849.5832 ■ Fax: 317.841.4260 ■ Web: www.B-L-N.com