MORGAN COUNTY, INDIANA

COUNTY & STATE | RESTOR-ATION

DE-COMPACT AND TILL PER OWNER'S SPECIFICATIONS

187+00 SILT FENCE 187+00

187+78 SILT FENCE 187+78

DE-COMPACT AND TILL PER OWNER'S SPECIFICATIONS

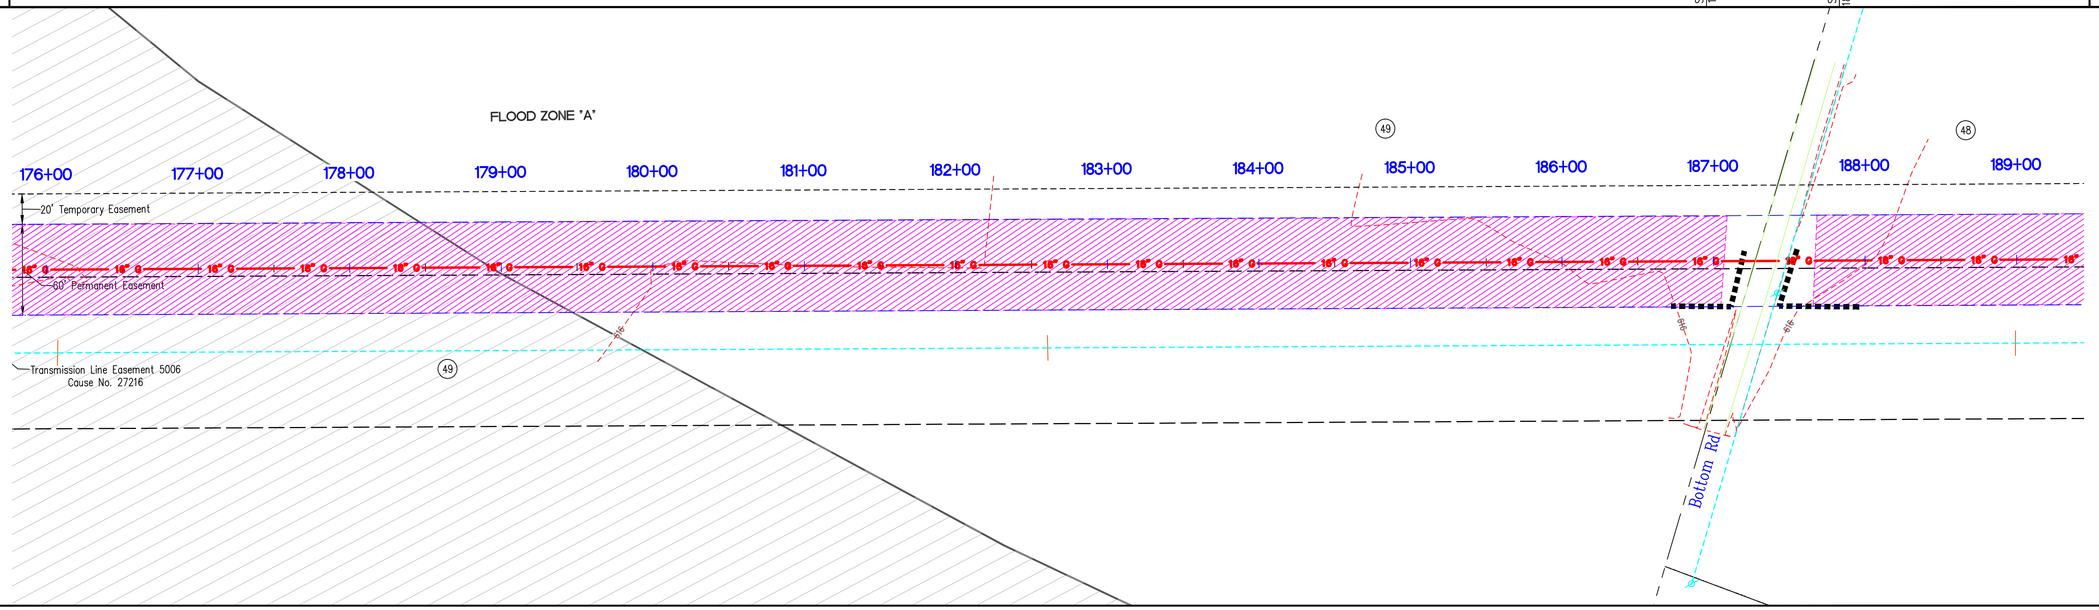

PLAN VIEW

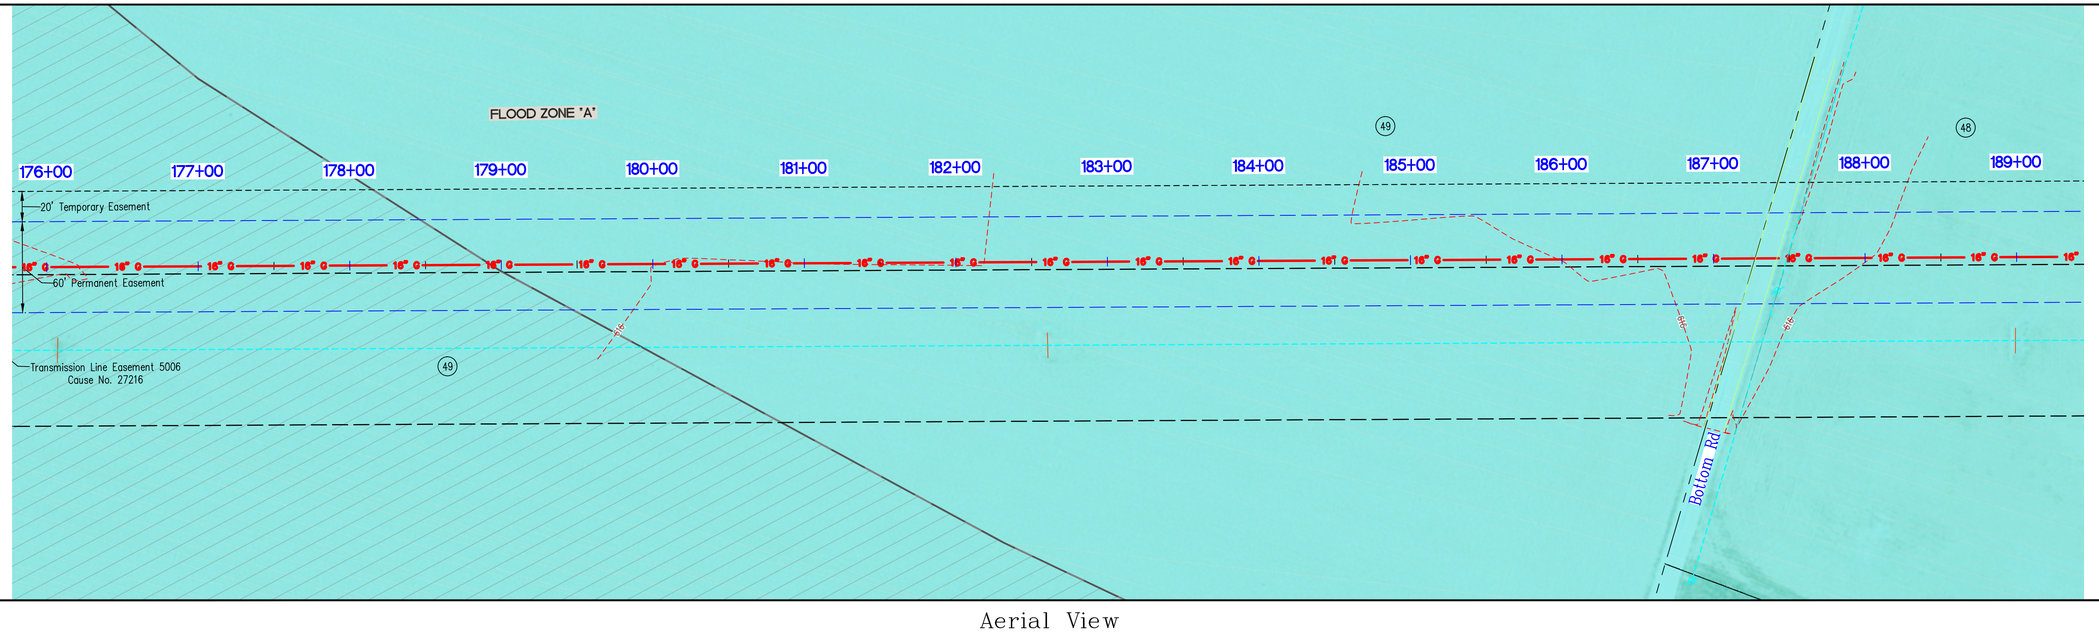

Aerial View

GRID NORTH
SCALE 1" = 50'

0 25 50 100

NOT FOR CONSTRUCTION
PRELIMINARY

VECTREN
Energy Delivery

Schneider
THE SCHNEIDER CORPORATION
Historic Fort Harrison
8901 Otis Avenue
Indianapolis, IN 46216-1037
Telephone: 317.826.7100
Fax: 317.826.7200
www.schneidercorp.com

PROJECT INFORMATION:
EAGLE VALLEY 16"
NATURAL GAS PIPELINE
CONSTRUCTION PLANS
MORGAN COUNTY, INDIANA

CLIENT INFORMATION:
VECTREN ENERGY DELIVERY
ONE VECTREN SQUARE, EVANSVILLE, INDIANA

DATE:	PROJECT NO.:
10/9/15	9410.001
DRAWN BY: MG	CHECKED BY: KKE

REVISIONS:

DRAWING FILES: T:\9k\9410\001\dwgs\SWPP\9410001SWPP.dwg

SHEET NO.: 14A

Plot Date: Dec 14, 2015 Plot Time: 9:41am File Name: T:\9k\9410\001\dwgs\SWPP\9410001SWPP.dwg, Layout: 14A By: mag

COUNTY & STATE	MORGAN COUNTY, INDIANA			COUNTY & STATE
	Janet V. Milhon (1/2 Interest) Brent M. Milhon (1/4 Interest) Candace Milhon–Baer (1/4 Interest)	Dane E. Naugle and Andria Lee Naugle	Brenda Johnson Mitchell and Mark Johnson	
	1274'	145'	1419'	
EROSION & SEDIMENT CONTROL				EROSION & SEDIMENT CONTROL

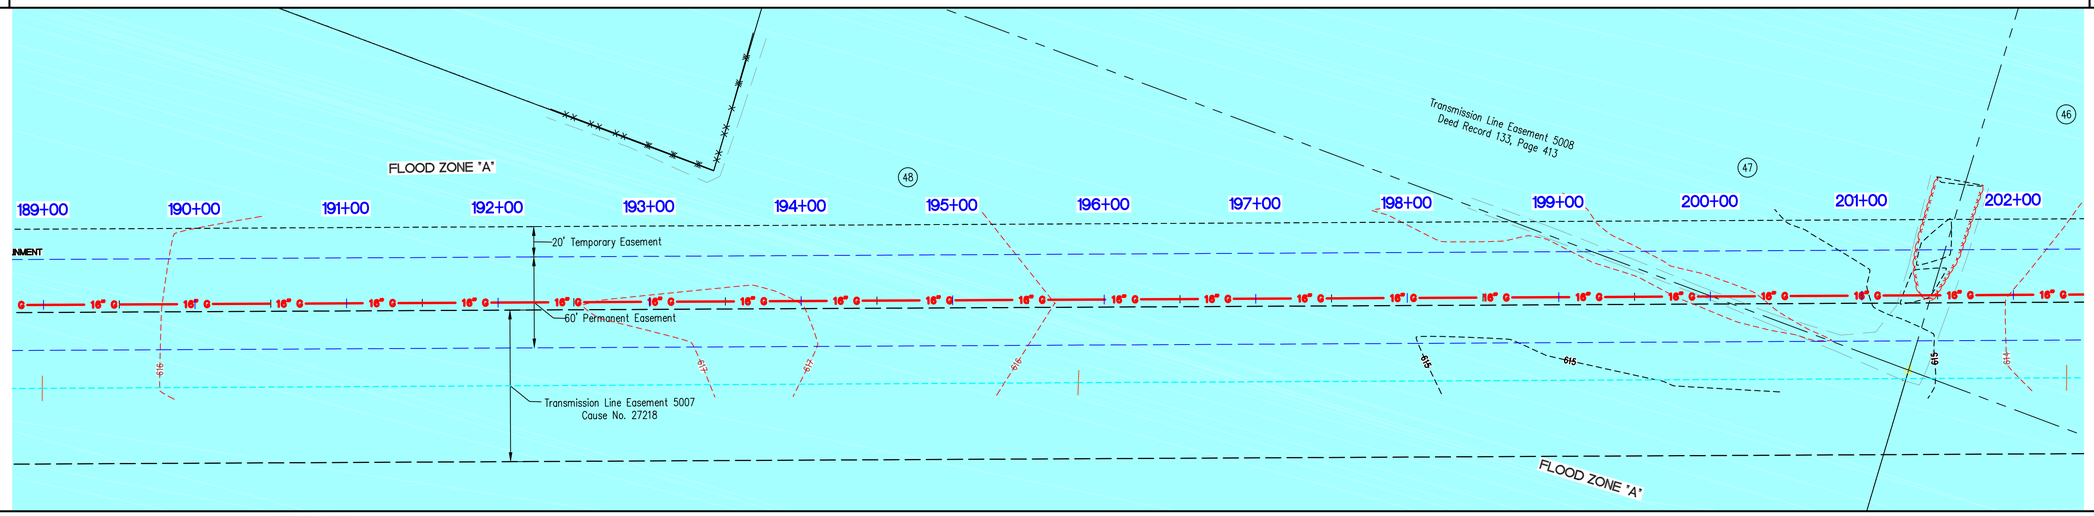

PLAN VIEW

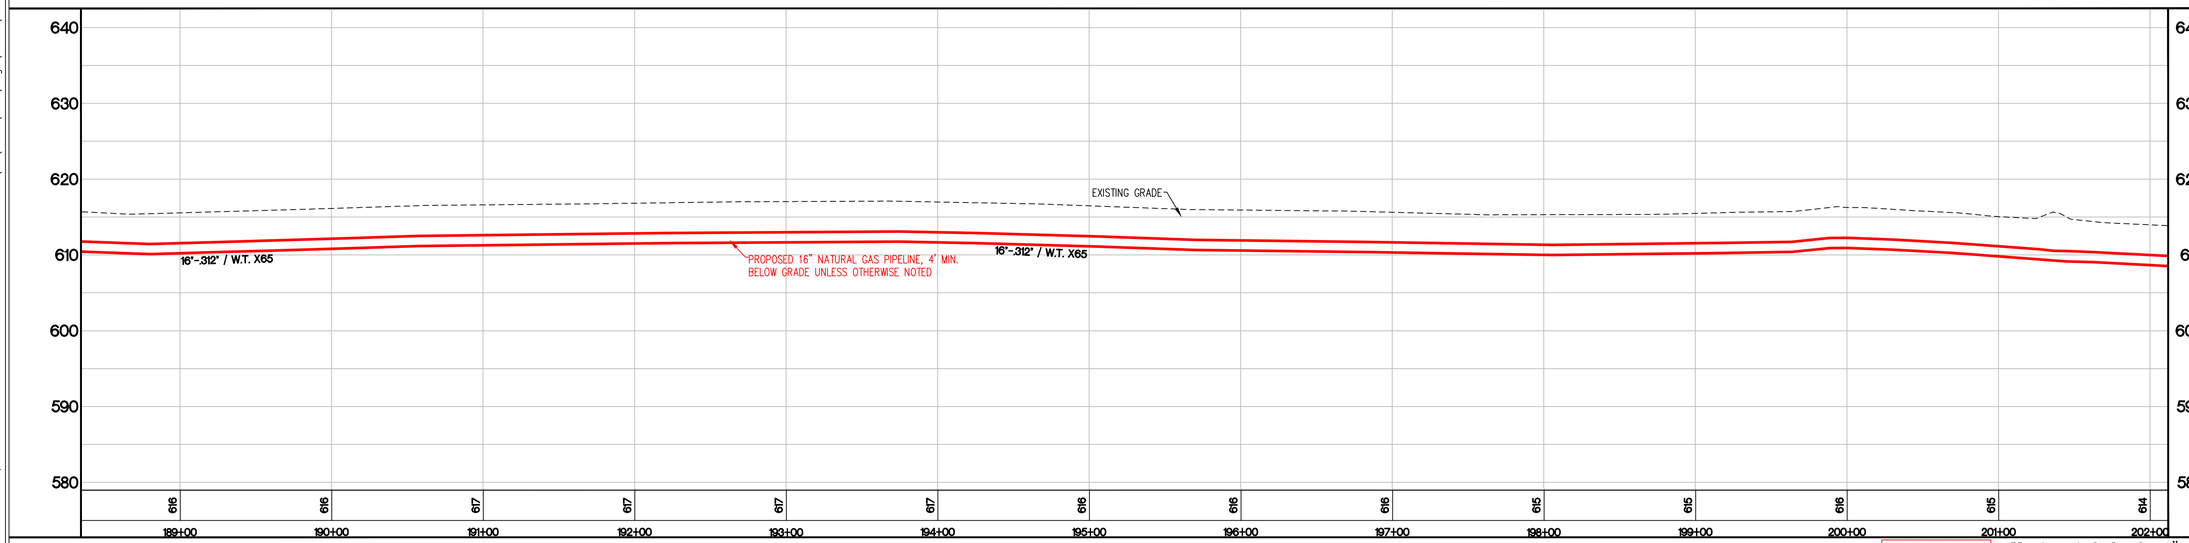

Existing Grade Profile

LEGEND: Existing Grade — Proposed Gas Pipe

Horizontal Scale 1"=50'
Vertical Scale 1"=10'

GRID NORTH
SCALE 1" = 50'

0 25 50 100

NOT FOR CONSTRUCTION
PRELIMINARY

VECTREN
Energy Delivery

Schneider
THE SCHNEIDER CORPORATION
Historic Fort Harrison
8901 Otis Avenue
Indianapolis, IN 46216–1037
Telephone: 317.826.7100
Fax: 317.826.7200
www.schneidercorp.com

PROJECT INFORMATION:
EAGLE VALLEY 16"
NATURAL GAS PIPELINE
CONSTRUCTION PLANS
MORGAN COUNTY, INDIANA

CLIENT INFORMATION:
VECTREN ENERGY DELIVERY
ONE VECTREN SQUARE, EVANSVILLE, INDIANA

DATE:	PROJECT NO.:
10/9/15	9410.001
DRAWN BY: MG	CHECKED BY: KKE

REVISIONS:

DRAWING FILES:
T:\9k\9410\001\dwgs\SWPP\9410001SWPP.dwg

SHEET NO.: 15

Plot Date: Dec 14, 2015 Plot Time: 9:42am File Name: T:\9k\9410\001\dwgs\SWPP\9410001SWPP.dwg, Layout: 15 By: mag